
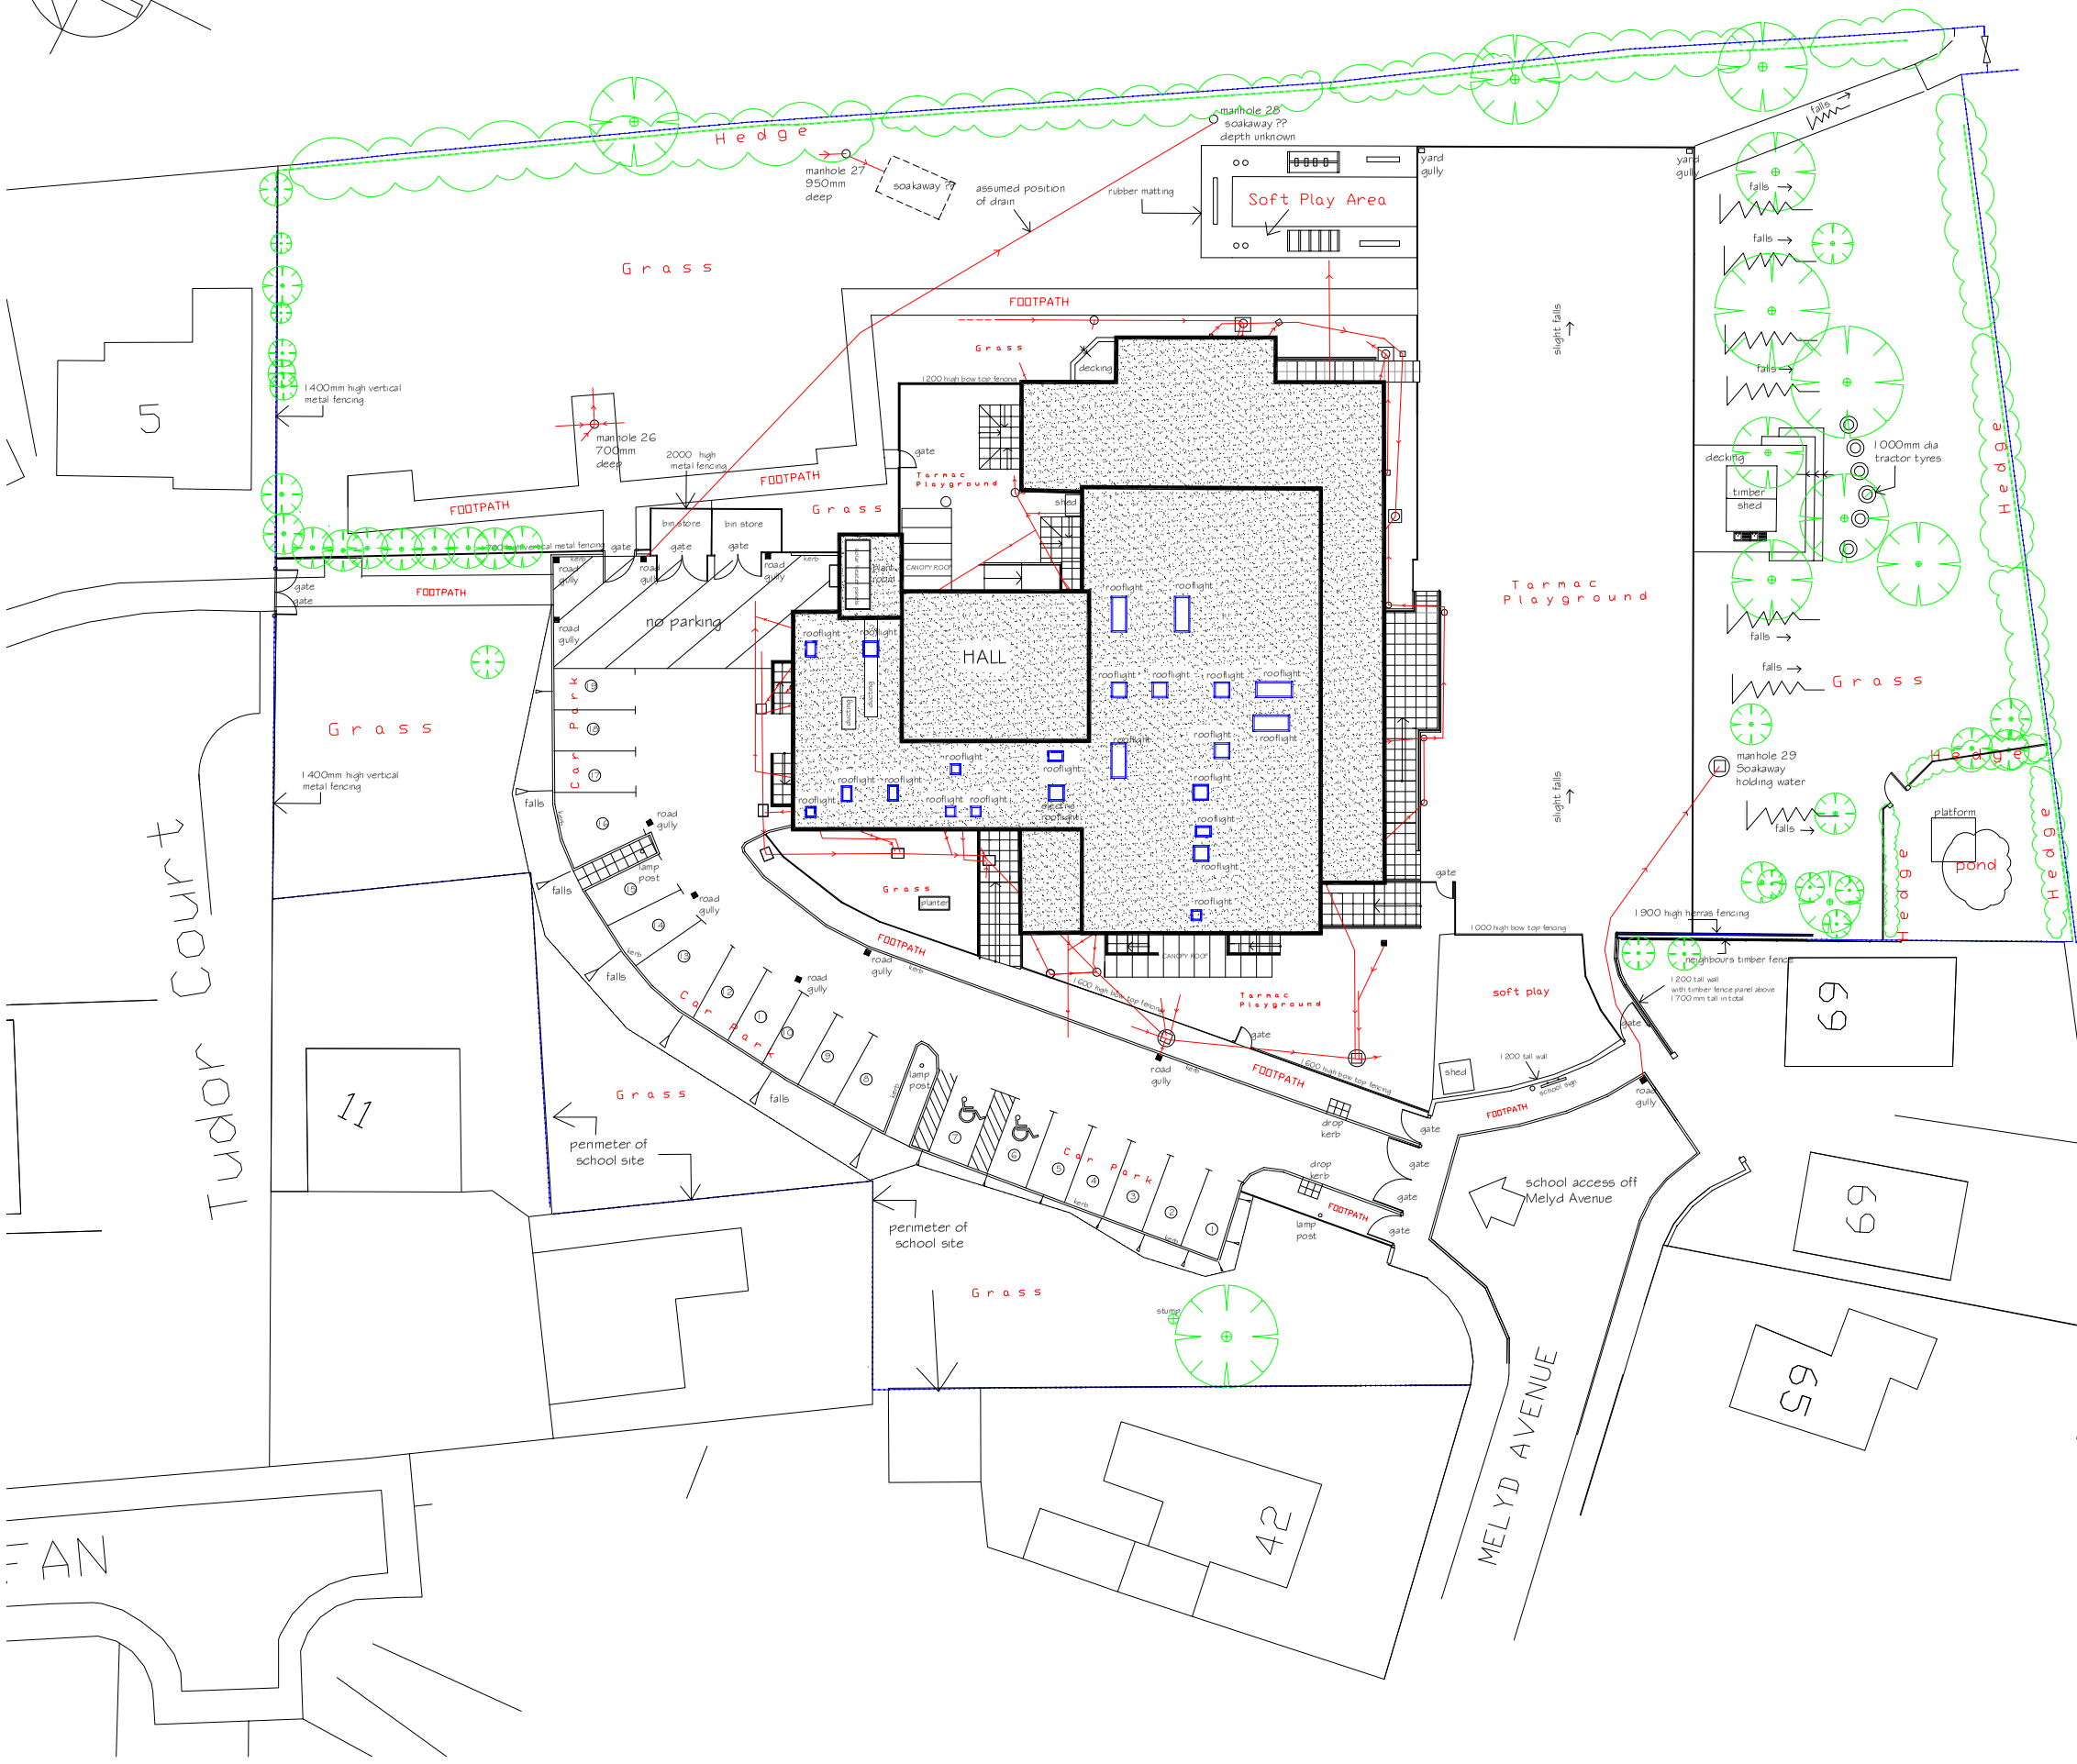


EXISTING SITE PLAN SCALE 1:200 at A1 drawing size

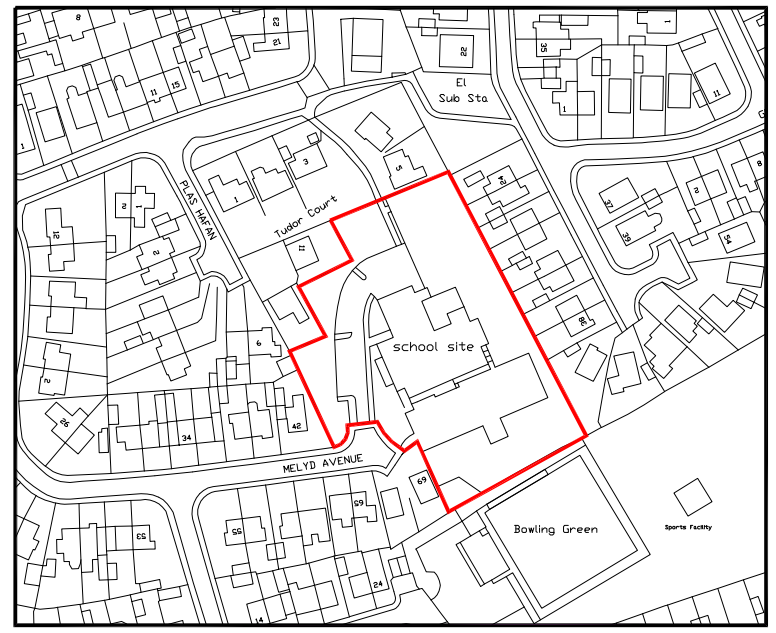

EXISTING LOCATION PLAN SCALE 1:1250

Reproduced from the Ordnance Survey Mapping with the permission of the controller of Her Majesty's Stationery Office Crown copyright. Unauthorised reproduction infringes Crown copyright and may lead to prosecution or civil proceedings. Wrexham County Borough Council Licence No. LA0921L.

WREXHAM COUNTY BOROUGH COUNCIL.
Julie M Francis
Prif Swyddog Tai
Chief Housing Officer
Ruthin Road, Wrexham LL13 7TU
Ffordd Rhuthun, Wrecsam LL13 7TU

Project:	Internal alterations to Existing School Site at Melyd Avenue , Johnstown, Wrexham, LL14 2TB
Detail:	EXISTING SITE AND LOCATION PLAN
Drawn / Checked: P.H.	Date: January 2024
AutoCad File Ref:	
Scale: 1:200 1:1250	Project No: PD2023/19
Dwg No: 01	Rev: