


Site Location Plan
Scale 1:1250

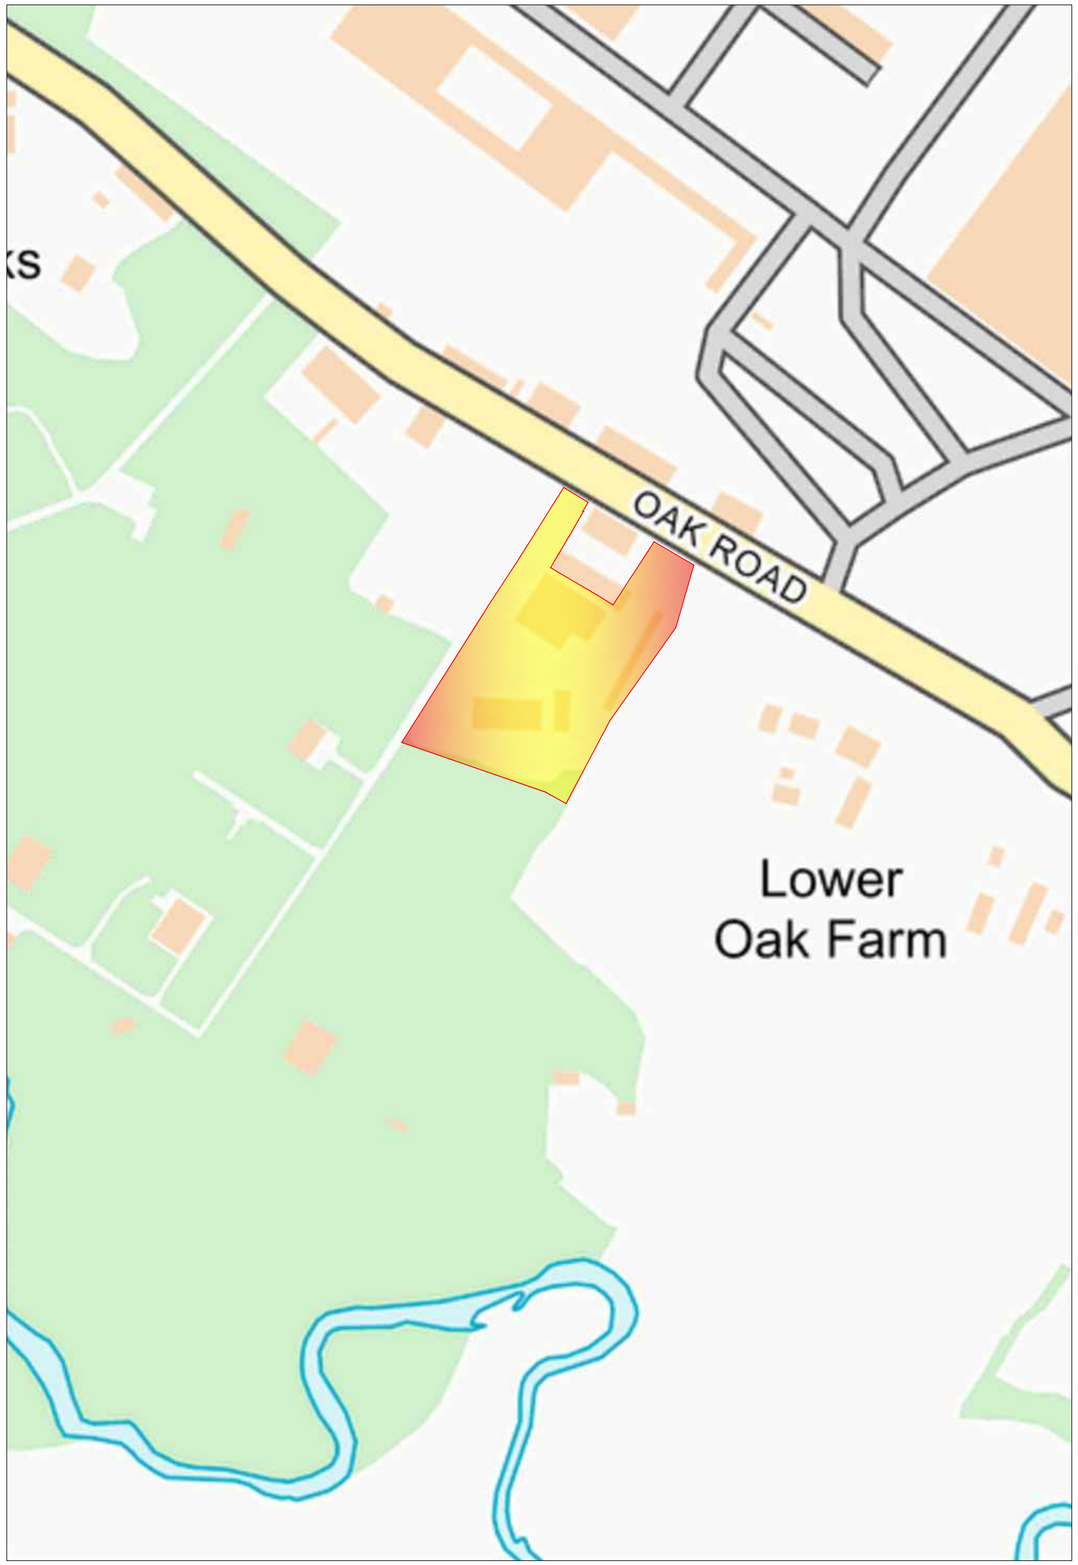

Site Location Plan
Scale 1:500

Safety, Health & Environmental Information:

In addition to the hazards and risks normally associated with the types of work detailed on this drawing, please note the significant hazards identified by this symbol, and described below:

Construction:

-
-
-

Maintenance / Cleaning / Operation:

-
-
-

Demolition:

-
-
-

General Notes:

1. Do not scale from this drawing.
2. All dimensions are in millimetres (mm), all levels in metres (m) unless noted otherwise.
3. Discrepancies or omissions are to be reported to the Engineer prior to work commencing.
4. Materials and workmanship are to comply in all respects with current British Standard Specifications, Codes of Practice, and Building Regulations Approved Documents.
5. The copyright of this drawing is vested in the Engineer and must not be copied or reproduced without written consent.
6. The Contractor is to check and verify all building and site dimensions, levels and sewer invert levels at connection points before work commences.
7. This drawing is to be read in conjunction with all relevant specifications and drawings issued by the Engineer, Architect and other Specialists.

Rev	By / Ch'k'd	Date	Description
P05	SW / BW	20.06.24	Updated following client comments
P04	CW / BW	06.06.24	Updated following client comments
P01	JD / BW	07.11.23	Preliminary Issue

PRELIMINARY DRAWING
This drawing is not to be used for construction

Client

R & R Engineering

BarnsleyMarshall Limited
4 & 5 Prior Wharf,
Harris Business Park,
Stoke Prior,
Worcestershire, B60 4FG

Tel: 01905 330550
Email: design@barnsleymarshall.co.uk
Web: www.barnsleymarshall.co.uk

Project

New Workshop
Oak Road, Wrexham
LL13 9RG

Drawing

Site Location Plan

By JD Date 07.11.23

Drawing No. (Originator / Volume / Drawing / Level / Type / Role / Number)
RNW-BML-XX-XX-DR-S-1100

Revision
P05

BML Job No.
968-04

Status
-

Drawing Scale at A1: 1:250

CAD Filename: Y:\Projects\968-04 R&R new workshop\Information - Working\DWG\RNW-BML-XX-XX-DR-S-0102-P-01-Combined Drainage Plan.dwg