




Existing Site plan 1:200

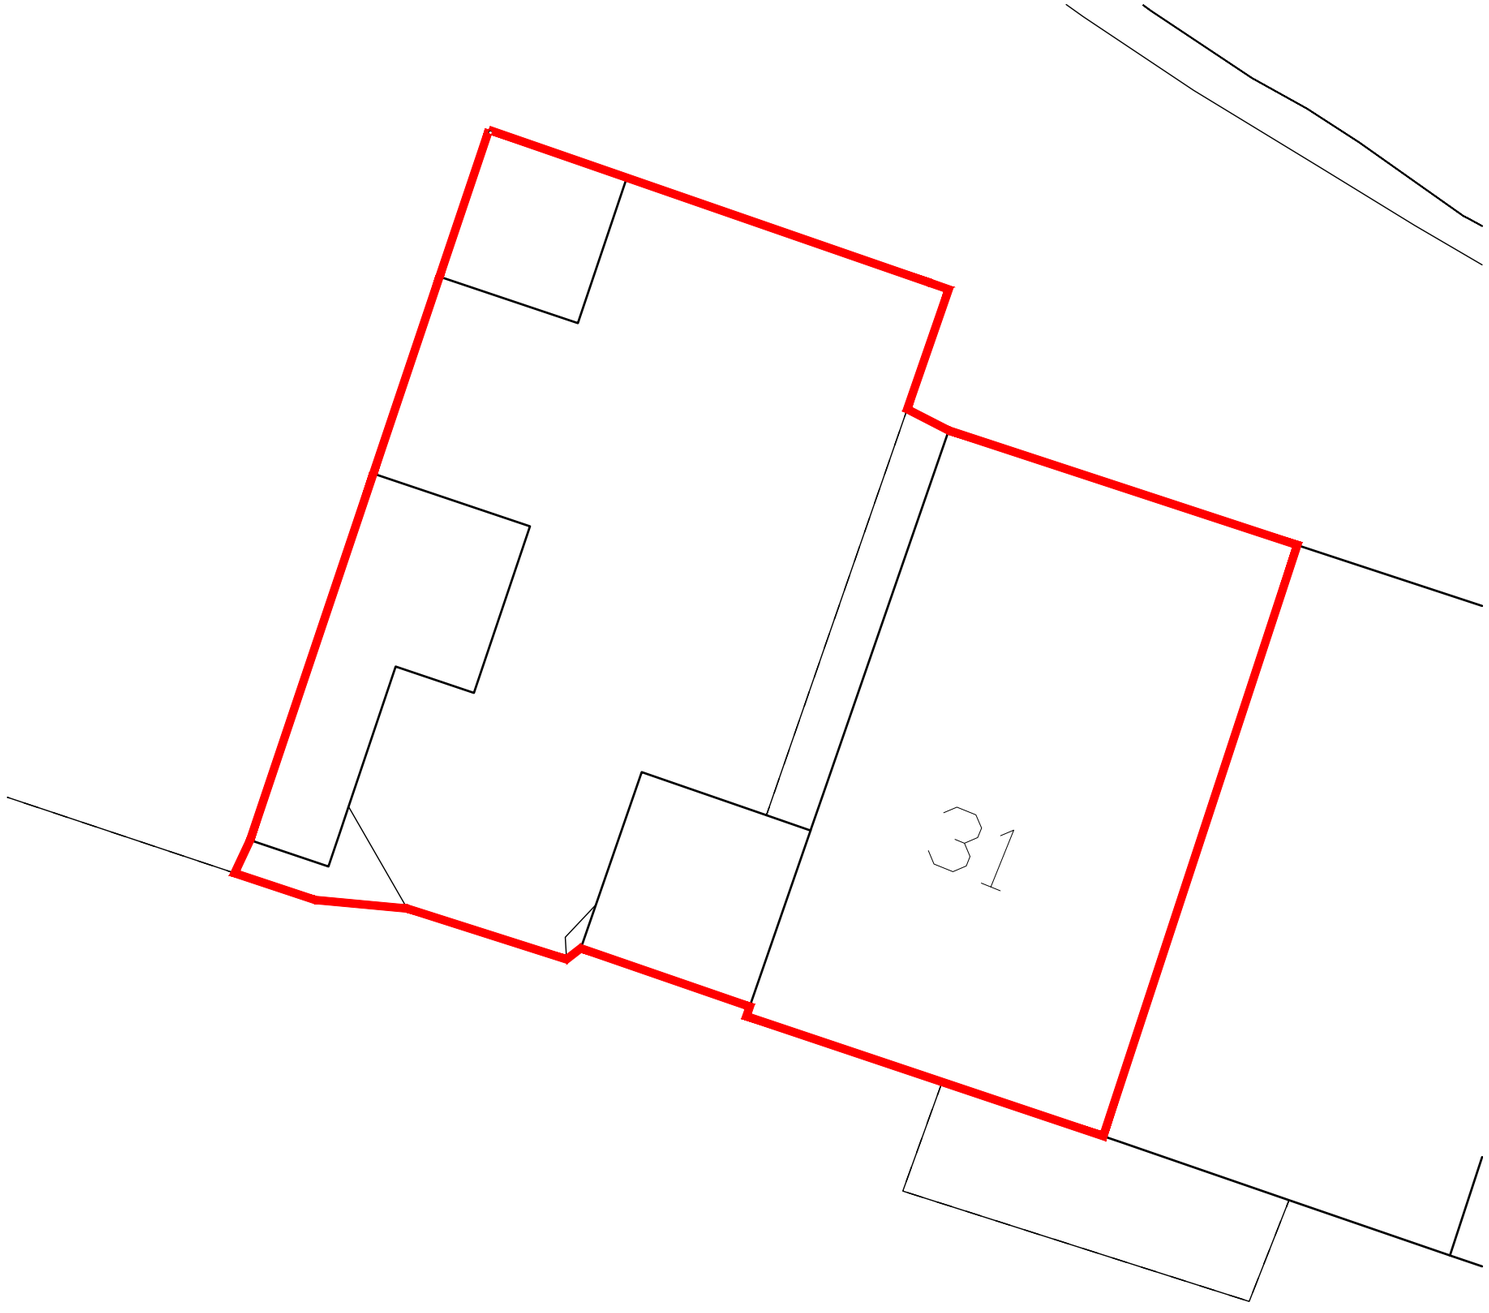

Site location plan 1:1250

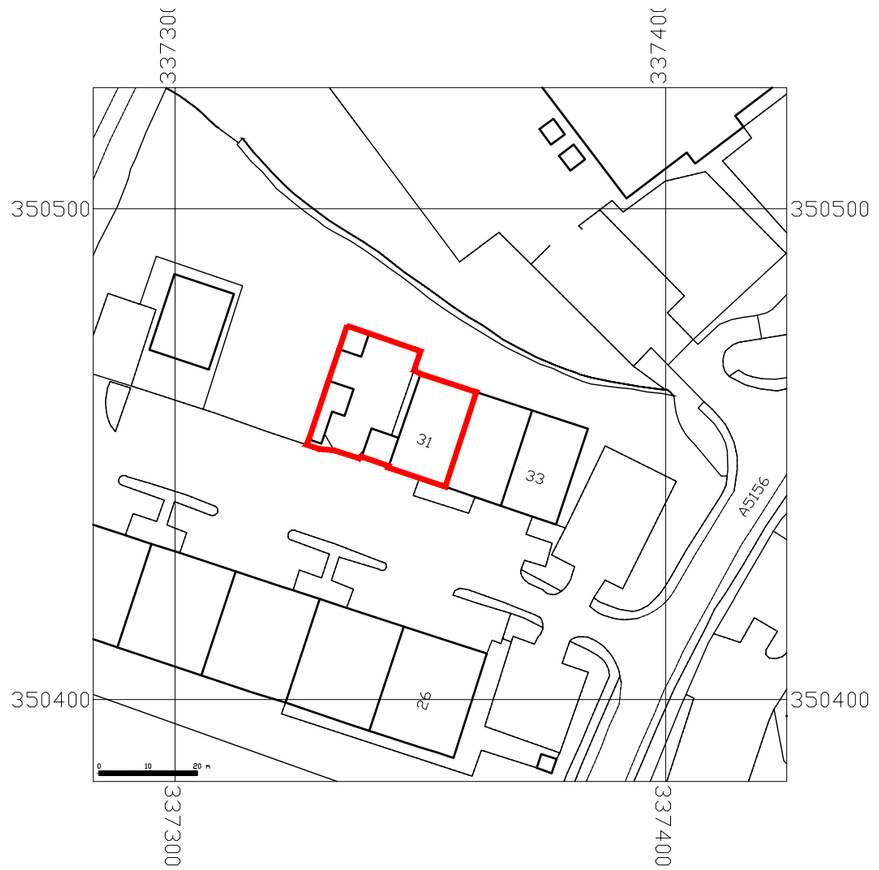

©Crown Copyright and database rights 2023 OS 100047474

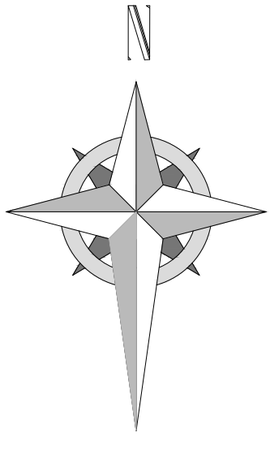

HDS ARCHITECTURAL SERVICES
HDS Architectural Services, The Foundry,
15 Yorke Street, Wrexham
LL13 8LW
Tel (01978) 345250
www.hdsarchitectural.co.uk

Project;
Fabwell Engineering Ltd, Unit 33 Abenbury Way, Wrexham LL13 9UZ

Title;	**Scale (A3);**
01-Site Plan as Existing and location plan	As Stated
Dwg No;	**Date;**
FW/PD/01	12.07.24

Revision;