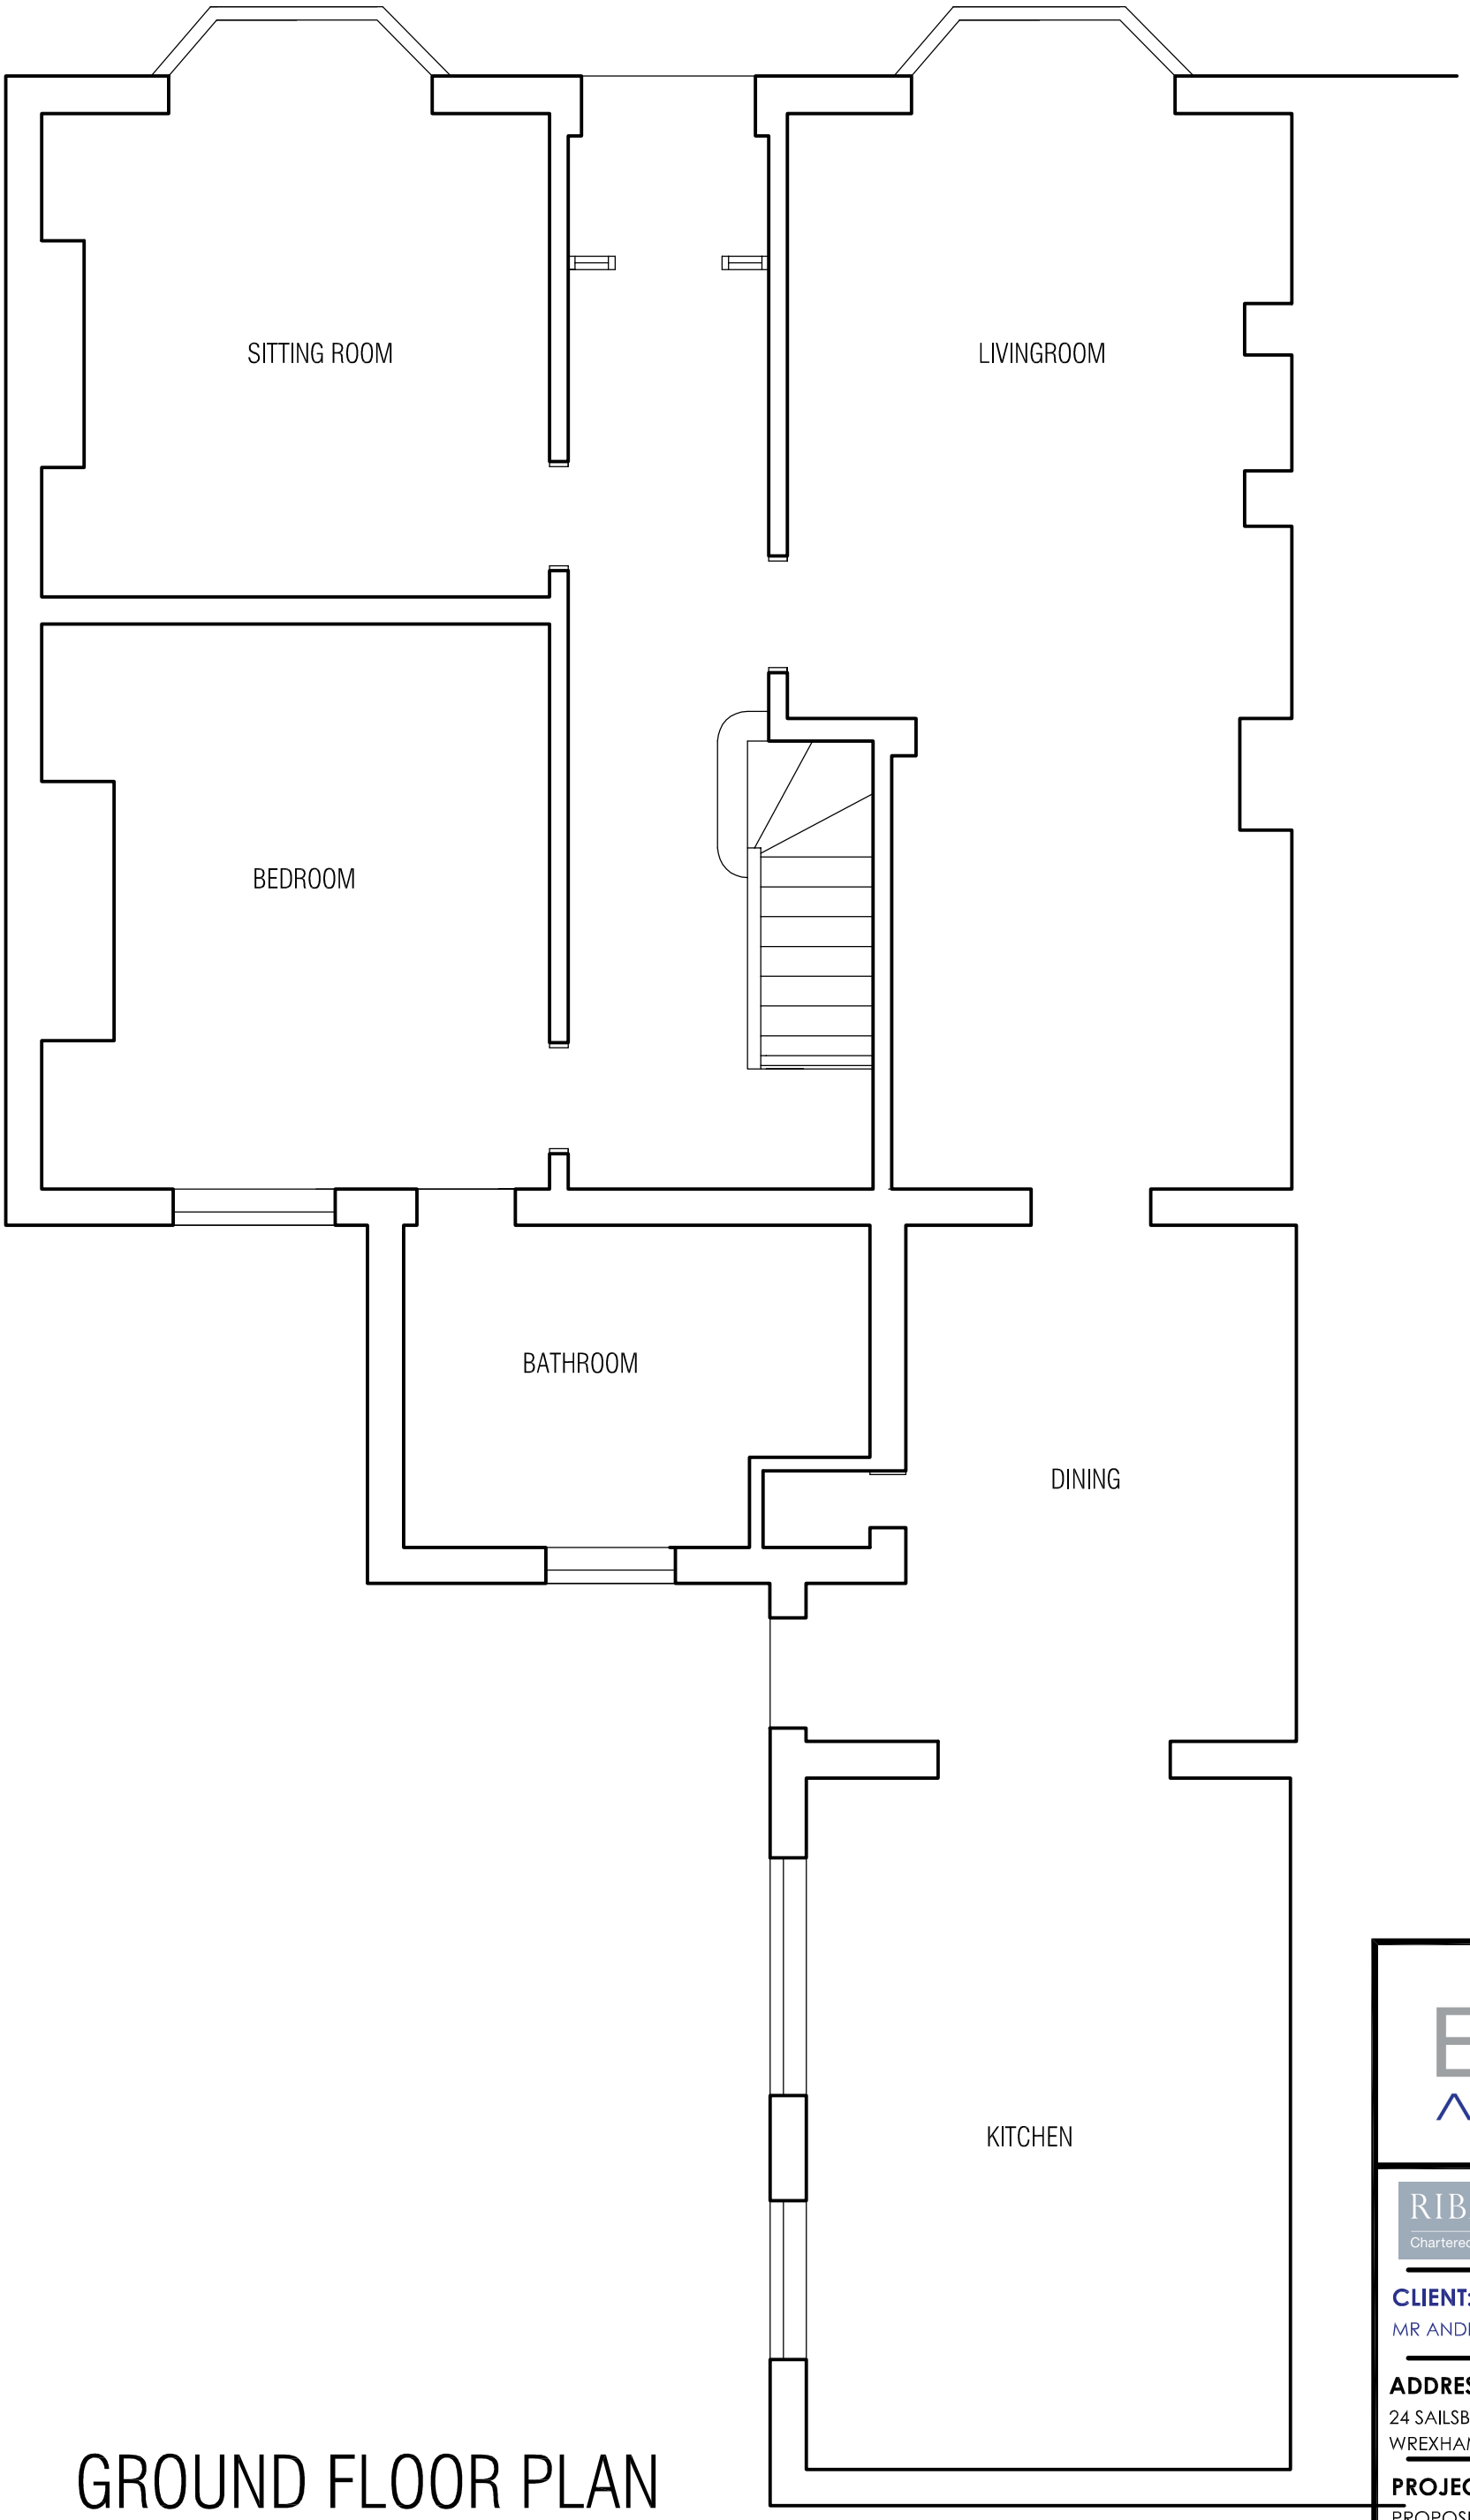


GROUND FLOOR PLAN

© All drawings are copyright of EDGE Architects NW Ltd.

EDGE ARCHITECTS

RIBA Chartered Practice
EDGE Architects NW Ltd.
10 Everard Road, Rhos on Sea
Conwy, LL28 4EY
01745 585517
info@edge-architects.com

CLIENT:
MR ANDREW SAIDU

ADDRESS:
24 SAILSBURY ROAD
WREXHAM

PROJECT:
PROPOSED CONVERSION TO CLASS 2
existing ground floor

DRAWING No: 24.CON-088-01

DATE: FEB 2024

SCALE: 1:50 @A3