
Planting Stock Specification

Species	Shape	Stem Girth @ 1m	Height	Container Volume	Production Method
Species Field Maple FM (Acer campestre)	Standard	8cm - 10cm	2.5m - 3m	45 lts	Container Grown


All landscaping works to be completed in all respects within three months of the first use / occupation of the development, with the exception of soft landscaping / planting which shall be carried out in the first planting season (November to March) or seeding season (April to September) following the first use.



Site Plan 1:500

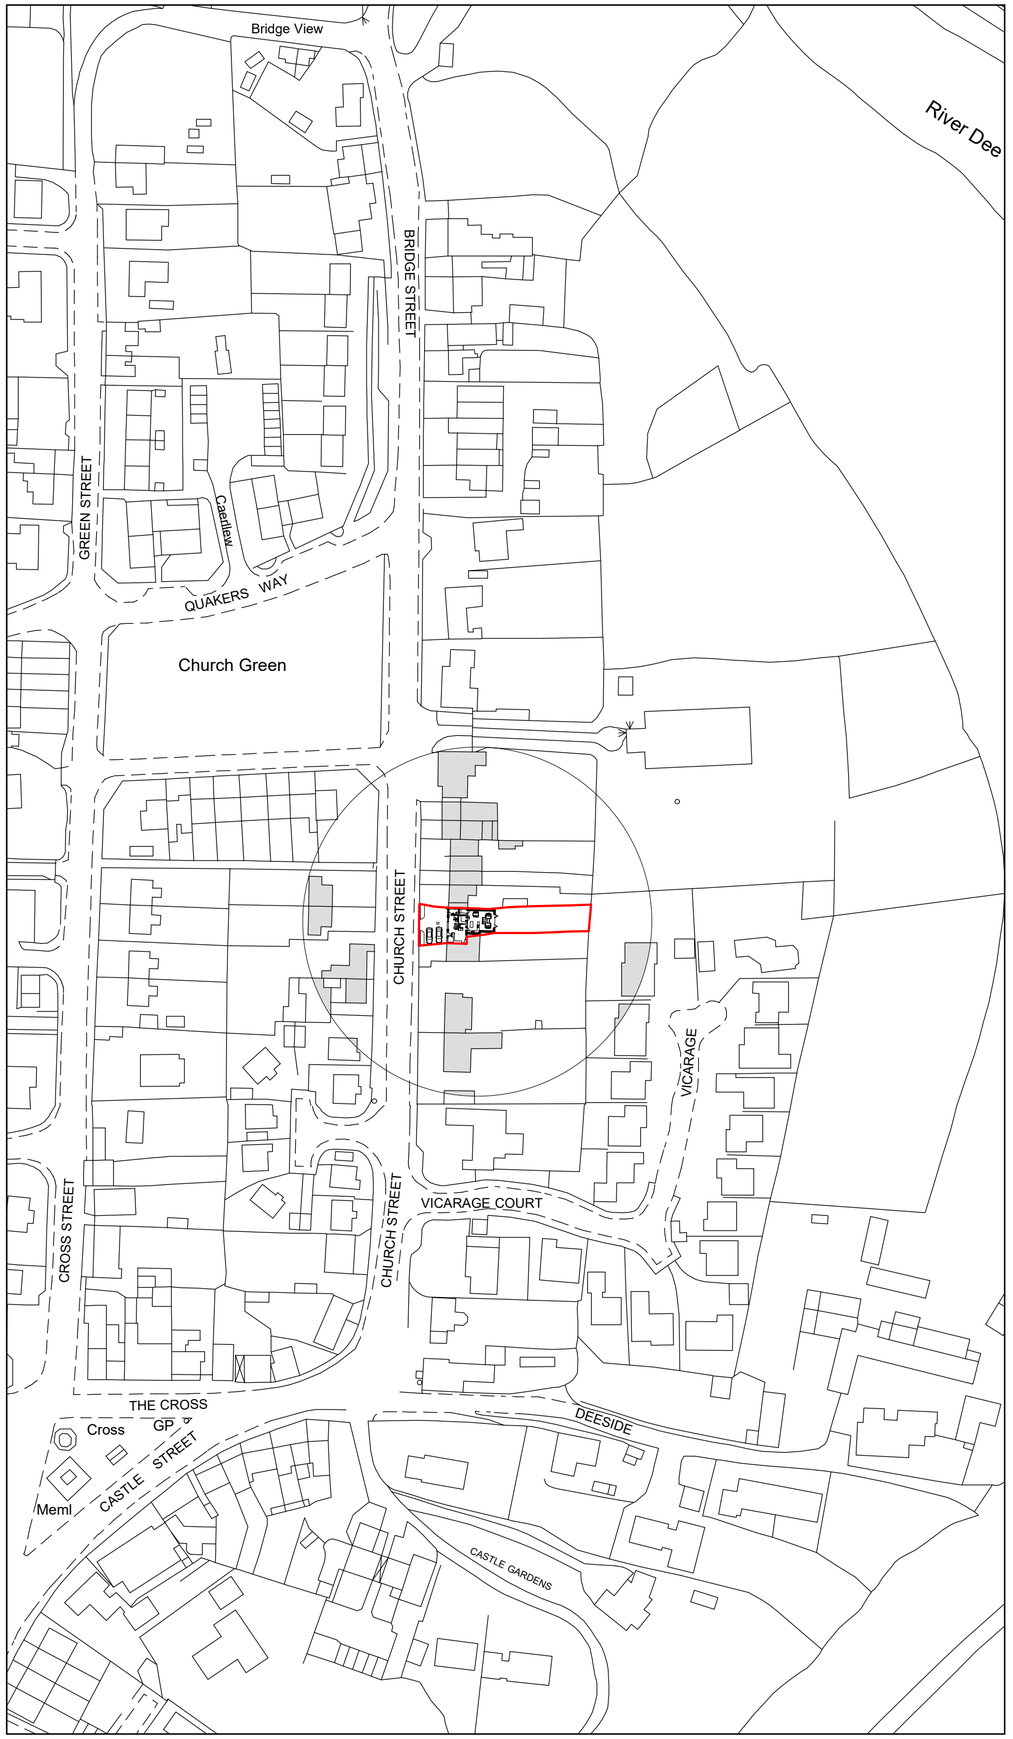

Location Plan 1:1250

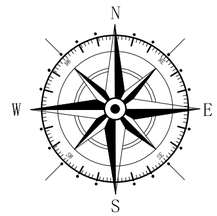

Key

- Surrounding Buildings
- Application Site

Rev	Date	Detail	Initial
B	05/24	Front Boundary Wall Amends	L.F
A	04/24	Nursery size and planting info added	D.J.E

Project: Proposed Extension to Bridgewater
Church Street
Holt
LL13 9JP

Title:	Scale: (A2)
Planning: Site & Location	1:500 & 1:250

Drawn By:	Date:
L.Roberts	Feb 24
Drawing No:	**Sheet:**
DC143/004	1 of 1

blueprint
architectural services

partner LABC

Office 3K4,
Redwither Business Tower,
Wrexham. LL13 9XT
Tel: 01978 356500
www.blueprintarchitectural.com

© copyright all rights reserved