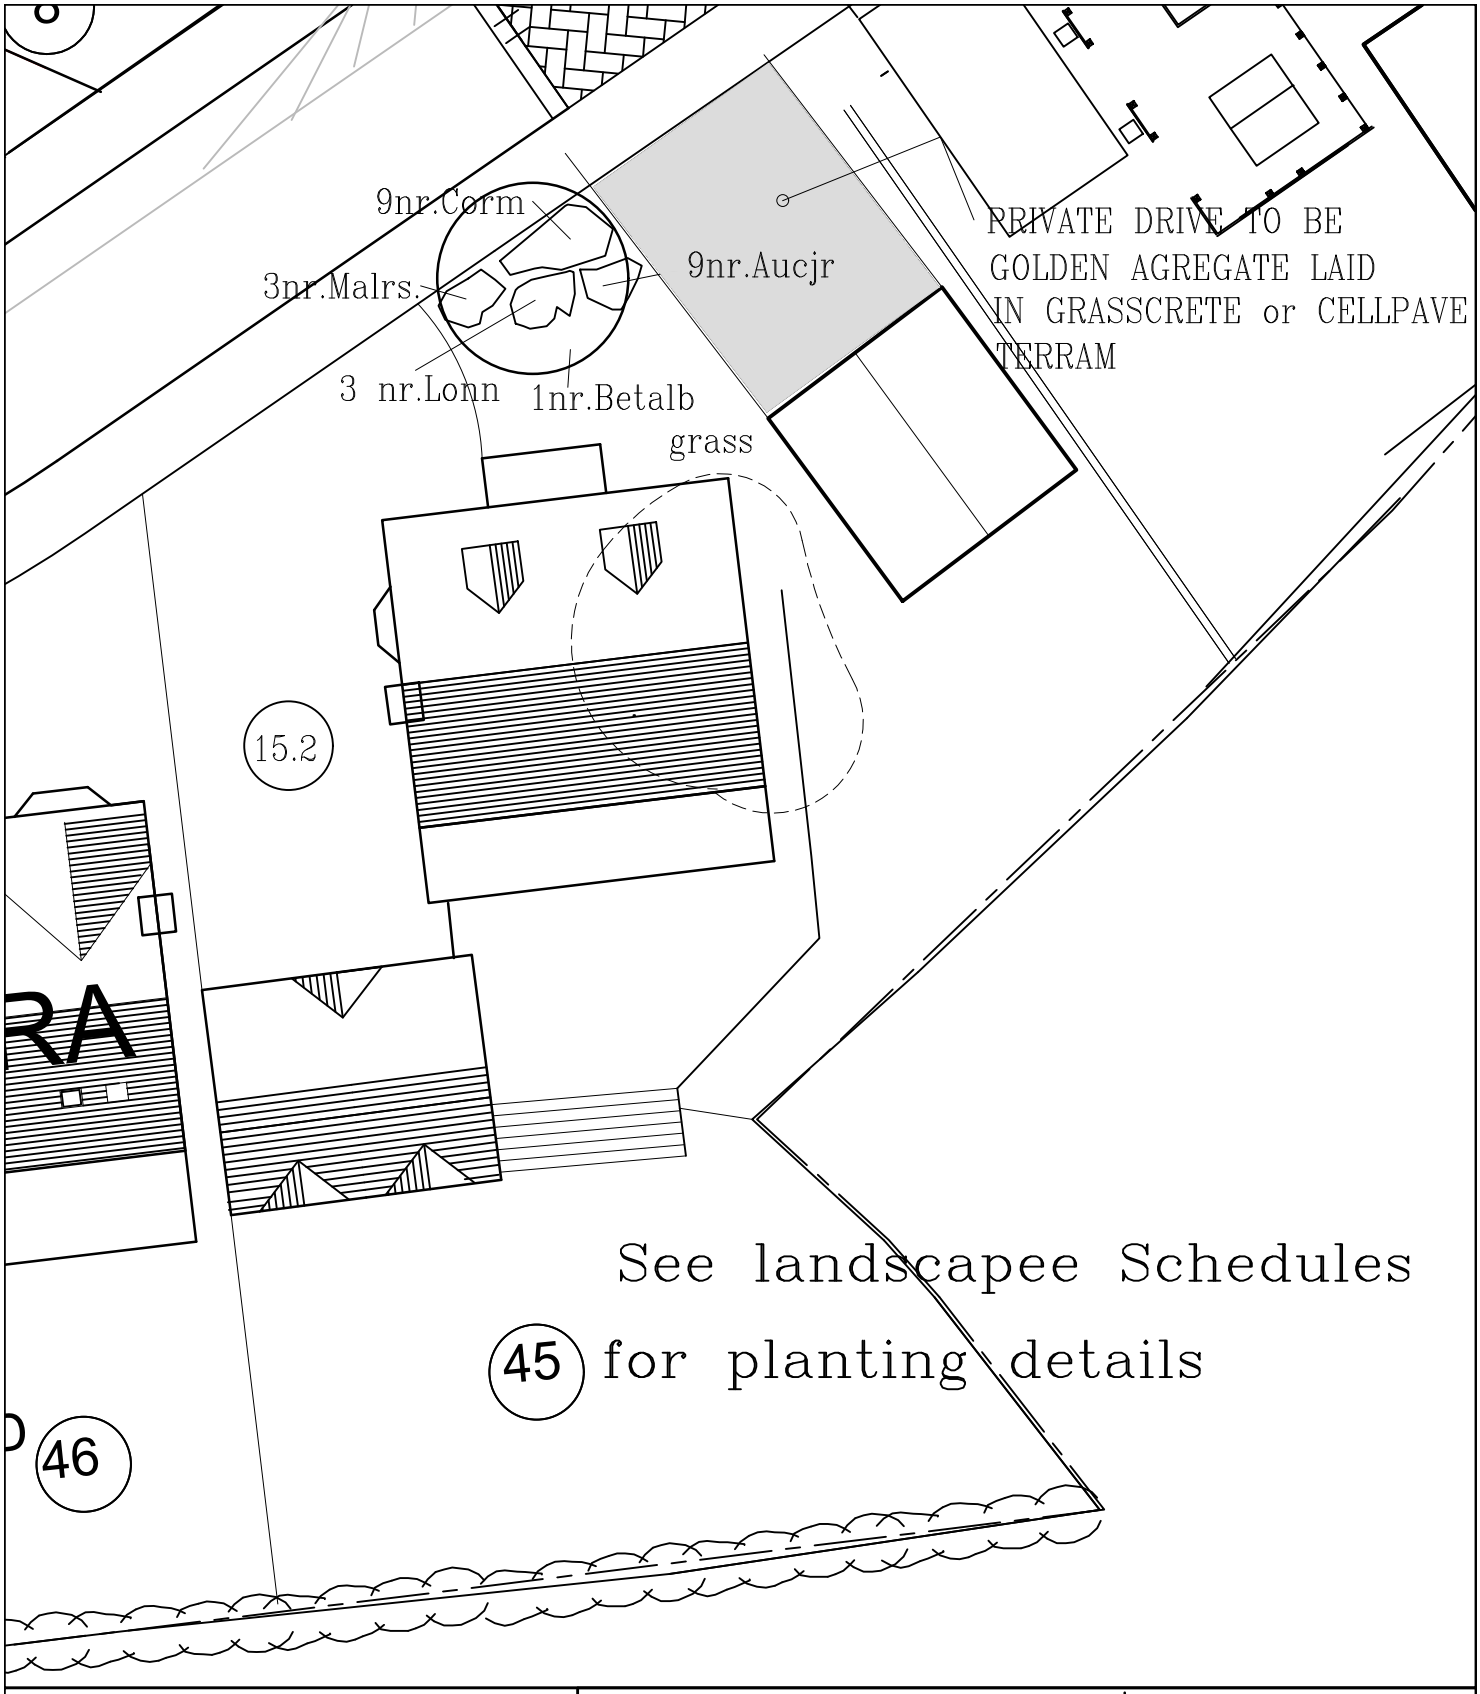


CARTWRIGHT
ARCHITECTURAL & PLANNING SERVICES

90 Main Road, Wybunbury, Cheshire. CW5 7LS
Telephone and Fax No. 01270 368217 or 07917672498
E-mail – robert.cartwright6@btinternet.com

CLIENT
Mr M Jones
CONTRACT
Plot 45 Bryn Y Groes,
Chester Road, Gresford
Wrexham LL12 8UA
Drawing
Site Plan inc Landscaping

SCALE: 1:200th
DATE: March 2019
REF LSC 1