



Front Elevation of Shepherds Hut

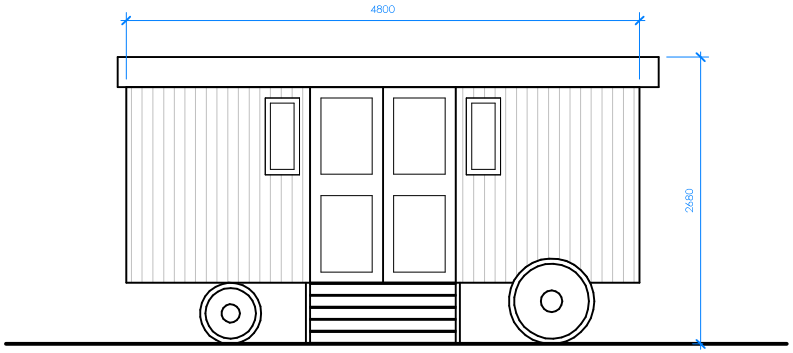

Side Elevation of Shepherds Hut

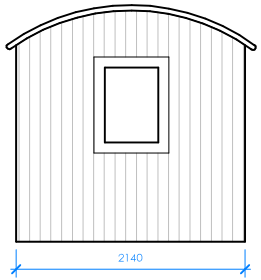

View from Shepherds Hut to Road



View from Track to Shepherds Hut



View from Shepherds Hut to Track and Beyond

CLIENT:

Alison Hughes

© Copyright Diogel Architecture. All dimensions to be checked and verified on site. This drawing is to be read in conjunction with all other relevant drawings and specifications. Any discrepancies in the drawings are to be reported immediately to Diogel Architecture. This drawing is not to be used for construction or sales purposes unless marked 'issued for construction'.

Dimensions and area schedules are subject to change.

DIOGEL

Your Home, Your Safe Place, Your World

adam@diogelarchitecture.co.uk / +44 (0)1248 800 321

REV	DESCRIPTION	DATE

Retention of Shepherds Hut
The Grannery, LL20 7BY
Shepherds Hut and Photographs

REVISION

SCALE: 1 : 50

DRAWN: AM

JOB / DRAWING No.

1292-02-05-01