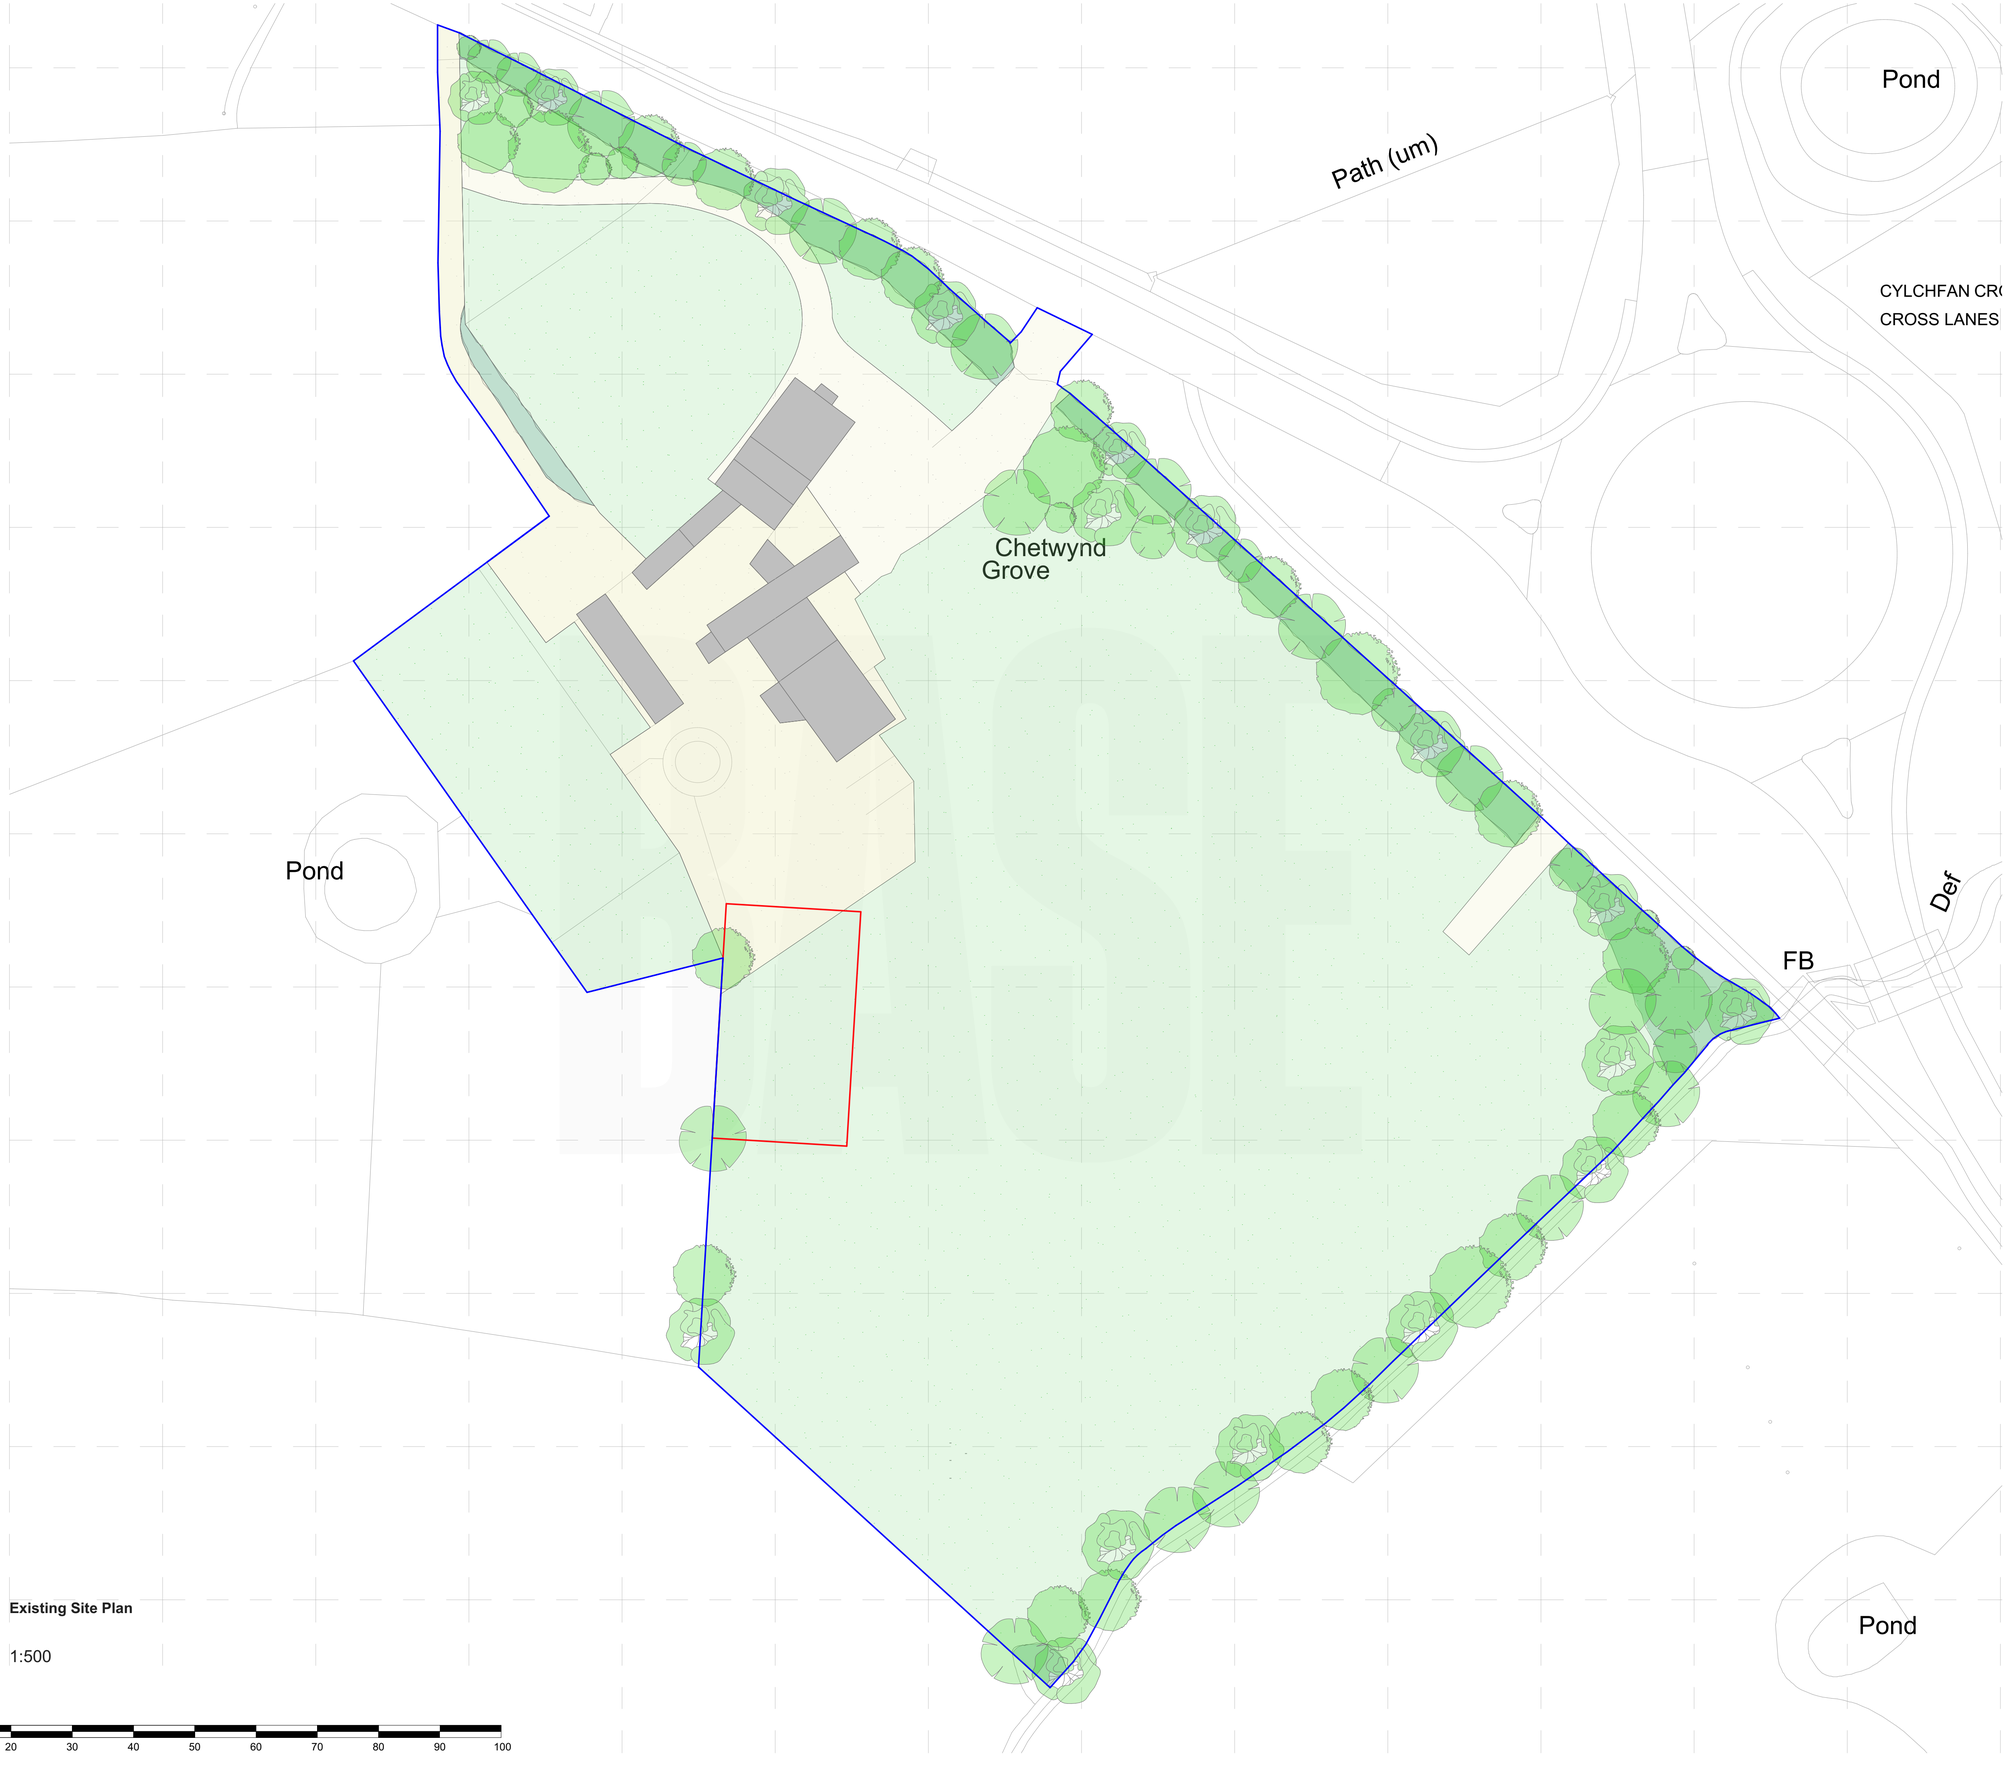



**Existing Site Plan**

1:500

SCALE BAR 1:500

0 10 20 30 40 50 60 70 80 90 100

BASE

Offices:
SHREWSBURY, CONWY, CHESTER

Tel: 01743 236 400 | Tel: 01244 569 008

Email: HELLO@BASEARCHITECTURE.CO.UK

Web: BASEARCHITECTURE.CO.UK

| Rev. | Revision Description. |
|---|---|
| By. | |
| Chk. | |

| Scale. | Drawn by. |
|---|---|
| 1:500 @ A1 | DG |
| **Date.** | **Chk.** |
| 14.06.24 | KT |

**Project Title**
Barn at Chetwynd Grove

**Client**
Chris Stockton

**Drawing Title**
Existing Site Plan

| Project No. | Drawing No. | Rev. |
|---|---|---|
| CA4449 | PL-002 | |

This drawing is the property of base Architecture & Design Ltd. It shall not be copied or scanned, in part or whole, without prior consent of base Architecture and Design. Do not scale this drawing.

RIBA

base cares