

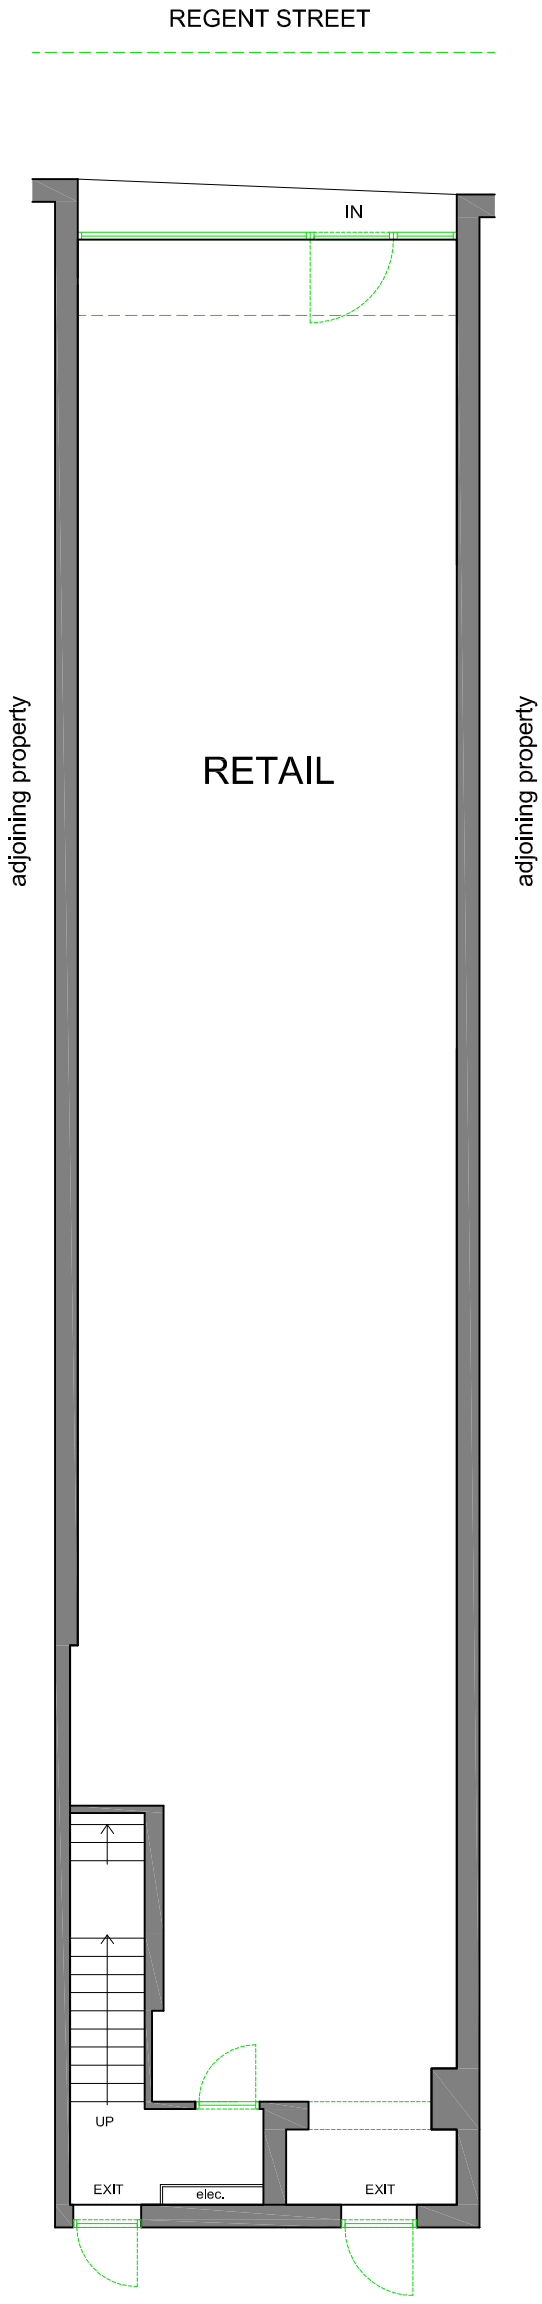


GROUND FLOOR PLAN

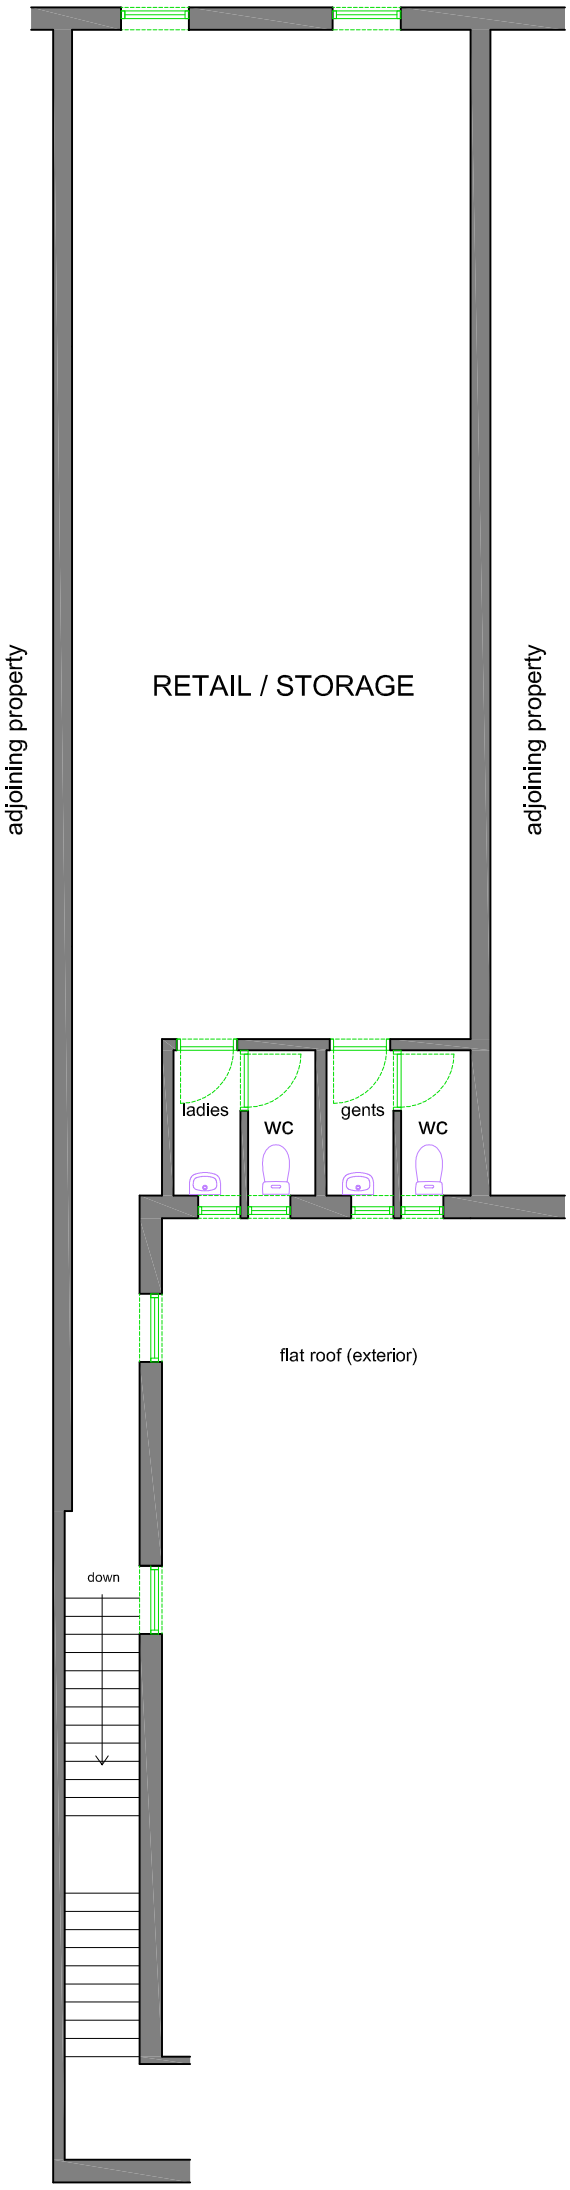

FIRST FLOOR PLAN

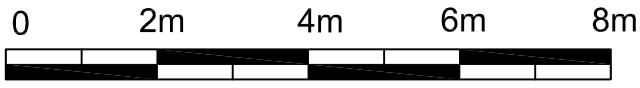

Scale bar in metres

go2plan
Design & Planning
Tel: 07957 634478 email: jon@go2plan.co.uk

PROPOSED FLOOR PLANS
34, REGENT STREET
WREXHAM
LL11 1SA

Dwg No.	**RSW 002**
Scale:	**1: 100 @ A3**
date:	**23.07.24**
drawn:	**jon evans**