


Street Scene Elevation Z-Z 1:200

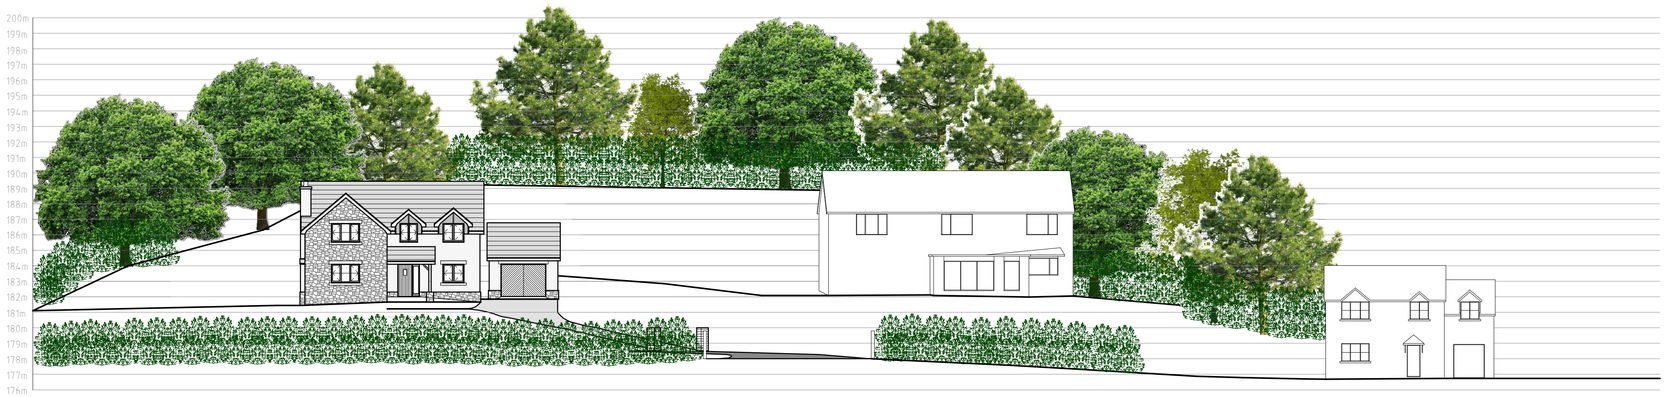

Site Plan With Elevation Line 1:1000

Rev	Date	Detail	Initial

Project:
Residential Development on land at 10 Poplar Road, Penycae, Wrexham

Title:	Scale: (A1)
Planning: Street Scene Elevation	1:200 & 1:1000

Drawn By:	Date:
D.J.Edwrads	July 2024
Drawing No:	Sheet:
D132/015	1 of 1

blueprint
architectural services
partner LABC
Office 3K4,
Redwither Business Tower,
Wrexham. LL13 9XT
Tel: 01978 356500
www.blueprintarchitectural.com
© copyright all rights reserved