Plas Power Solar and Energy Storage Project

2.0.8 – 2.0.34 Indicative Sections and Elevations

June 2024

DNS Ref: DNS/3253253



Schedule of plans included in this document


Document Ref	Document Title	Drawing Reference
2.0.8	Indicative Panel Elevation with Concrete Feet	FT-2P-25-6854-cf
2.0.9	Indicative Panel Elevation	FT-2P-25-6854
2.0.10	Inverters	GBR_EPD_INV
2.0.11	Transformers	GBR_EPD_TFM
2.0.12	Switchgear Substations	GBR_EPD_SWG
2.0.13	Auxiliary Transformer	GBR_EPD_AUX
2.0.14	PV Intake Substation	GBR_EPD_PVI
2.0.15	Customer Substation	GBR_EPD_CSS
2.0.16	GRP Substation	GBR_EPD_GRP
2.0.17	Monitoring House	GBR_EPD_MH/CB
2.0.18	Spares Container 40ft BESS Twin Battery Blocks	GBR_EPD_S40
2.0.19	Indicative BESS Layout	BESS_LYT
2.0.20	BESS Enclosures	K_EPD_BSS
2.0.21	BIC	GBR_EPD_BIC
2.0.22	Twin MV Skid	UK_EPD_TWS-NR
2.0.23	BESS Backup Generator	GBR_EPD_G20
2.0.24	BESS Spares Container 20ft	GBR_EPD_S20
2.0.25	BESS Intake Substation	GBR_EPD_BIS
2.0.26	BESS Security Fencing	GBR_EPD_BSF
2.0.27	BESS CCTV	GBR_EPD_BCC
2.0.28	BESS Gate	GBR_EPD_BSG
2.0.29	BESS Lighting Pole	GBR_EPD_BLG
2.0.30	Security Fencing	GBR_EPD_FNC

Safety
Integrity
Respect
Sustainability
Drive


2.0.31	**Gates**	**GBR_EPD_GTD**
2.0.32	**Solar CCTV**	**GBR_EPD_CTV**
2.0.33	**Composting Toilet**	**GBR_EPD_TLT**
2.0.34	**Indicative Road Cross Section**	**GBR_EPD_RCS**

Safety
Integrity
Respect
Sustainability
Drive


GBR_Indicative EPD_Fixed Tilt-2 Portrait-Tilt 25-Pitch 6854-Concrete Feet_01

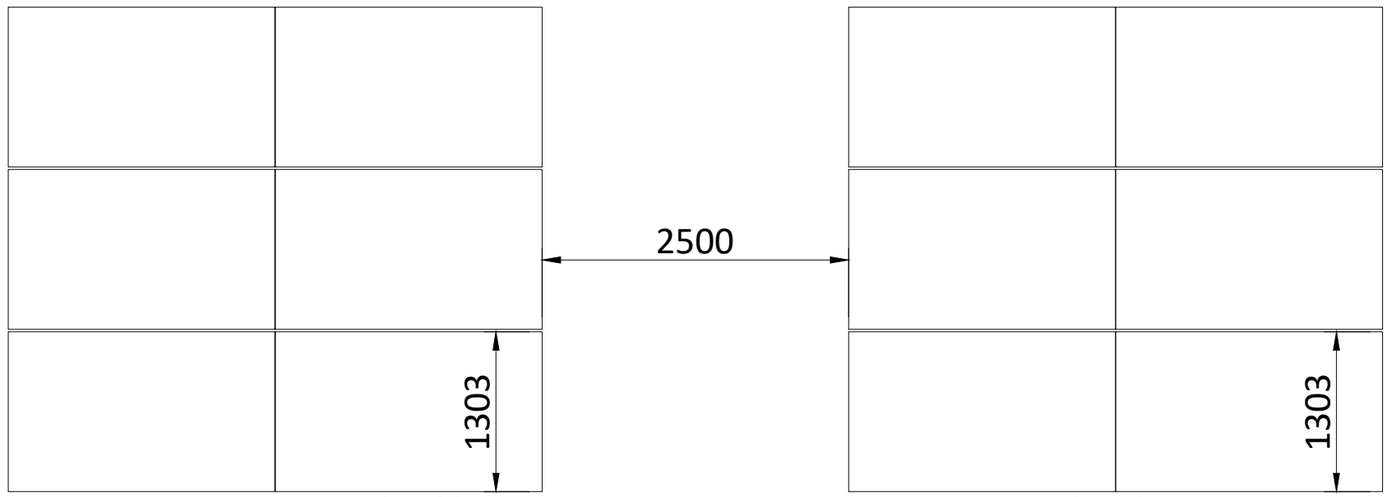


Plan

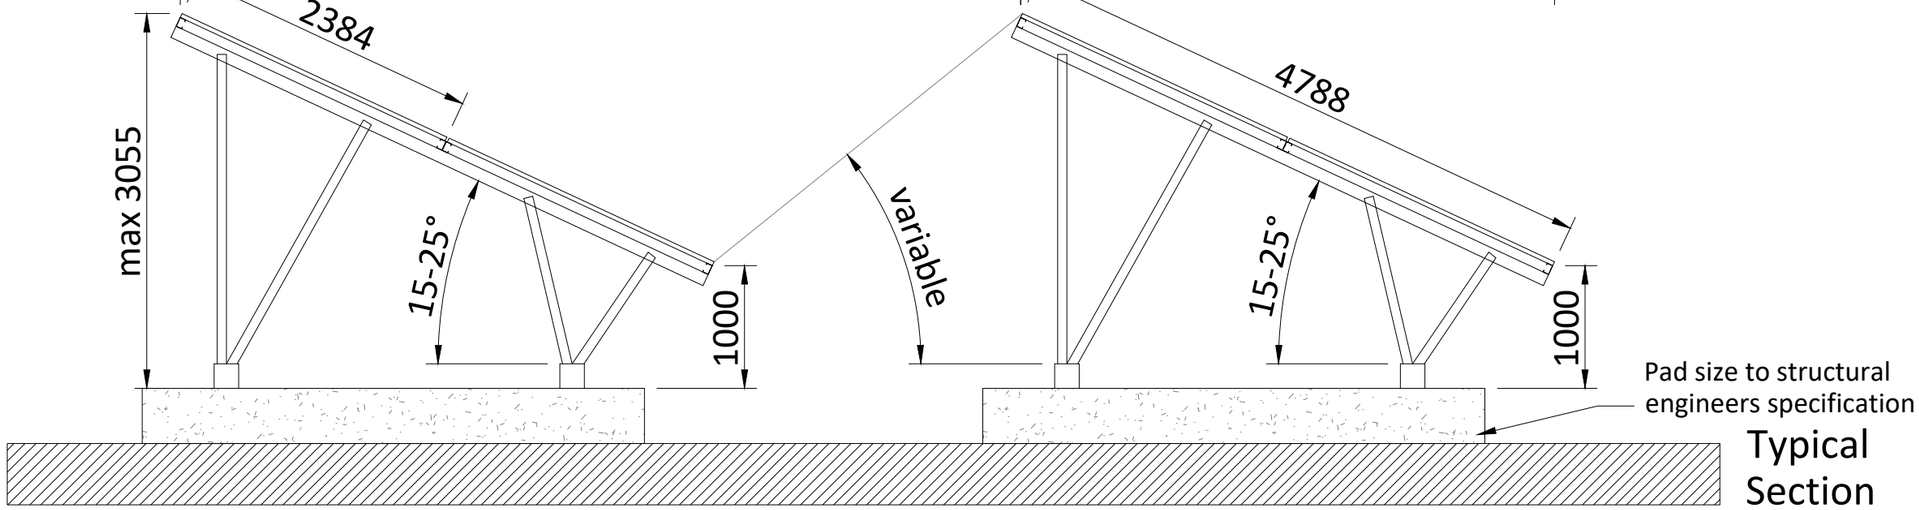

Typical Section

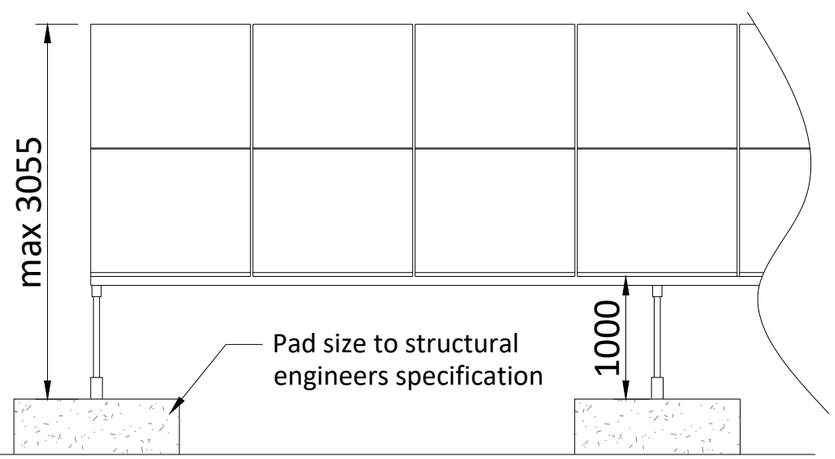

Typical Elevation

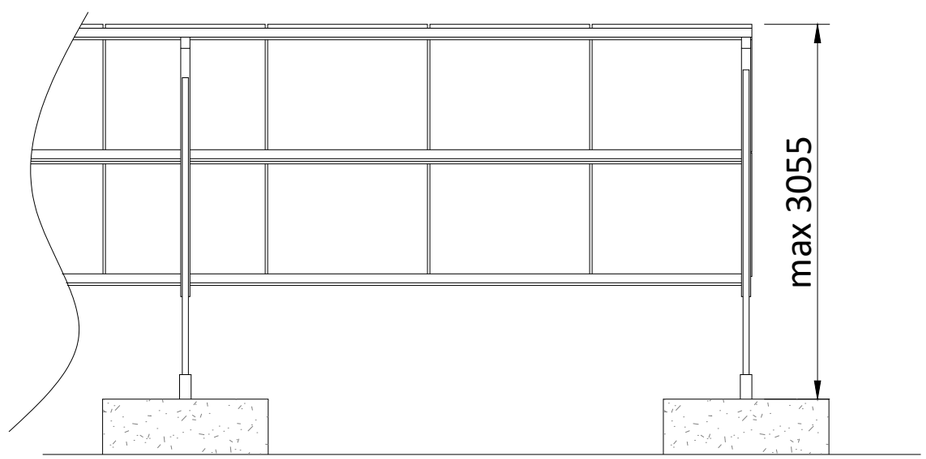

Typical Rear Elevation

A3 - (420 x 297)mm

METERS


0 1 2 3 4 5

GBR_Indicative EPD_FT-2P-25-6854-cf_01			
DA			Nov. 2023
DRAWN	CHECKED	APPROVED	DATE
Paper Size: A3	Scale: 1:50	Sheet: 1	
DRAWING NUMBER: FT-2P-25-6854-cf	STATUS: Rev 01		


THIS DOCUMENT IS THE PROPERTY OF LIGHTSOURCE RENEWABLE DEVELOPMENT Ltd
IT IS PROHIBITED TO REPRODUCE IT FOR OTHER PURPOSES WITHOUT AUTHORIZATION IN WRITING

Lightsource Renewable Development Limited,
7th Floor, 33 Holborn, London, EC1N 2HU
General: +44 (0) 333 200 0755
Web: www.lightsourcebp.com
info@lightsourcebp.com


GBR_Indicative EPD_Fixed Tilt-2 Portrait-Tilt 25-Pitch 6854_00

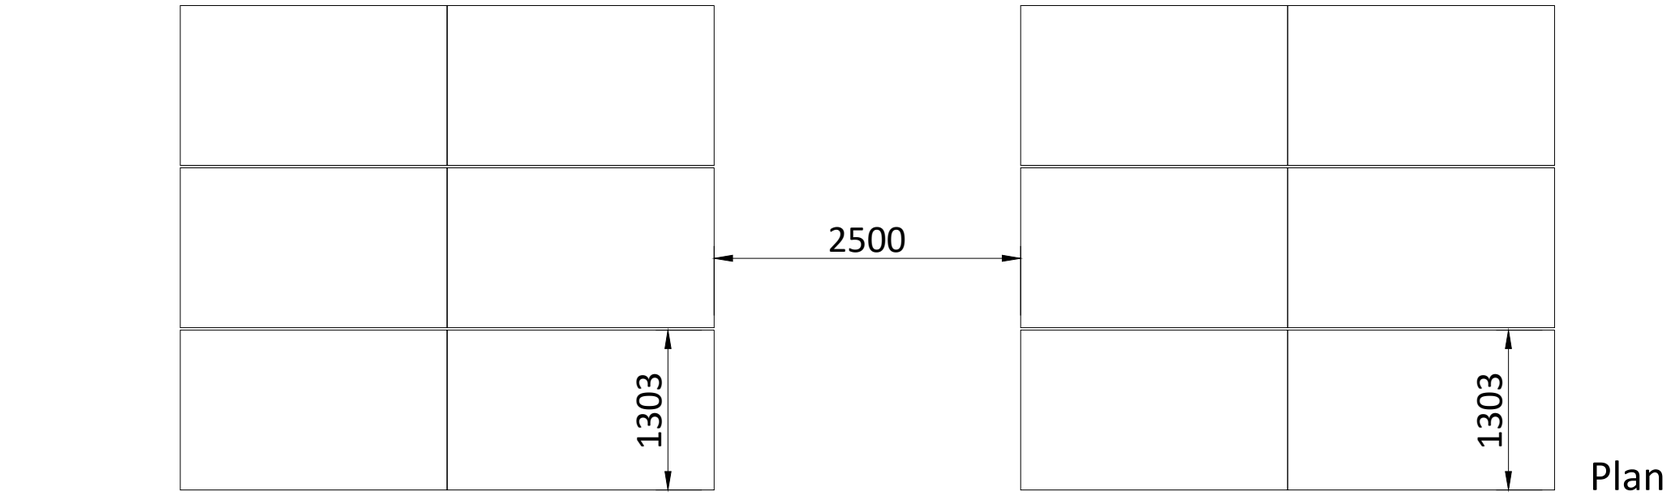


Plan

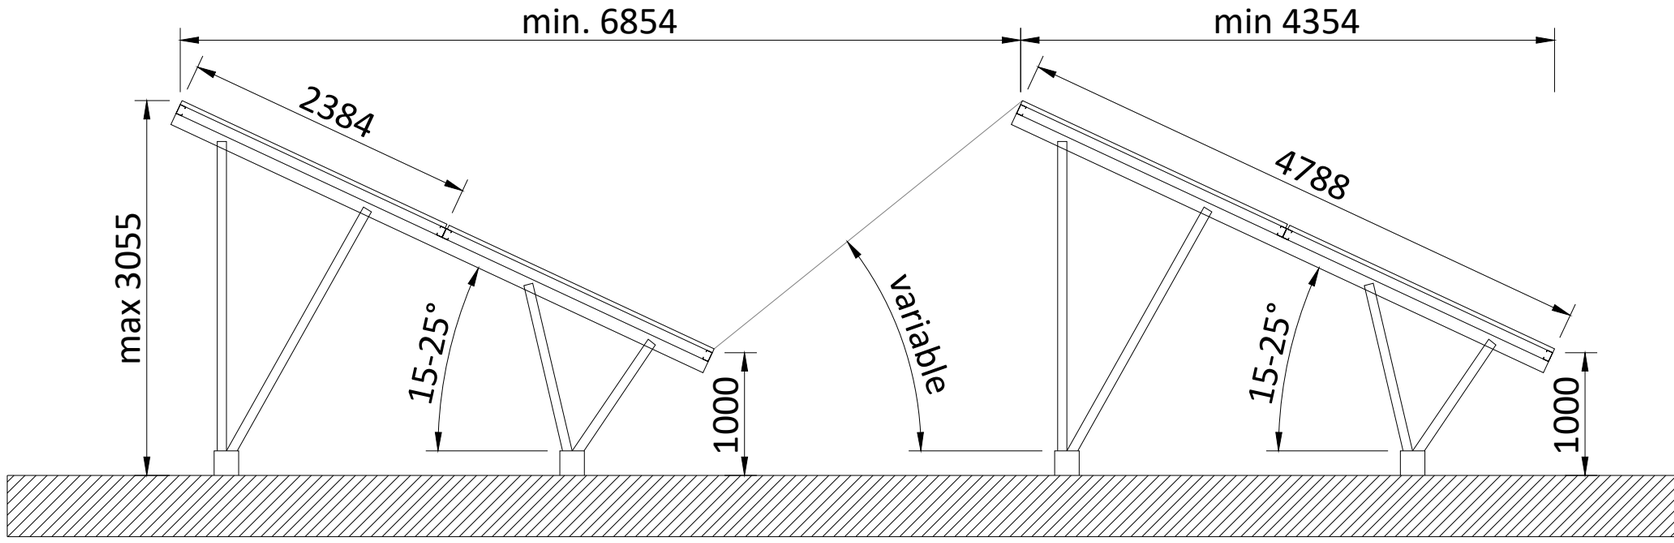

Typical Section

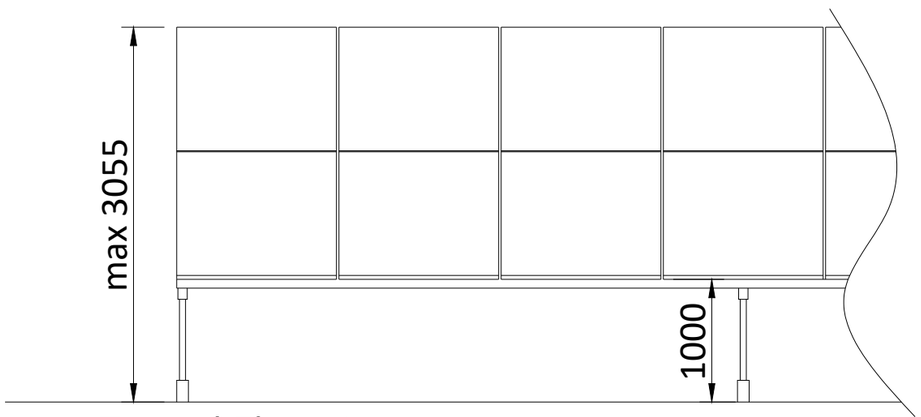

Typical Elevation

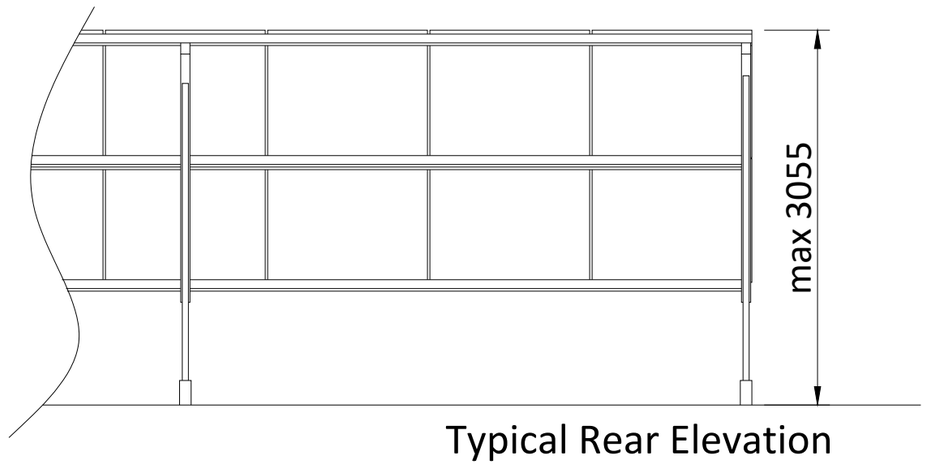

Typical Rear Elevation

METERS

0 1 2 3 4 5


A3 - (420 x 297)mm

THIS DOCUMENT IS THE PROPERTY OF LIGHTSOURCE RENEWABLE DEVELOPMENT Ltd
IT IS PROHIBITED TO REPRODUCE IT FOR OTHER PURPOSES WITHOUT AUTHORIZATION IN WRITING


GBR_Indicative EPD_FT-2P-25-6854_00			
DA			Nov. 2023
DRAWN	CHECKED	APPROVED	DATE
Paper Size: A3	Scale: 1:50	Sheet: 1	
DRAWING NUMBER: FT-2P-25-6854	STATUS: Rev 01		

Lightsource Renewable Development Limited,
7th Floor, 33 Holborn, London, EC1N 2HU
General: +44 (0) 333 200 0755
Web: www.lightsourcebp.com
info@lightsourcebp.com


GBR_EPD_Inverter_01

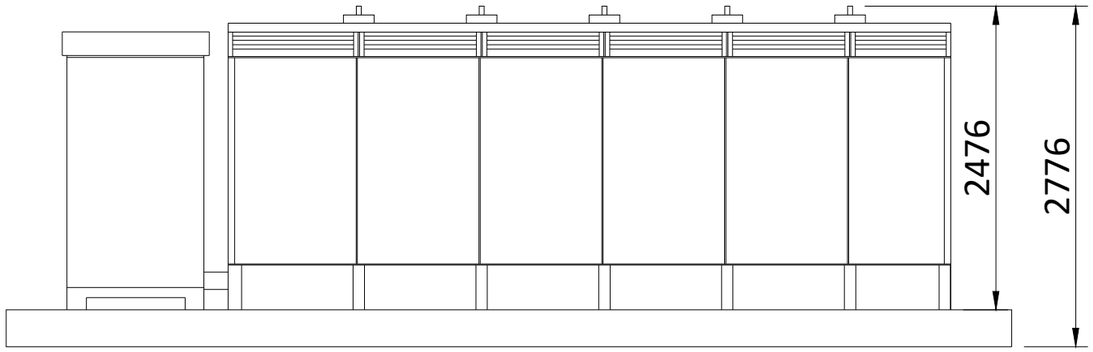

Front View

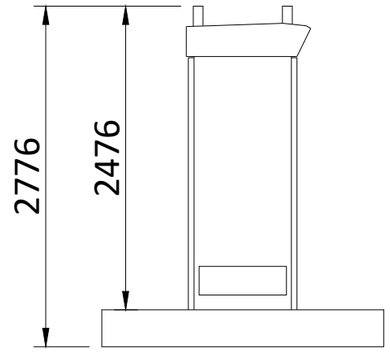

Side View

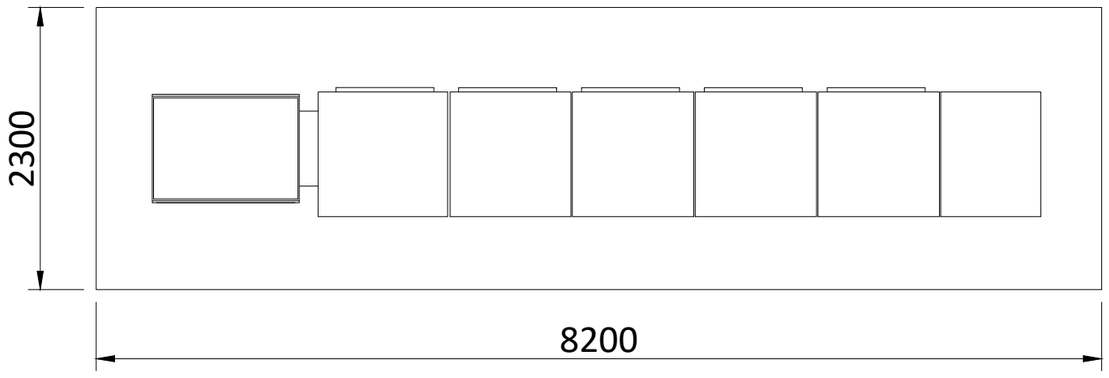

Plan View


A3 - (420 x 297)mm

METERS
0 1 2 3 4 5


THIS DOCUMENT IS THE PROPERTY OF LIGHTSOURCE RENEWABLE DEVELOPMENT Ltd
IT IS PROHIBITED TO REPRODUCE IT FOR OTHER PURPOSES WITHOUT AUTHORIZATION IN WRITING

GBR_EPD_Inverter_01			
DA			Nov. 2023
DRAWN	CHECKED	APPROVED	DATE
Paper Size: A3	Scale: 1:50	Sheet: 1	
DRAWING NUMBER: GBR_EPD_INV	STATUS: Rev 01		


Lightsource Renewable Development Limited,
7th Floor, 33 Holborn, London, EC1N 2HU
General: +44 (0) 333 200 0755
Web: www.lightsourcebp.com
info@lightsourcebp.com

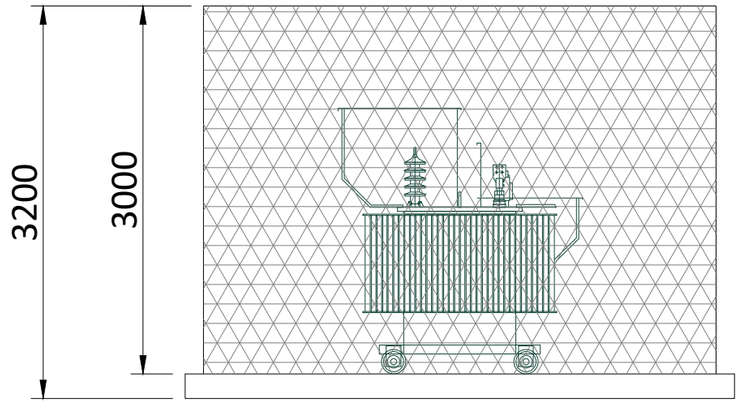

Front View

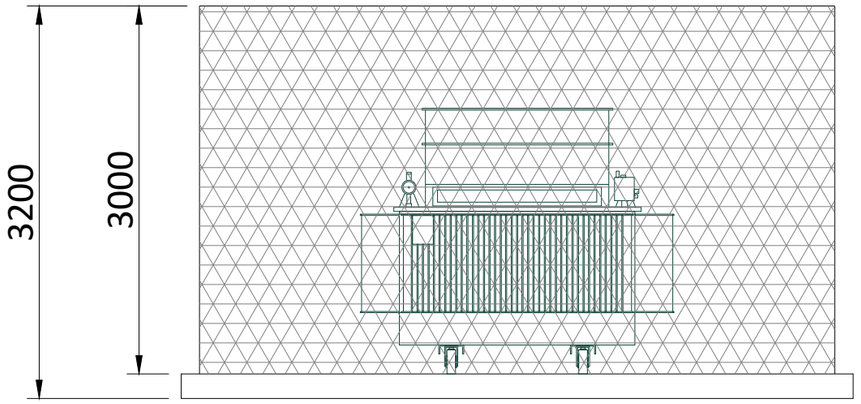

Side View

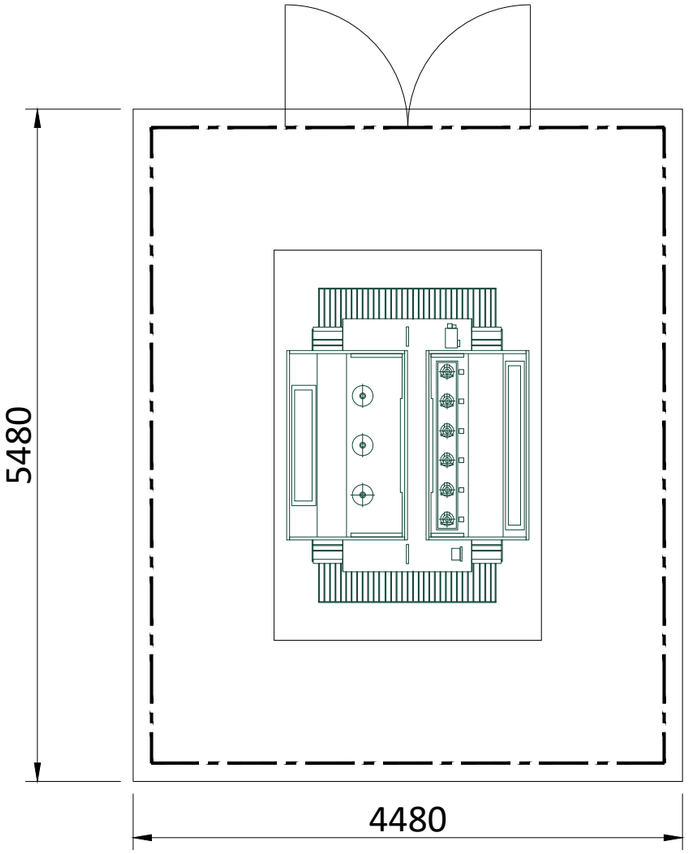

Plan View

METERS
0 1 2 3 4 5


A3 - (420 x 297)mm

THIS DOCUMENT IS THE PROPERTY OF LIGHTSOURCE RENEWABLE DEVELOPMENT Ltd
IT IS PROHIBITED TO REPRODUCE IT FOR OTHER PURPOSES WITHOUT AUTHORIZATION IN WRITING


GBR_EPD_Transformer_01			
DA			Nov. 2023
DRAWN	CHECKED	APPROVED	DATE
Paper Size: A3	Scale: 1:50	Sheet: 1	
DRAWING NUMBER: GBR_EPD_TFM		STATUS: Rev 01	

Lightsource Renewable Development Limited,
7th Floor, 33 Holborn, London, EC1N 2HU
General: +44 (0) 333 200 0755
Web: www.lightsourcebp.com
info@lightsourcebp.com


GBR_EPD_Switchgear/Production Substation/LV&MV Kiosk_01

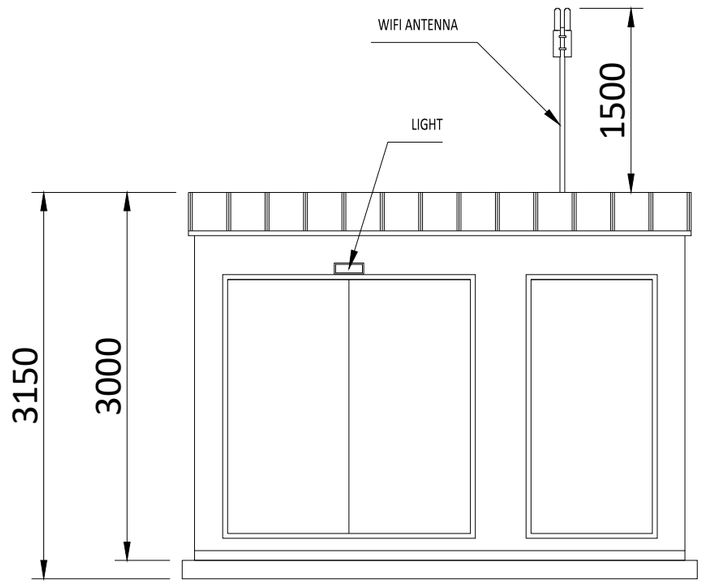

Front View

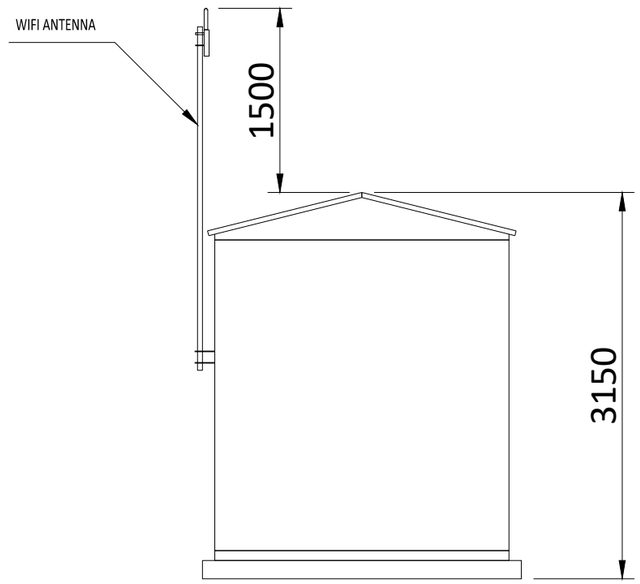

Side View

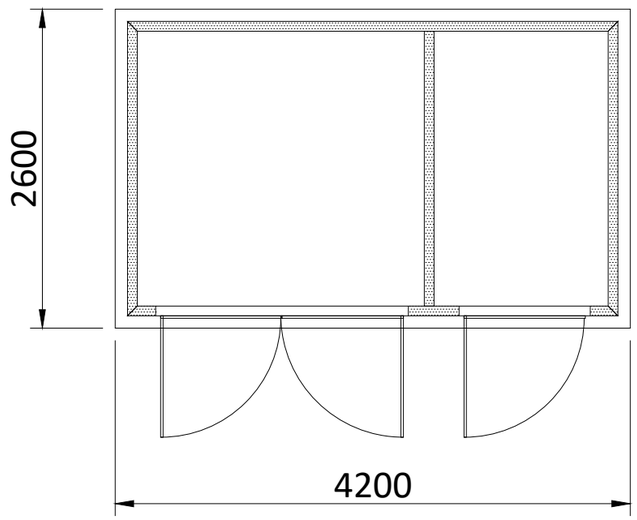

Plan View


A3 - (420 x 297)mm

METERS
0 1 2 3 4 5


THIS DOCUMENT IS THE PROPERTY OF LIGHTSOURCE RENEWABLE DEVELOPMENT Ltd
IT IS PROHIBITED TO REPRODUCE IT FOR OTHER PURPOSES WITHOUT AUTHORIZATION IN WRITING

GBR_EPD_Switchgear/Production Substation/LV&MV Kiosk_01			
DA			Nov. 2023
DRAWN	CHECKED	APPROVED	DATE
Paper Size: A3	Scale: 1:50	Sheet: 1	
DRAWING NUMBER: GBR_EPD_SWG	STATUS: Rev 01		


Lightsource Renewable Development Limited,
7th Floor, 33 Holborn, London, EC1N 2HU
General: +44 (0) 333 200 0755
Web: www.lightsourcebp.com
info@lightsourcebp.com

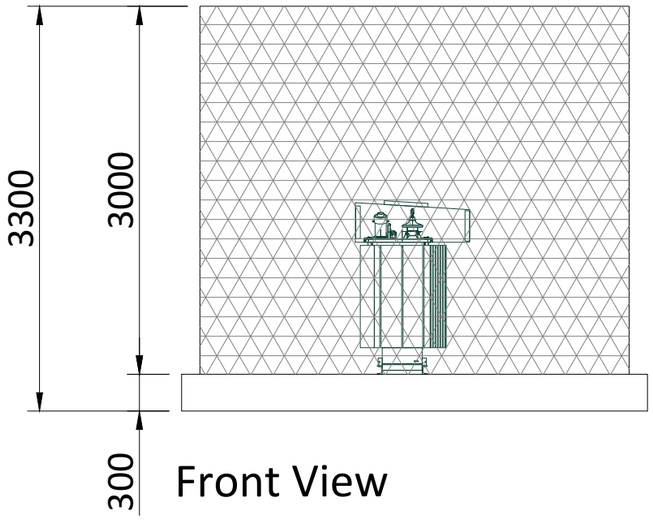

Front View

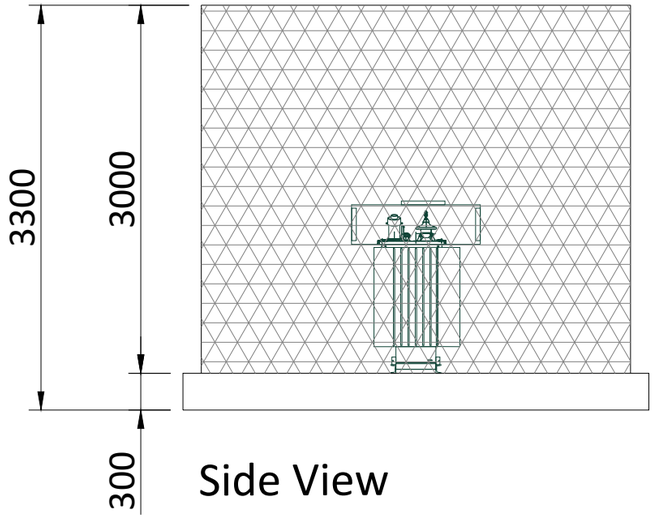

Side View

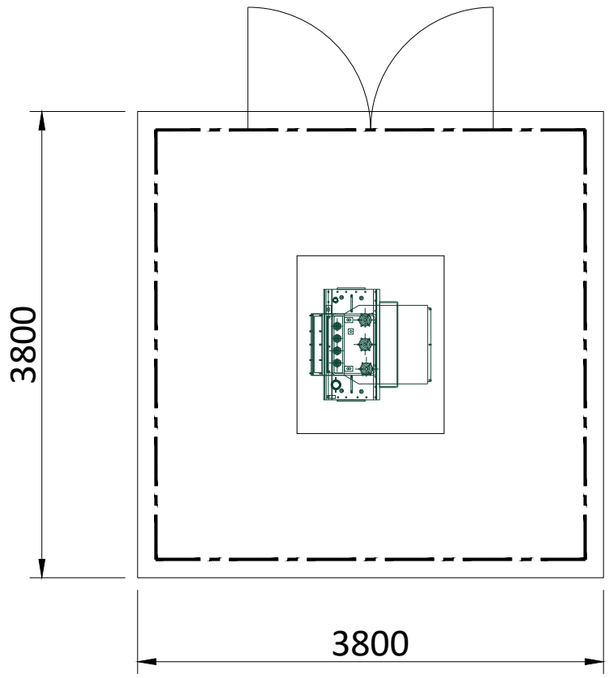

Plan View




A3 - (420 x 297)mm

THIS DOCUMENT IS THE PROPERTY OF LIGHTSOURCE RENEWABLE ENERGY HOLDINGS Ltd
IT IS PROHIBITED TO REPRODUCE IT FOR OTHER PURPOSES WITHOUT AUTHORIZATION IN WRITING


GBR_EPD_Auxiliary Transformer_01			
DA			Nov. 2023
DRAWN	CHECKED	APPROVED	DATE
Paper Size: A3	Scale: 1:50	Sheet: 1	
DRAWING NUMBER: GBR_EPD_AUX		STATUS: Rev 01	

Lightsource Renewable Energy Holdings Limited, 7th Floor, 33 Holborn, London, EC1N 2HU
General: +44 (0) 333 200 0755
Web: www.lightsource-re.co.uk
info@lightsource-re.co.uk


GBR_EPD_PV Intake Substation_00

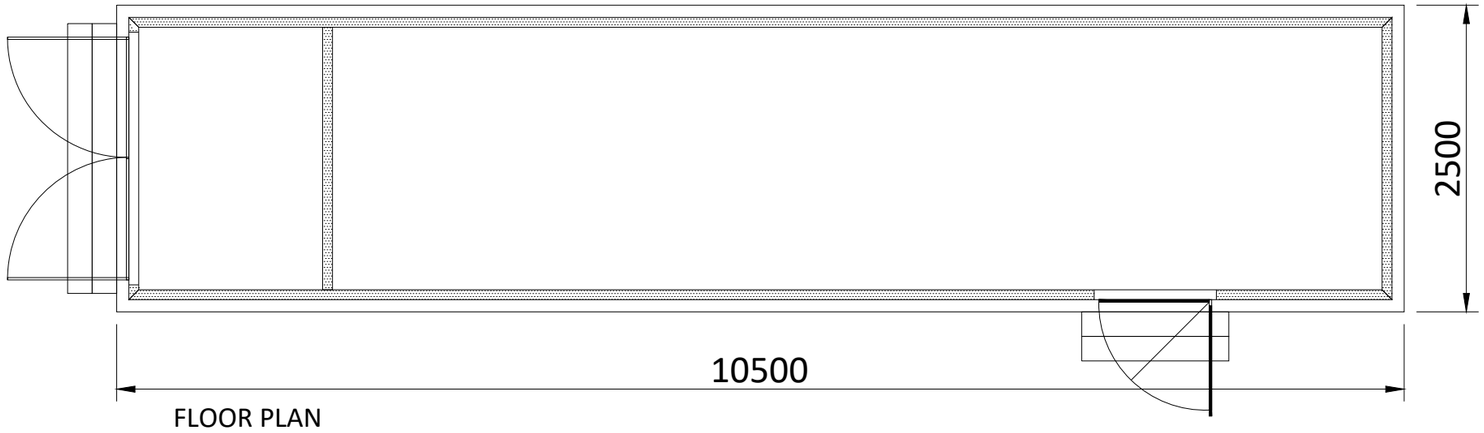


FLOOR PLAN

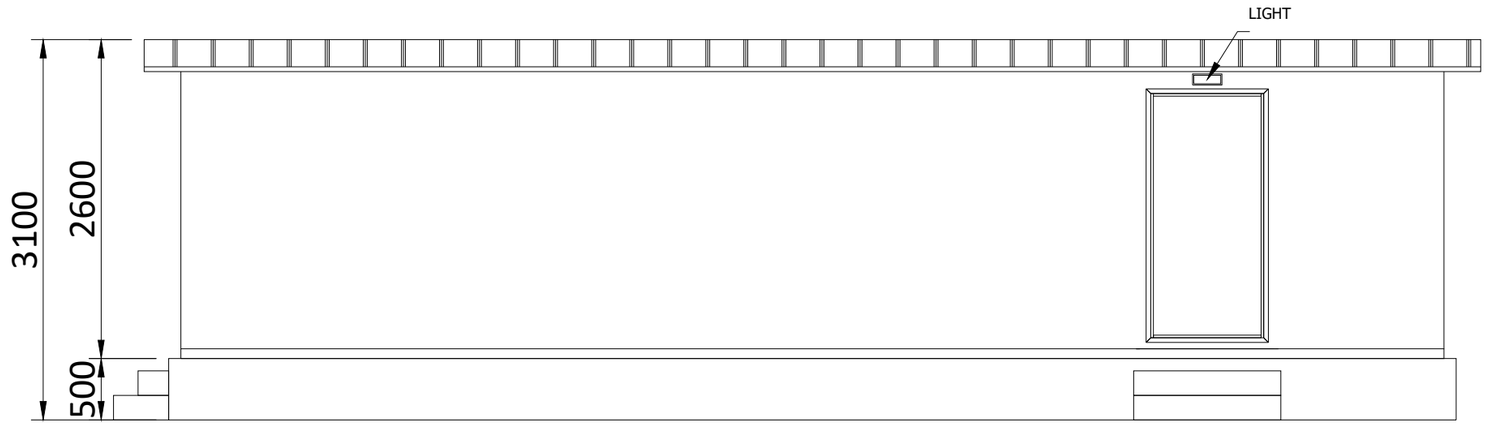

FRONT ELEVATION

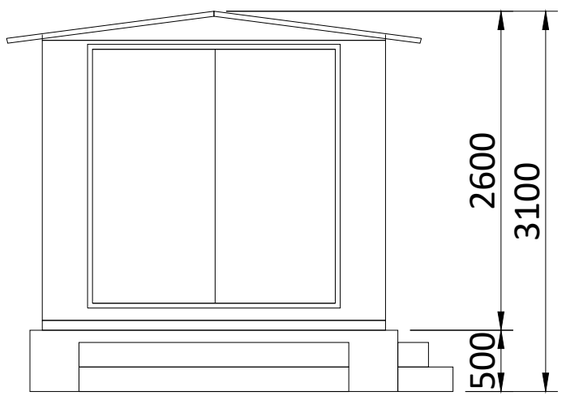

SIDE ELEVATION

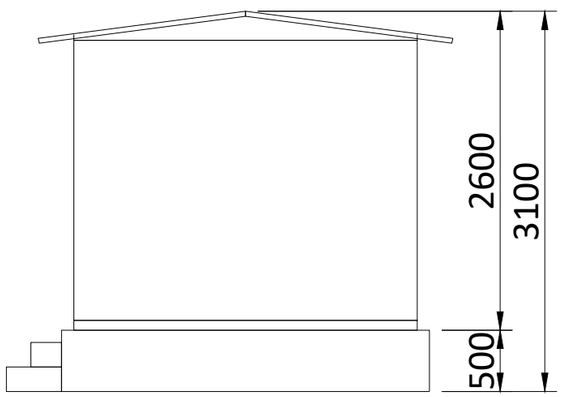

SIDE ELEVATION

A3 - (420 x 297)mm

METERS

0 1 2 3 4 5


THIS DOCUMENT IS THE PROPERTY OF LIGHTSOURCE RENEWABLE DEVELOPMENT Ltd
IT IS PROHIBITED TO REPRODUCE IT FOR OTHER PURPOSES WITHOUT AUTHORIZATION IN WRITING

GRB_EPD_PV Intake Substation_00			
DA			Nov. 2023
DRAWN	CHECKED	APPROVED	DATE
Paper Size: A3	Scale: 1:50	Sheet: 1	
DRAWING NUMBER: GBR_EPD_PVI		STATUS: Rev 01	


lightsource bp

Lightsource Renewable Development Limited,
7th Floor, 33 Holborn, London, EC1N 2HU
General: +44 (0) 333 200 0755
Web: www.lightsourcebp.com
info@lightsourcebp.com


GBR_EPD_Customer Substation_00

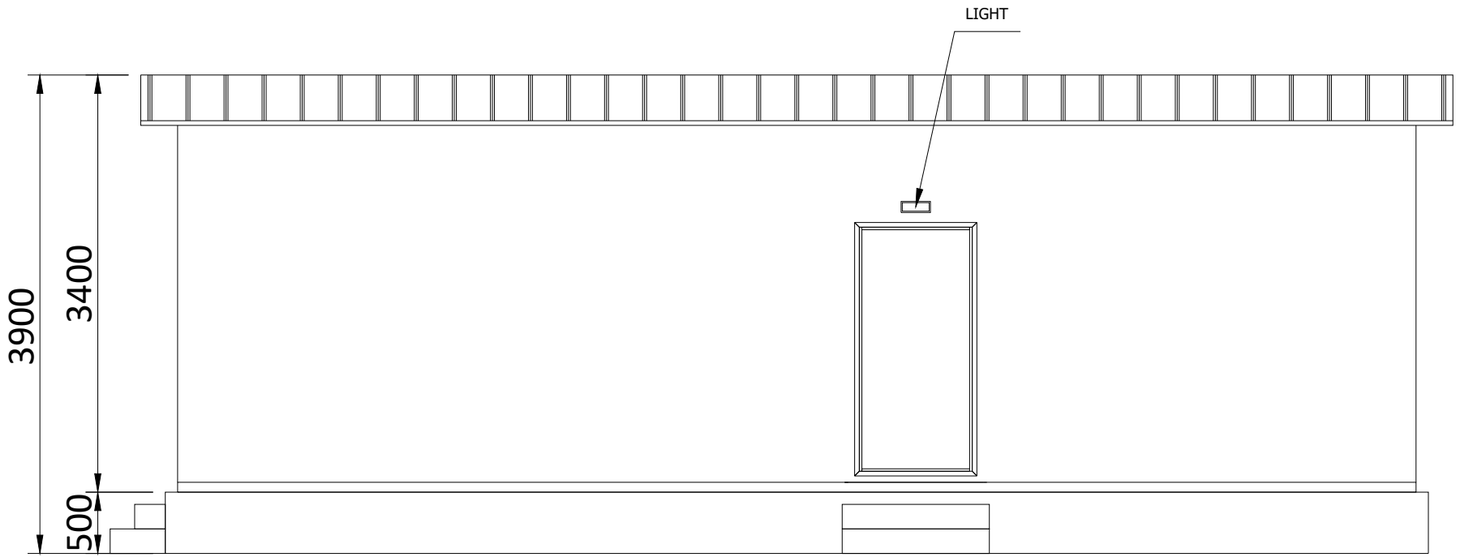


FRONT ELEVATION

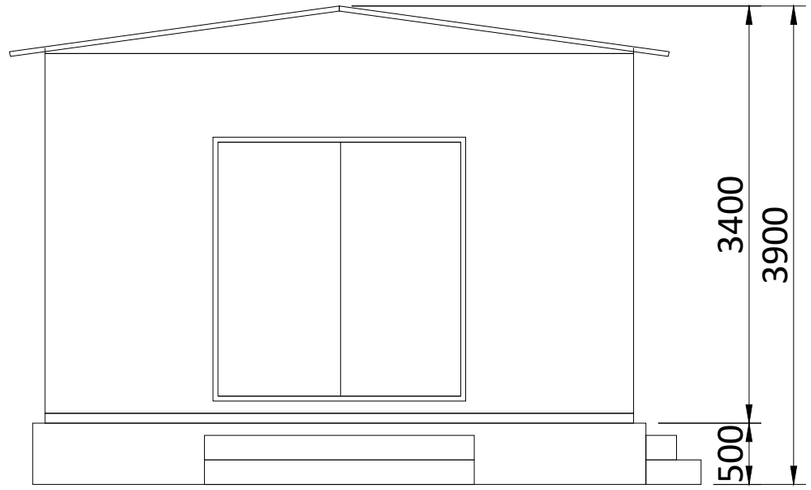

SIDE ELEVATION

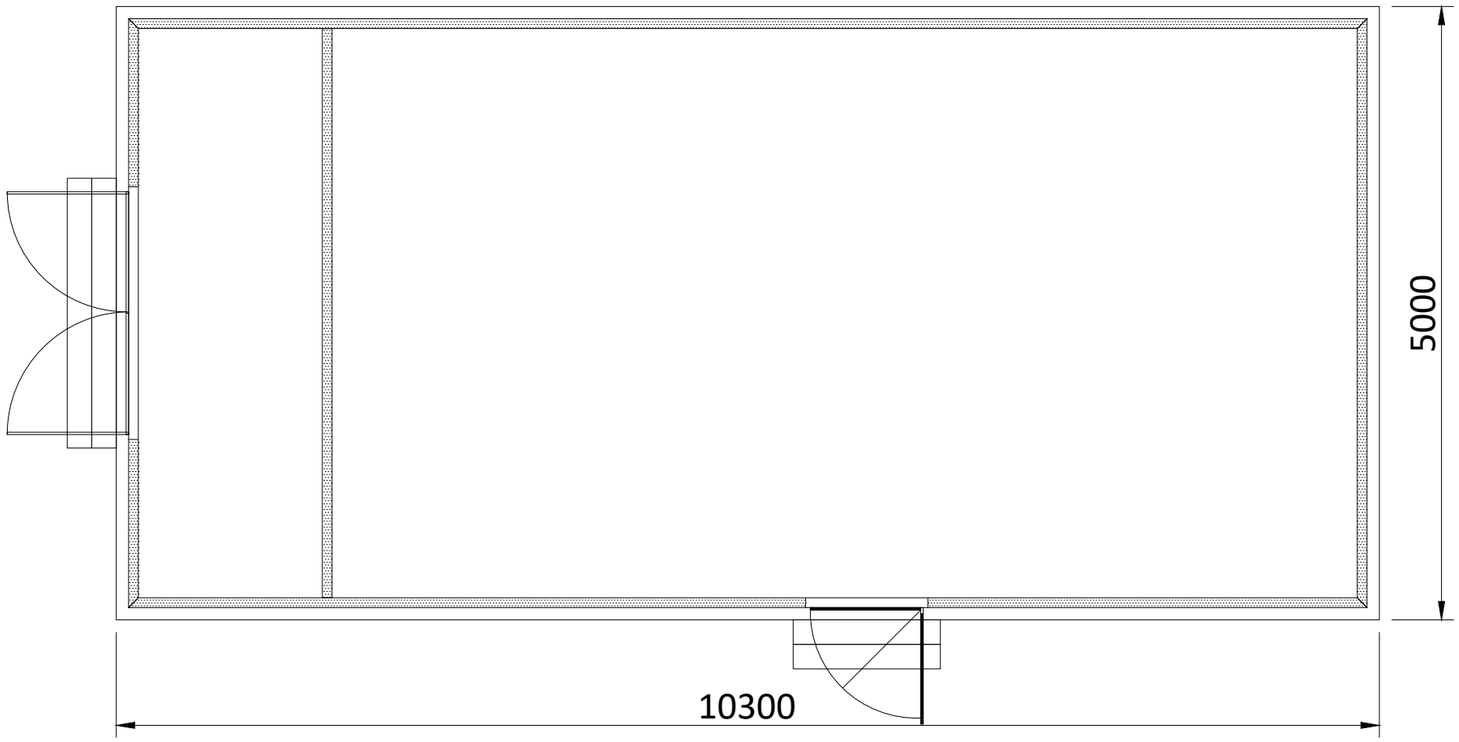

FLOOR PLAN

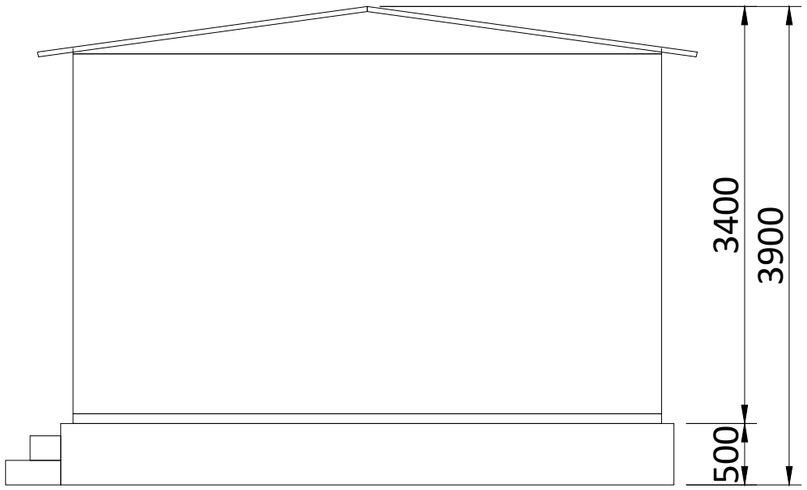

SIDE ELEVATION


METERS
0 1 2 3 4 5

A3 - (420 x 297)mm


THIS DOCUMENT IS THE PROPERTY OF LIGHTSOURCE RENEWABLE DEVELOPMENT Ltd
IT IS PROHIBITED TO REPRODUCE IT FOR OTHER PURPOSES WITHOUT AUTHORIZATION IN WRITING

GBR_EPD_Customer Substation_00			
DA			Nov. 2023
DRAWN	CHECKED	APPROVED	DATE
Paper Size: A3	Scale: 1:50	Sheet: 1	
DRAWING NUMBER: GBR_EPD_CSS		STATUS: Rev 01	

Lightsource Renewable Development Limited,
7th Floor, 33 Holborn, London, EC1N 2HU
General: +44 (0) 333 200 0755
Web: www.lightsourcebp.com
info@lightsourcebp.com

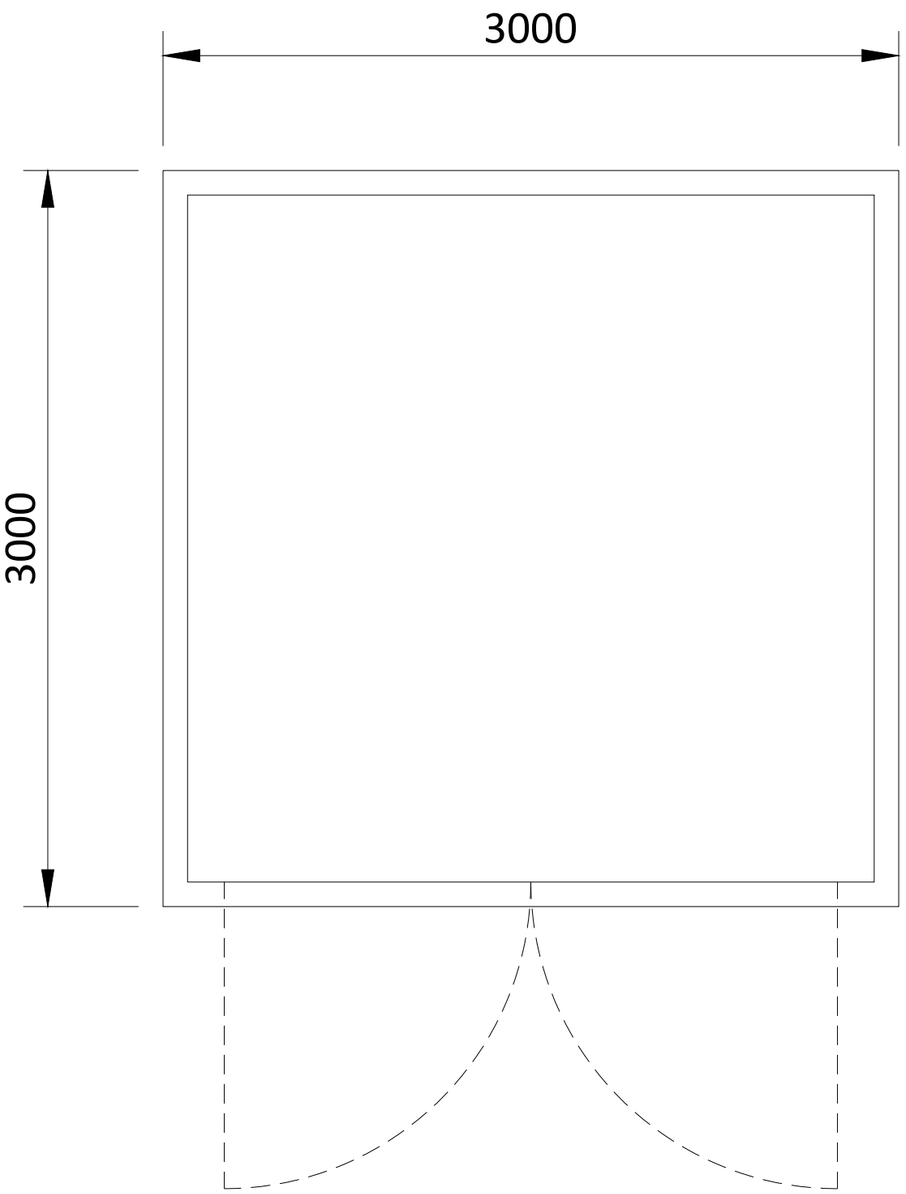

FLOOR PLAN

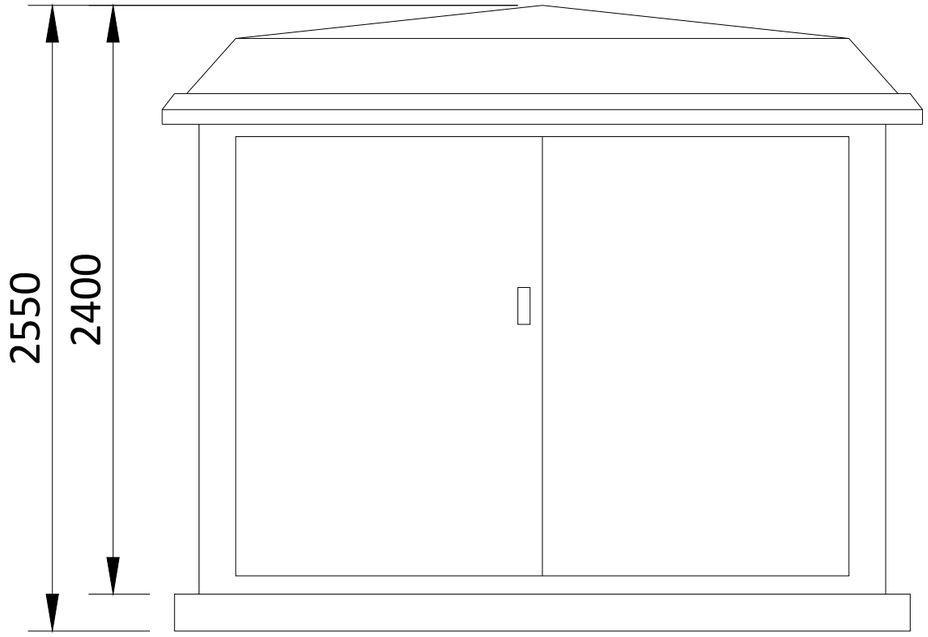

FRONT ELEVATION

SIDE ELEVATION

A3 - (420 x 297)mm

METERS


0 1 2 3 4 5

THIS DOCUMENT IS THE PROPERTY OF LIGHTSOURCE RENEWABLE DEVELOPMENT Ltd
IT IS PROHIBITED TO REPRODUCE IT FOR OTHER PURPOSES WITHOUT AUTHORIZATION IN WRITING


GBR_EPD_GRP_00			
DA			Nov. 2023
DRAWN	CHECKED	APPROVED	DATE
Paper Size: A3	Scale: 1:25	Sheet: 1	
DRAWING NUMBER: GBR_EPD_GRP	STATUS: Rev 01		

Lightsource Renewable Development Limited,
7th Floor, 33 Holborn, London, EC1N 2HU
General: +44 (0) 333 200 0755
Web: www.lightsourcebp.com
info@lightsourcebp.com


GBR_EPD_Monitoring House/Communication Building_01

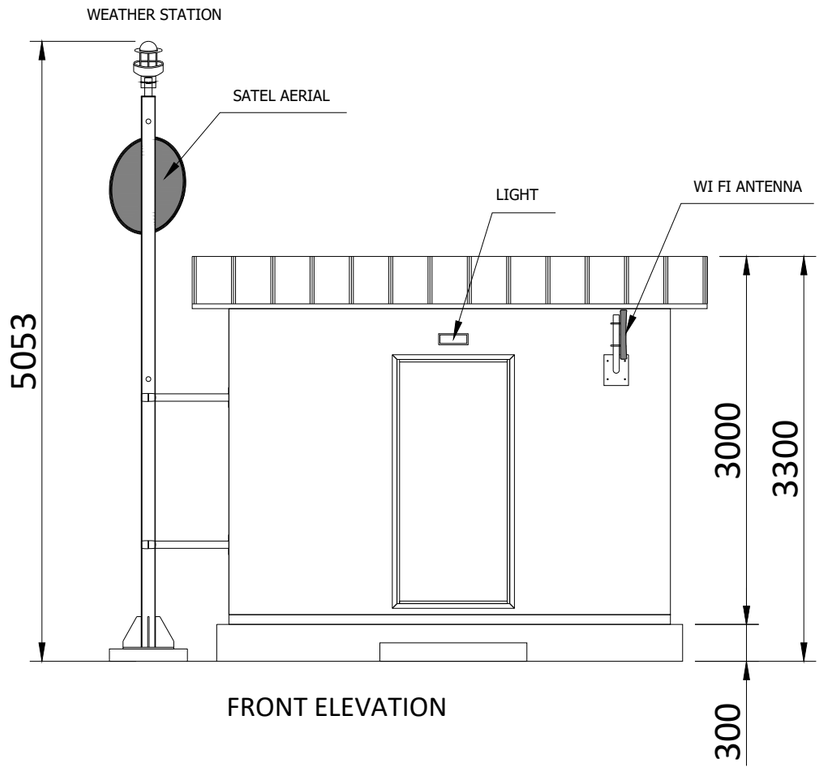


FRONT ELEVATION

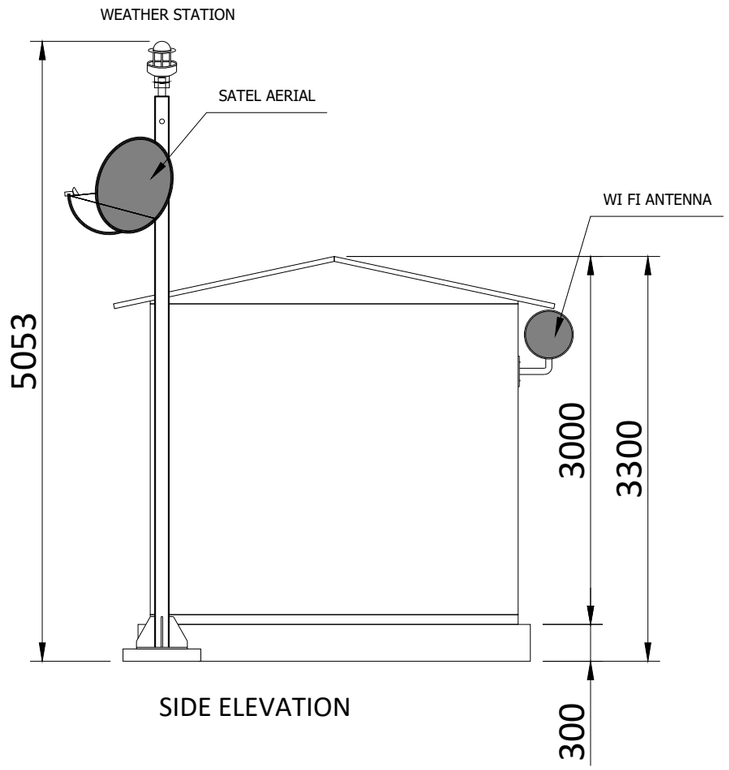

SIDE ELEVATION

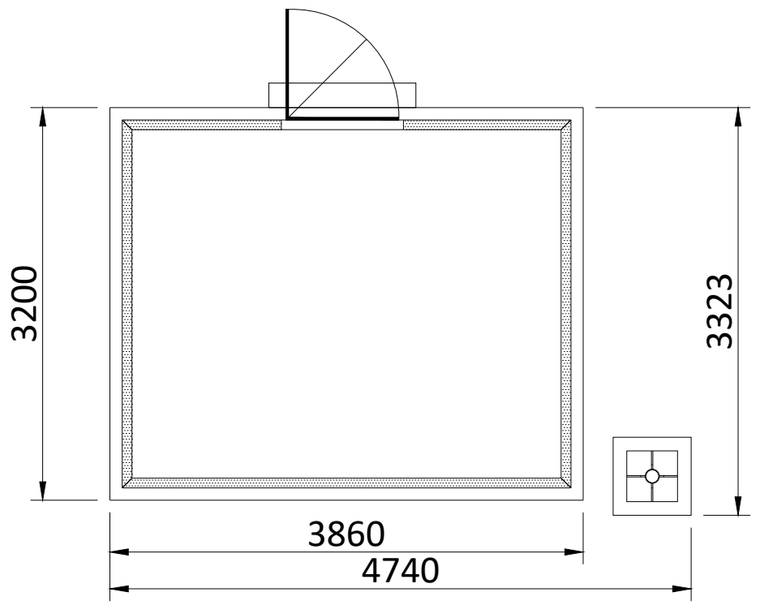

FLOOR PLAN

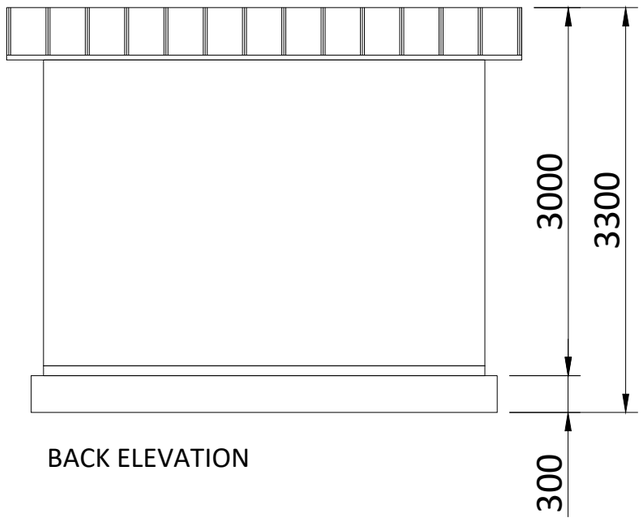

BACK ELEVATION

A3 - (420 x 297)mm


METERS
0 1 2 3 4 5

THIS DOCUMENT IS THE PROPERTY OF LIGHTSOURCE RENEWABLE DEVELOPMENT Ltd
IT IS PROHIBITED TO REPRODUCE IT FOR OTHER PURPOSES WITHOUT AUTHORIZATION IN WRITING


GBR_EPD_Monitoring House/Communication Building_01			
DA			Nov. 2023
DRAWN	CHECKED	APPROVED	DATE
Paper Size: A3	Scale: 1:50	Sheet: 1	
DRAWING NUMBER: GBR_EPD_MH/CB		STATUS: Rev 01	

Lightsource Renewable Development Limited,
7th Floor, 33 Holborn, London, EC1N 2HU
General: +44 (0) 333 200 0755
Web: www.lightsourcebp.com
info@lightsourcebp.com


GBR_EPD_Spares 40' Container_00

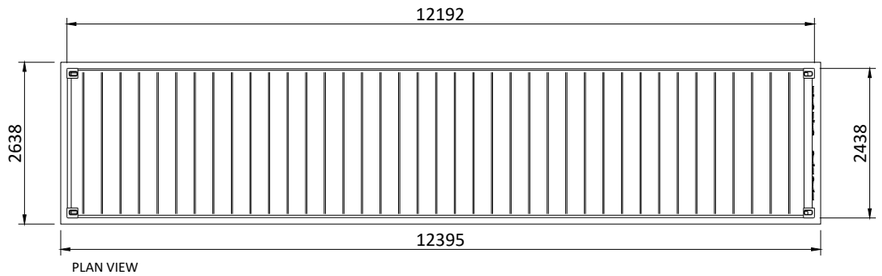


PLAN VIEW

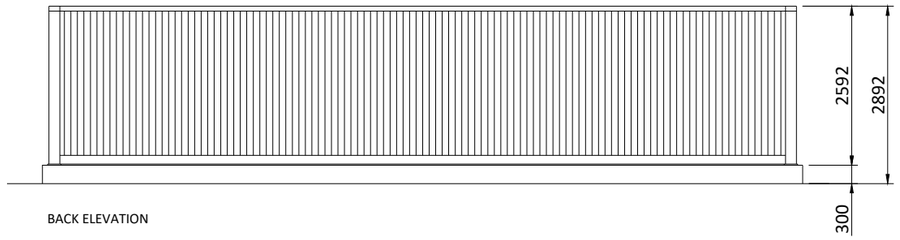


BACK ELEVATION

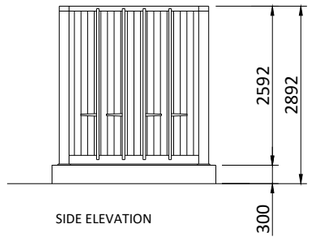

SIDE ELEVATION

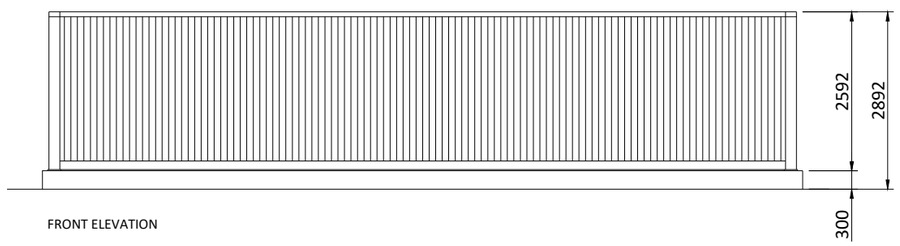

FRONT ELEVATION

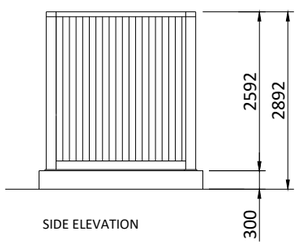

SIDE ELEVATION

A3 - (420 x 297)mm

METERS

0 5 10 15

THIS DOCUMENT IS THE PROPERTY OF LIGHTSOURCE RENEWABLE DEVELOPMENT Ltd
IT IS PROHIBITED TO REPRODUCE IT FOR OTHER PURPOSES WITHOUT AUTHORIZATION IN WRITING

GBR_EPD_Spares 40' Container_01


DA			Nov. 2023
DRAWN	CHECKED	APPROVED	DATE

Paper Size:	Scale:	Sheet:
A3	1:100	1

DRAWING NUMBER:	STATUS:
GBR_EPD_S40	Rev 01

Lightsource Renewable Development Limited,
7th Floor, 33 Holborn, London, EC1N 2HU
General: +44 (0) 333 200 0755
Web: www.lightsourcebp.com
info@lightsourcebp.com

GBR_Plas Power Solar & Battery Project_Indicative BESS Layout_03

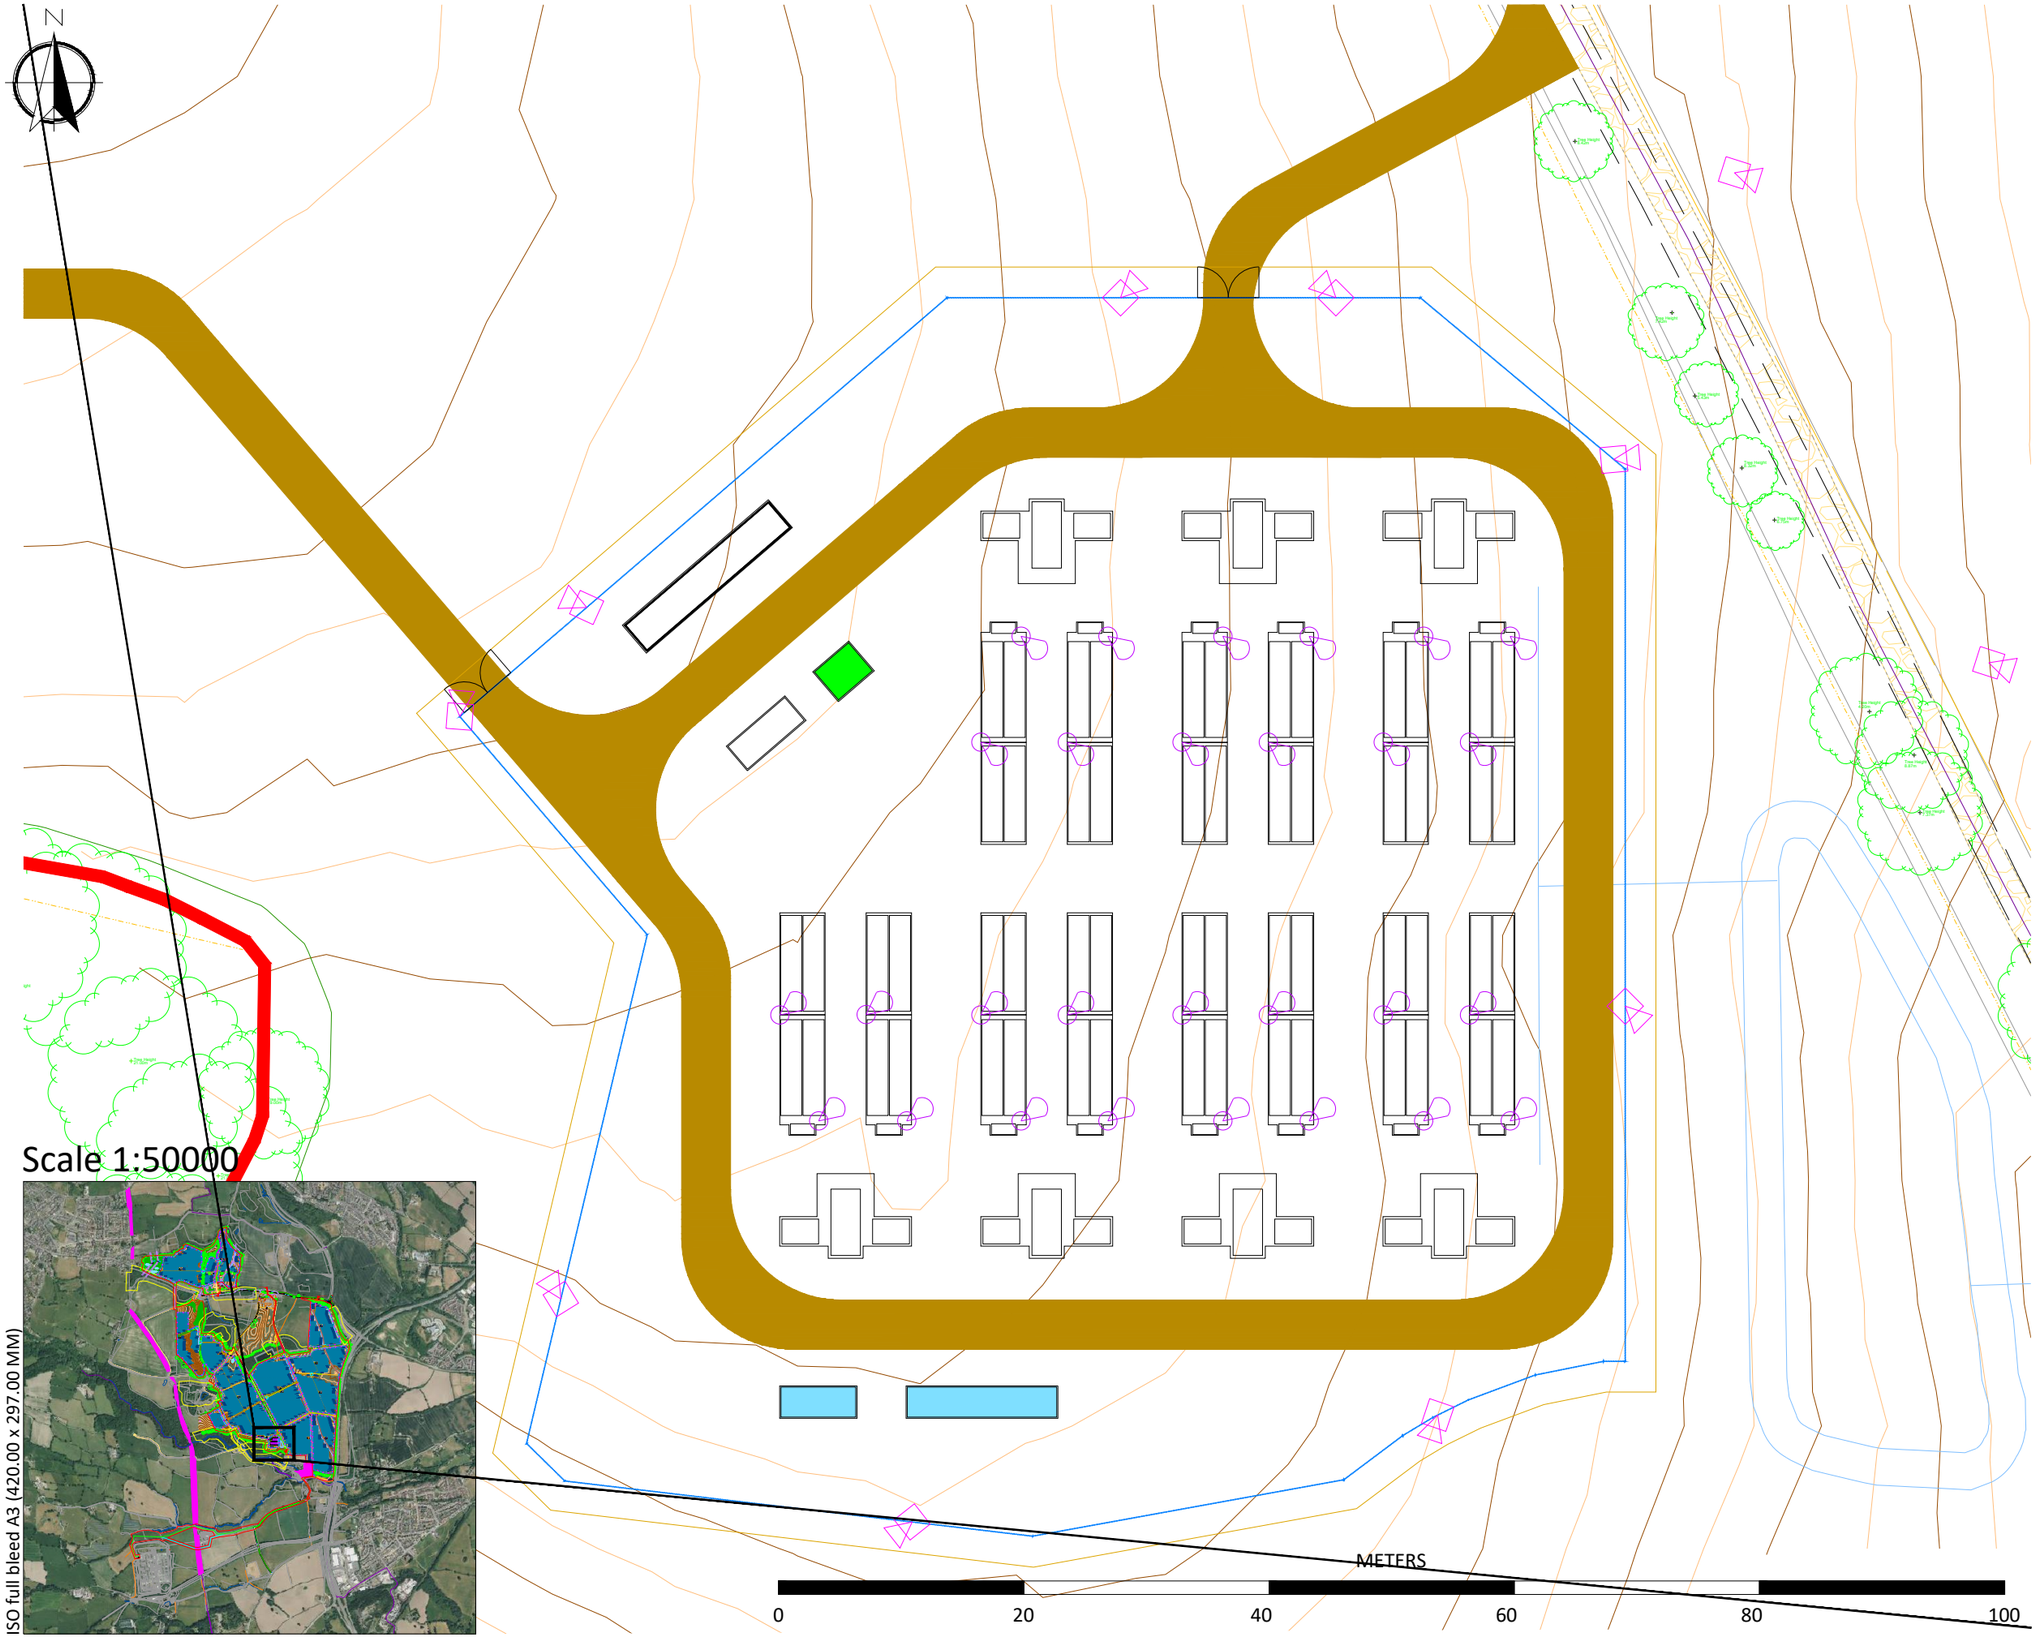

Scale 1:50000

ISO full bleed A3 (420.00 x 297.00 MM)

Reproduced from Ordnance Survey digital map data © Crown copyright 2023. All rights reserved. Licence number 0100031673

DRAWN	CHECKED	APPROVED	DATE
DA			22.05.2024

PROJECT NAME & ADDRESS:
Location: Plas Power Estate, Rhosrobin
Postcode: Caego, Wrexham, Wales

NOTES:
-
-
-
-

Paper Size:	Scale:	Sheet:
A3	1:500	1

CAPACITY:

DRAWING TITLE:
GBR_Plas Power Solar & Battery Project_Indicative BESS Layout_03


DRAWING NUMBER:	STATUS:
BESS_LYT	

lightsource bp


Lightsource Renewable Development Limited,
7th Floor, 33 Holborn, London, EC1N 2HU
General: +44 (0) 333 200 0755
Web: www.lightsourcebp.com
info@lightsourcebp.com

THIS DOCUMENT IS THE PROPERTY OF LIGHTSOURCE RENEWABLE DEVELOPMENT Ltd
IT IS PROHIBITED TO REPRODUCE IT FOR OTHER PURPOSES WITHOUT AUTHORIZATION IN WRITING


GBR_EPD_BESS Enclosures_00

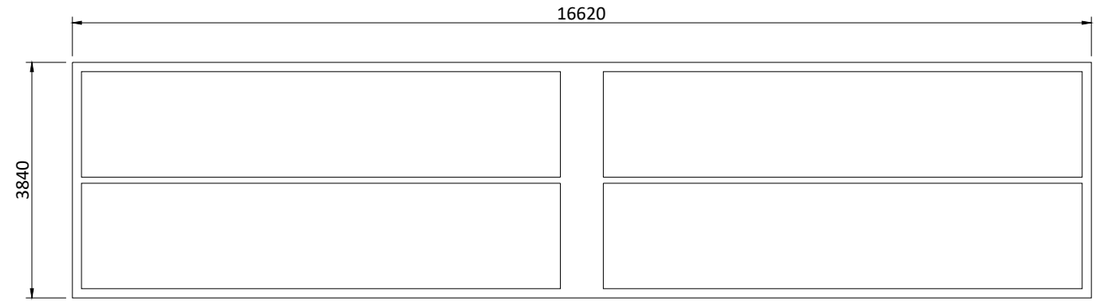


PLAN VIEW

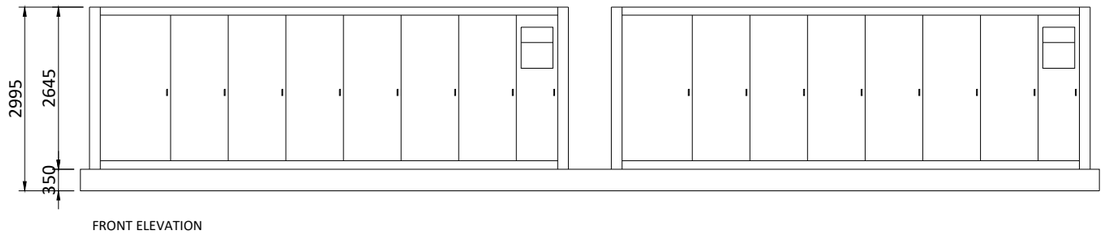


FRONT ELEVATION

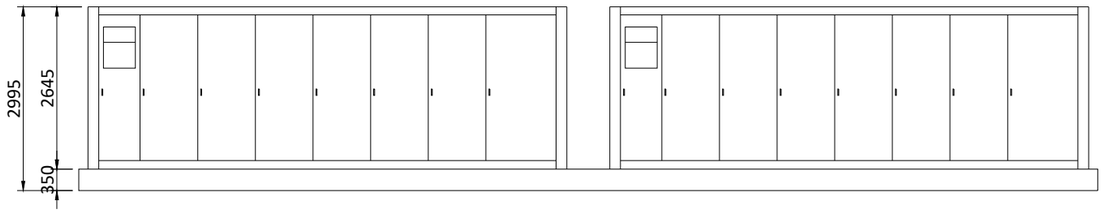


BACK ELEVATION

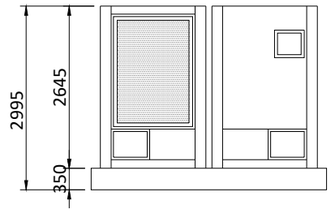

SIDE ELEVATION

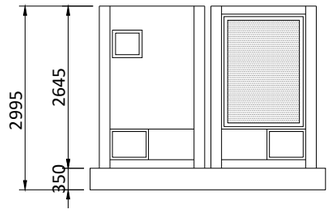

SIDE ELEVATION

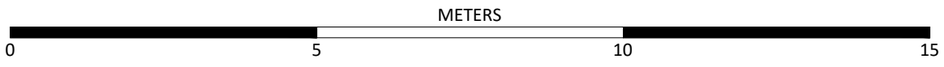


A3 - (420 x 297)mm


THIS DOCUMENT IS THE PROPERTY OF LIGHTSOURCE RENEWABLE DEVELOPMENT Ltd
IT IS PROHIBITED TO REPRODUCE IT FOR OTHER PURPOSES WITHOUT AUTHORIZATION IN WRITING

UK_EPD_BESS Enclosures_00			
DA			Nov. 2023
DRAWN	CHECKED	APPROVED	DATE
Paper Size: A3	Scale: 1:100	Sheet: 1	
DRAWING NUMBER: UK_EPD_BSS	STATUS: Rev 01		


Lightsource Renewable Development Limited,
7th Floor, 33 Holborn, London, EC1N 2HU
General: +44 (0) 333 200 0755
Web: www.lightsourcebp.com
info@lightsourcebp.com

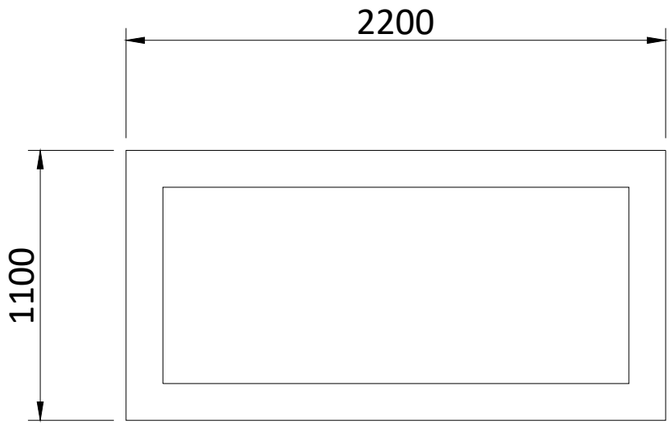


FLOOR PLAN

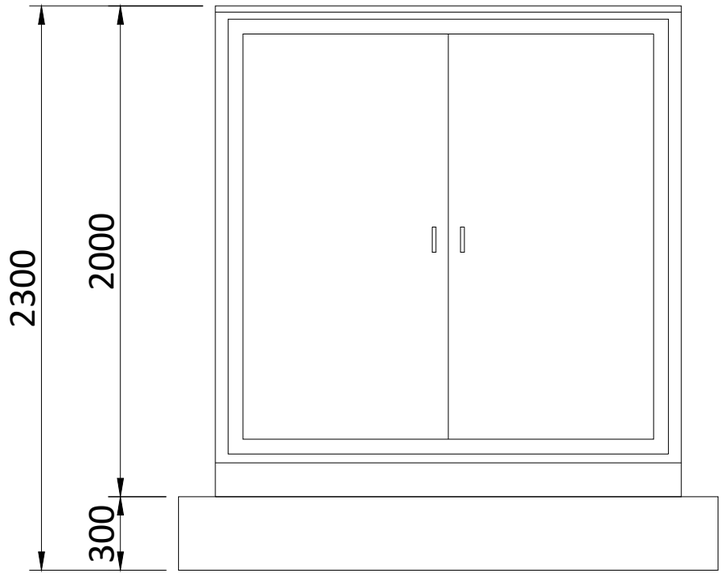


FRONT ELEVATION

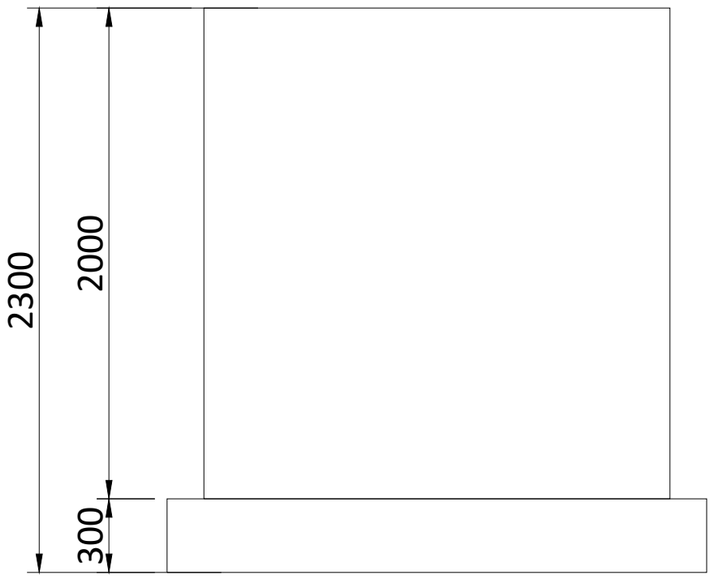

BACK ELEVATION

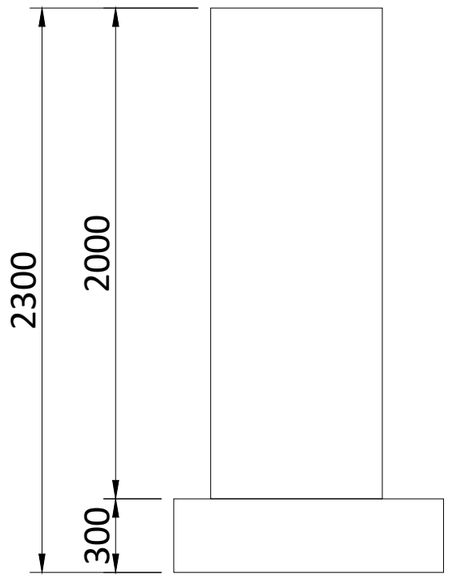

LEFT SIDE ELEVATION

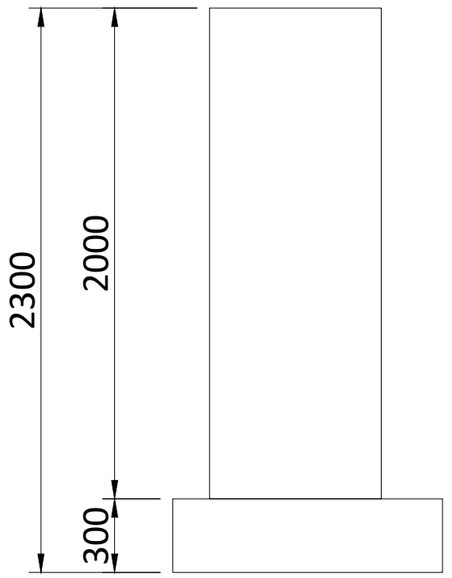

RIGHT SIDE ELEVATION



A3 - (420 x 297)mm


THIS DOCUMENT IS THE PROPERTY OF LIGHTSOURCE RENEWABLE DEVELOPMENT Ltd
IT IS PROHIBITED TO REPRODUCE IT FOR OTHER PURPOSES WITHOUT AUTHORIZATION IN WRITING

GBR_EPD_BIC_00			
DA			Nov. 2023
DRAWN	CHECKED	APPROVED	DATE
Paper Size: A3	Scale: 1:25	Sheet: 1	
DRAWING NUMBER: GBR_EPD_BIC	STATUS: Rev 01		


lightsource bp

Lightsource Renewable Development Limited,
7th Floor, 33 Holborn, London, EC1N 2HU
General: +44 (0) 333 200 0755
Web: www.lightsourcebp.com
info@lightsourcebp.com


GBR_EPD_Twin MV Skid-NR_00

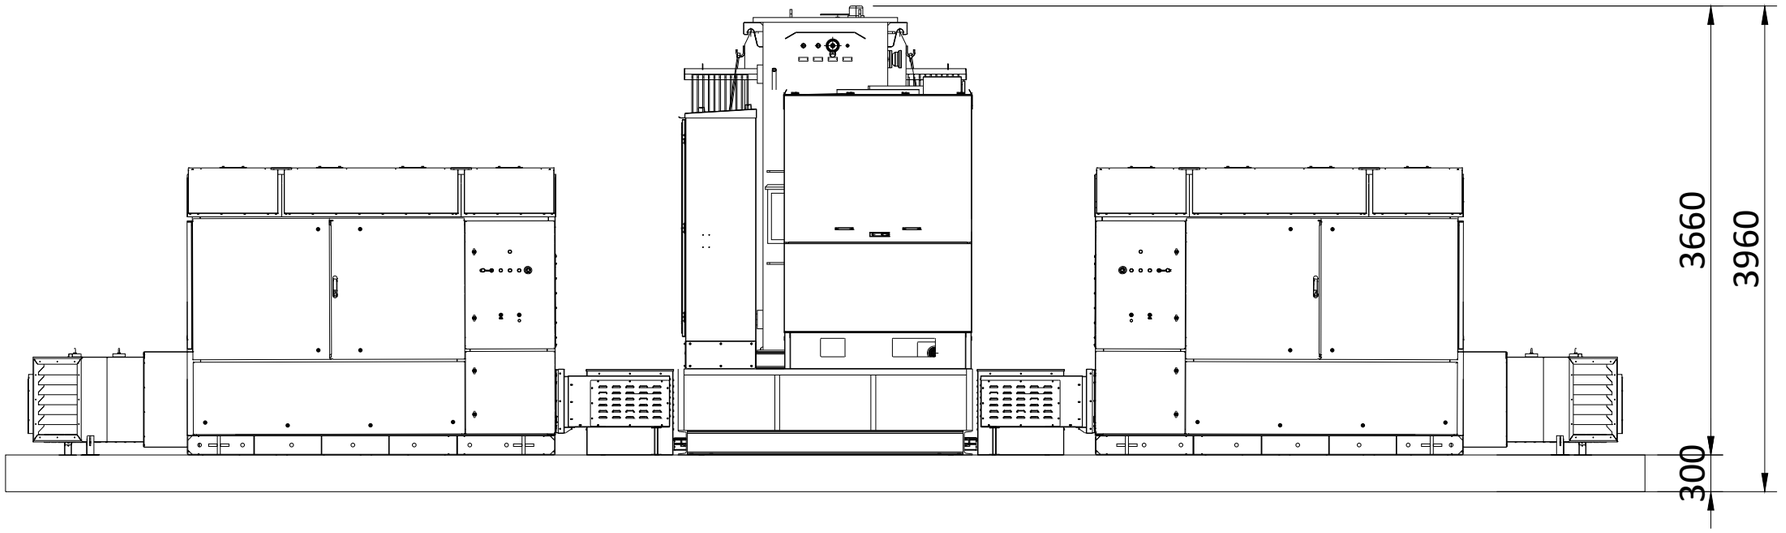

FRONT ELEVATION

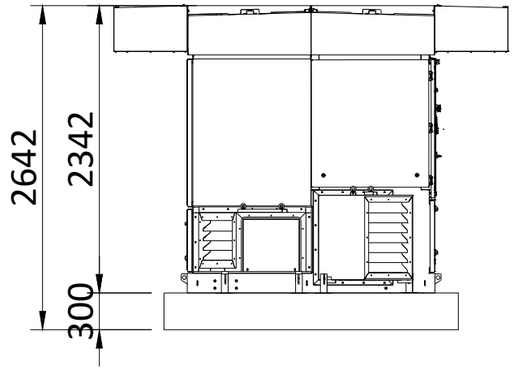

SIDE ELEVATION

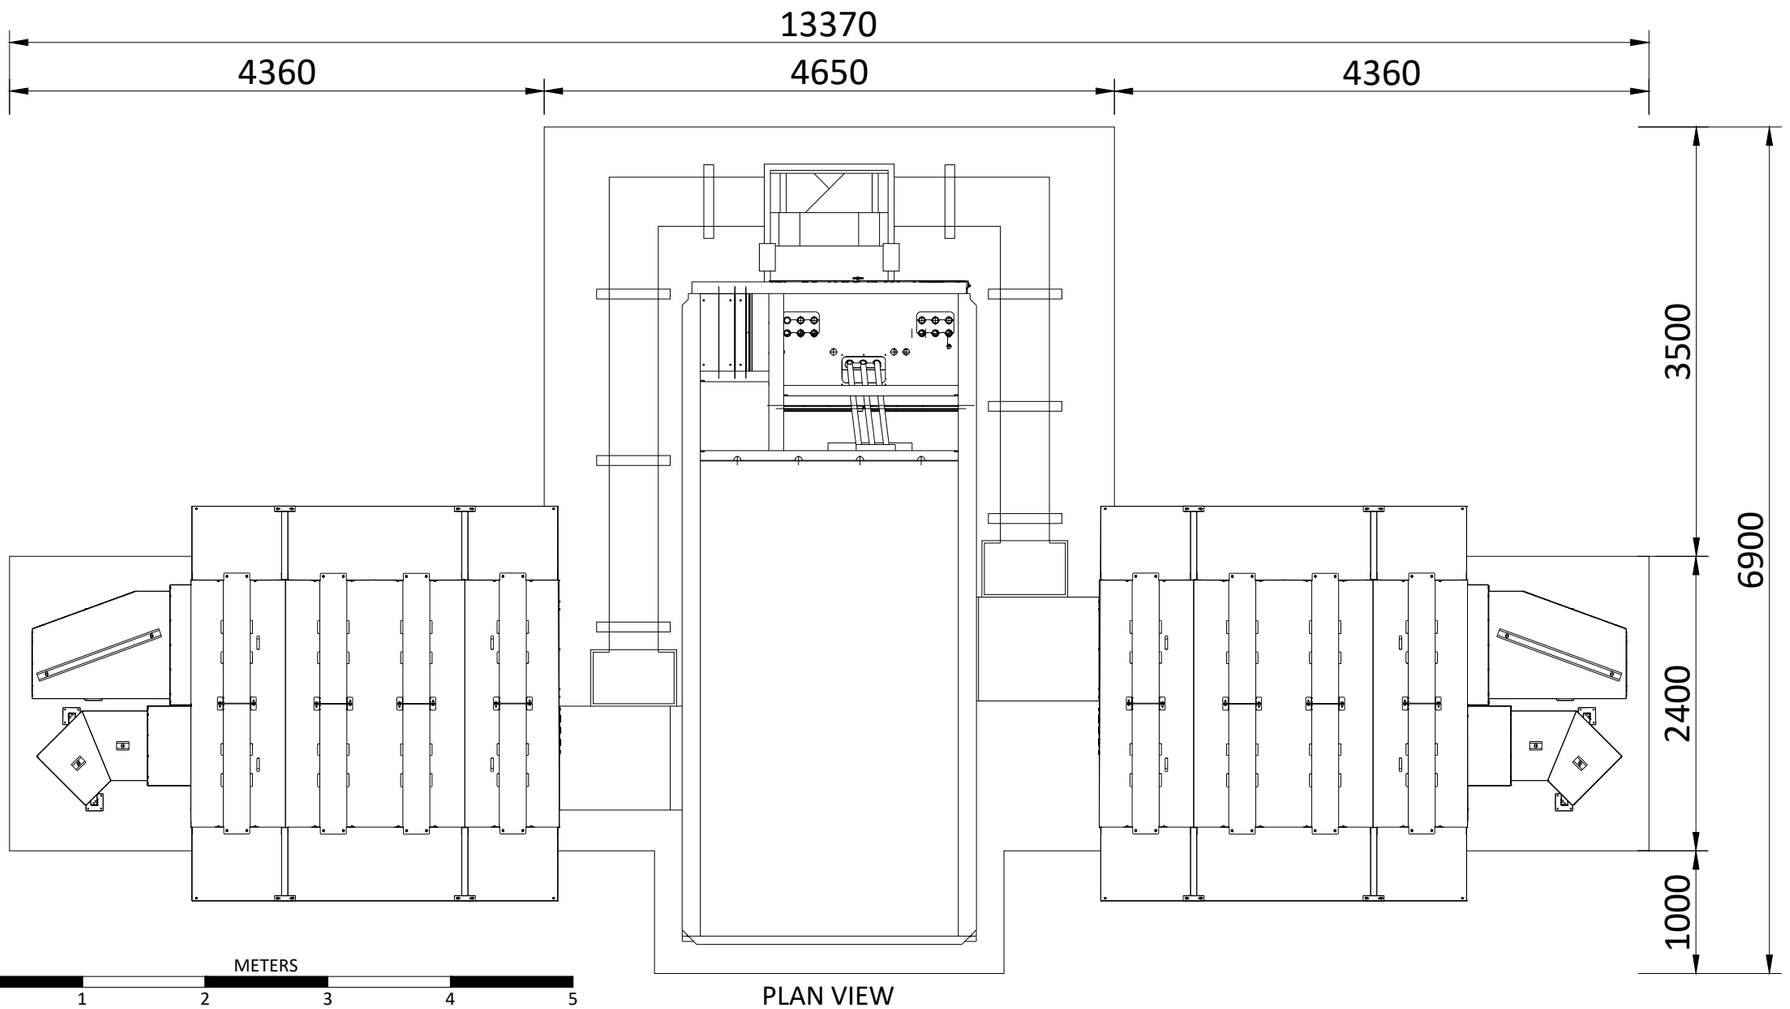

PLAN VIEW

A3 - (420 x 297)mm

METERS
0 1 2 3 4 5


THIS DOCUMENT IS THE PROPERTY OF LIGHTSOURCE RENEWABLE DEVELOPMENT Ltd
IT IS PROHIBITED TO REPRODUCE IT FOR OTHER PURPOSES WITHOUT AUTHORIZATION IN WRITING

GBR_EPD_Twin MV Skid-NR _00			
EXC			02.02.2024
DRAWN	CHECKED	APPROVED	DATE
Paper Size: A3	Scale: 1:50	Sheet: 1	
DRAWING NUMBER: UK_EPD_TWS-NR		STATUS: Preliminary	


lightsource bp

Lightsource Renewable Development Limited,
7th Floor, 33 Holborn, London, EC1N 2HU
General: +44 (0) 333 200 0755
Web: www.lightsourcebp.com
info@lightsourcebp.com


GBR_EPD_Backup Generator 20_00

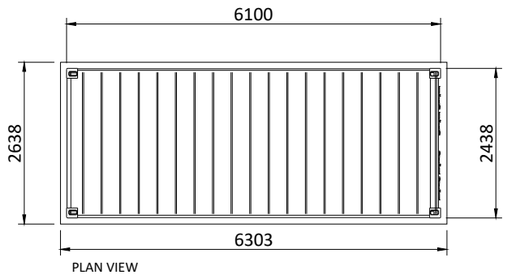


PLAN VIEW

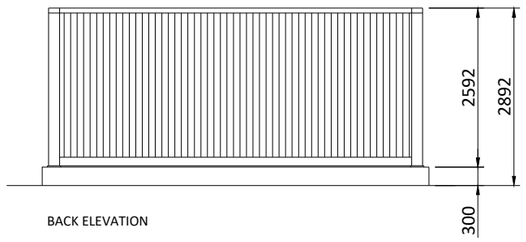


BACK ELEVATION

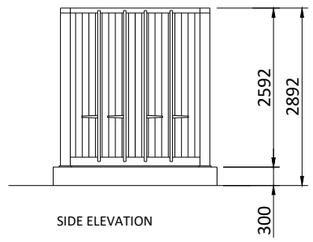

SIDE ELEVATION

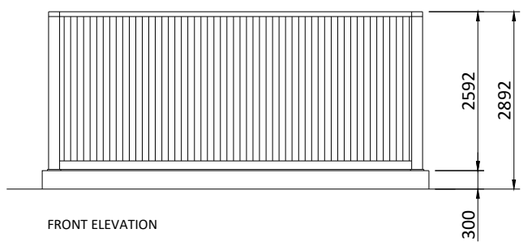

FRONT ELEVATION

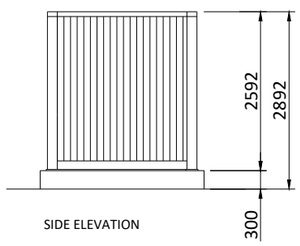

SIDE ELEVATION

A3 - (420 x 297)mm

METERS

0 5 10 15

THIS DOCUMENT IS THE PROPERTY OF LIGHTSOURCE RENEWABLE DEVELOPMENT Ltd
IT IS PROHIBITED TO REPRODUCE IT FOR OTHER PURPOSES WITHOUT AUTHORIZATION IN WRITING


GBR_EPD_Backup Generator 20_00			
DA			Nov. 2023
DRAWN	CHECKED	APPROVED	DATE

Paper Size:	Scale:	Sheet:
A3	1:100	1


DRAWING NUMBER:	STATUS:
GBR_EPD_G20	Rev 01

Lightsource Renewable Development Limited,
7th Floor, 33 Holborn, London, EC1N 2HU
General: +44 (0) 333 200 0755
Web: www.lightsourcebp.com
info@lightsourcebp.com


GBR_EPD_Spares 20' Container_01

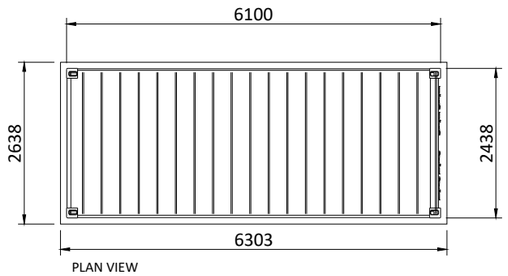


PLAN VIEW

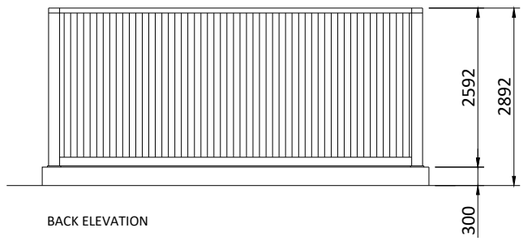


BACK ELEVATION

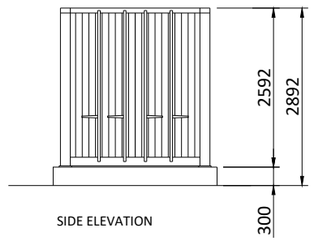

SIDE ELEVATION

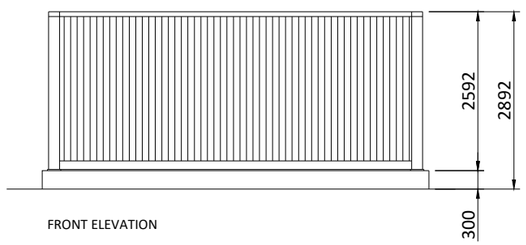

FRONT ELEVATION

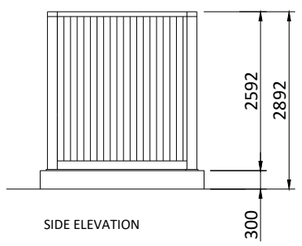

SIDE ELEVATION

A3 - (420 x 297)mm

METERS

0 5 10 15

THIS DOCUMENT IS THE PROPERTY OF LIGHTSOURCE RENEWABLE DEVELOPMENT Ltd
IT IS PROHIBITED TO REPRODUCE IT FOR OTHER PURPOSES WITHOUT AUTHORIZATION IN WRITING


GBR_EPD_Spares 20' Container_01			
DA			Nov. 2023
DRAWN	CHECKED	APPROVED	DATE

Paper Size:	Scale:	Sheet:
A3	1:100	1


DRAWING NUMBER:	STATUS:
GBR_EPD_S20	Rev 01

Lightsource Renewable Development Limited,
7th Floor, 33 Holborn, London, EC1N 2HU
General: +44 (0) 333 200 0755
Web: www.lightsourcebp.com
info@lightsourcebp.com


GBR_EPD_BESS Intake Substation_00

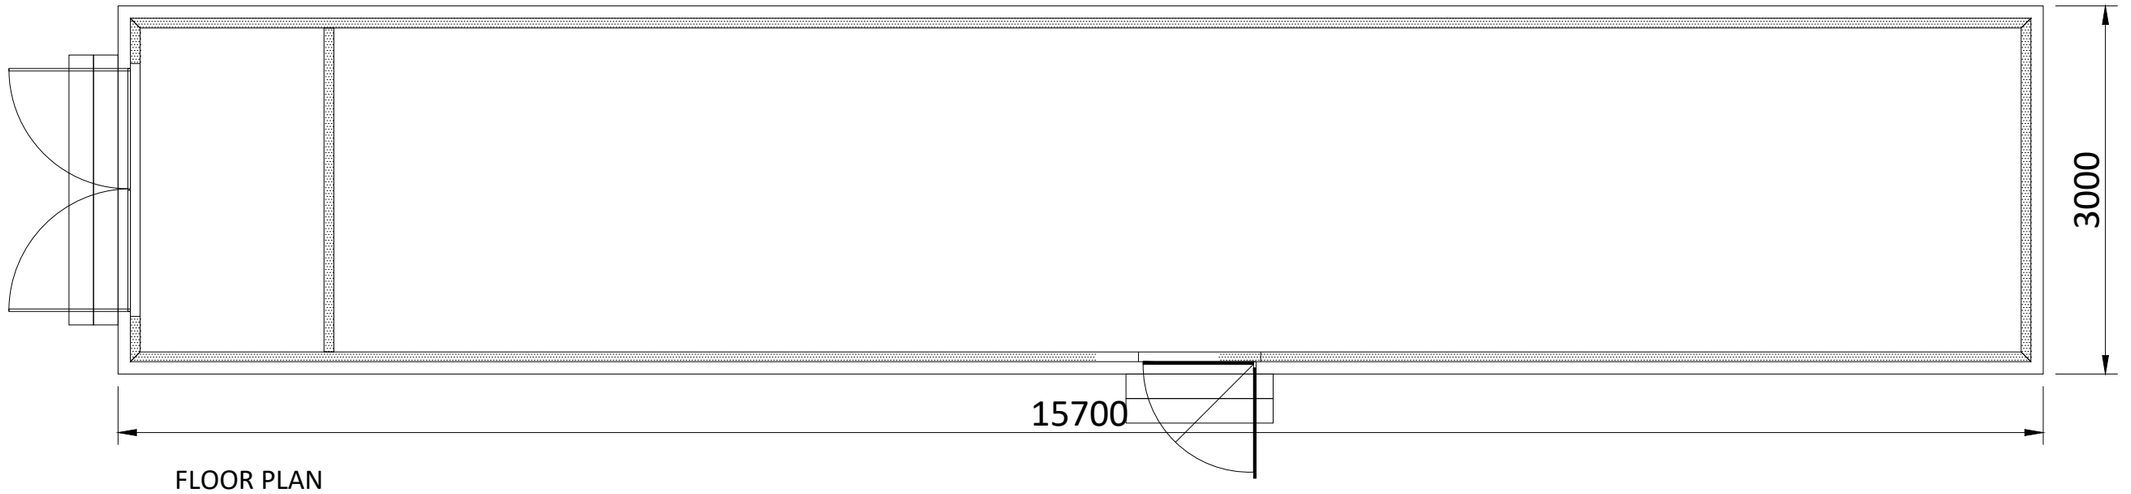


FLOOR PLAN

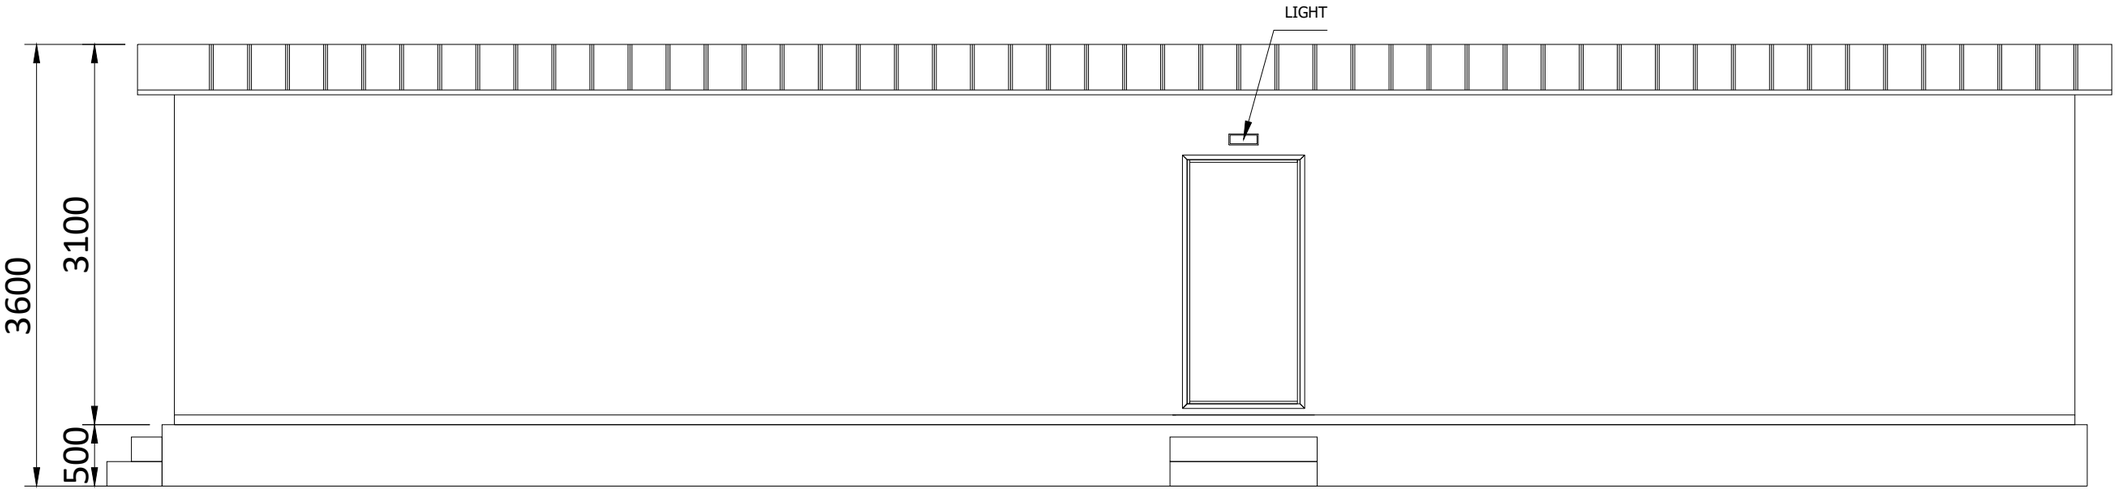

FRONT ELEVATION

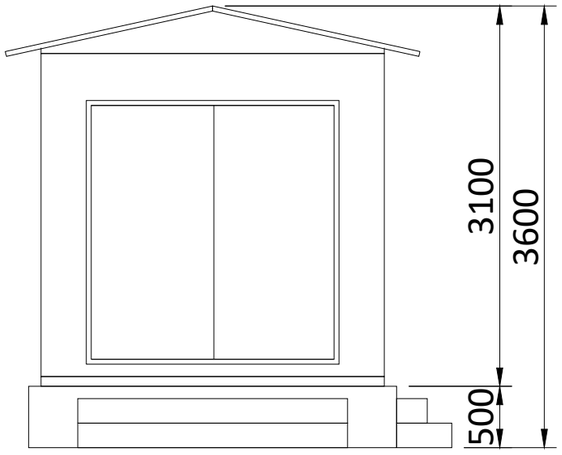

SIDE ELEVATION

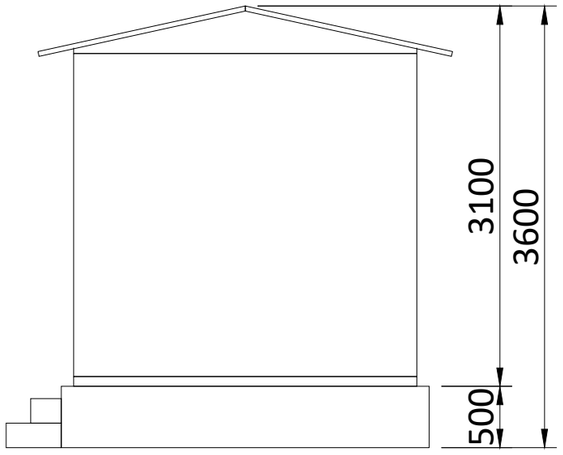

SIDE ELEVATION

A3 - (420 x 297)mm

METERS


0 1 2 3 4 5

THIS DOCUMENT IS THE PROPERTY OF LIGHTSOURCE RENEWABLE DEVELOPMENT Ltd
IT IS PROHIBITED TO REPRODUCE IT FOR OTHER PURPOSES WITHOUT AUTHORIZATION IN WRITING


GBR_EPD_BESS Intake Substation_00			
DA			Nov. 2023
DRAWN	CHECKED	APPROVED	DATE
Paper Size: A3	Scale: 1:50	Sheet: 1	
DRAWING NUMBER: GBR_EPD_BIS	STATUS: Rev 01		

Lightsource Renewable Development Limited,
7th Floor, 33 Holborn, London, EC1N 2HU
General: +44 (0) 333 200 0755
Web: www.lightsourcebp.com
info@lightsourcebp.com


GBR_EPD_BESS Security Fence_02

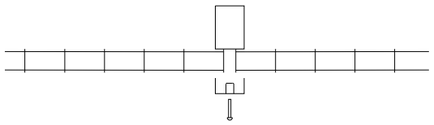


IN-LINE PLAN
(1:10)

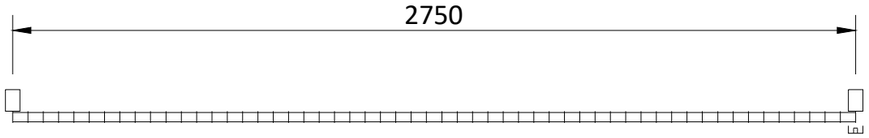


2.75m POST CENTRES

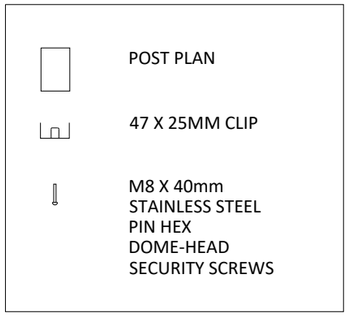


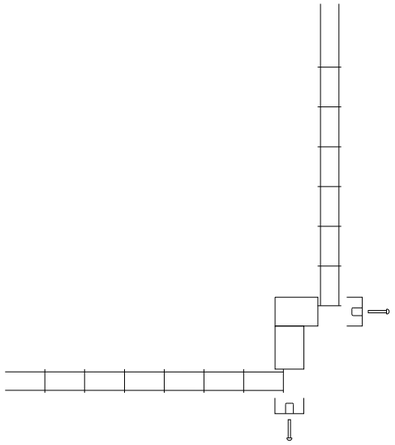


CORNER PLAN
(1:10)

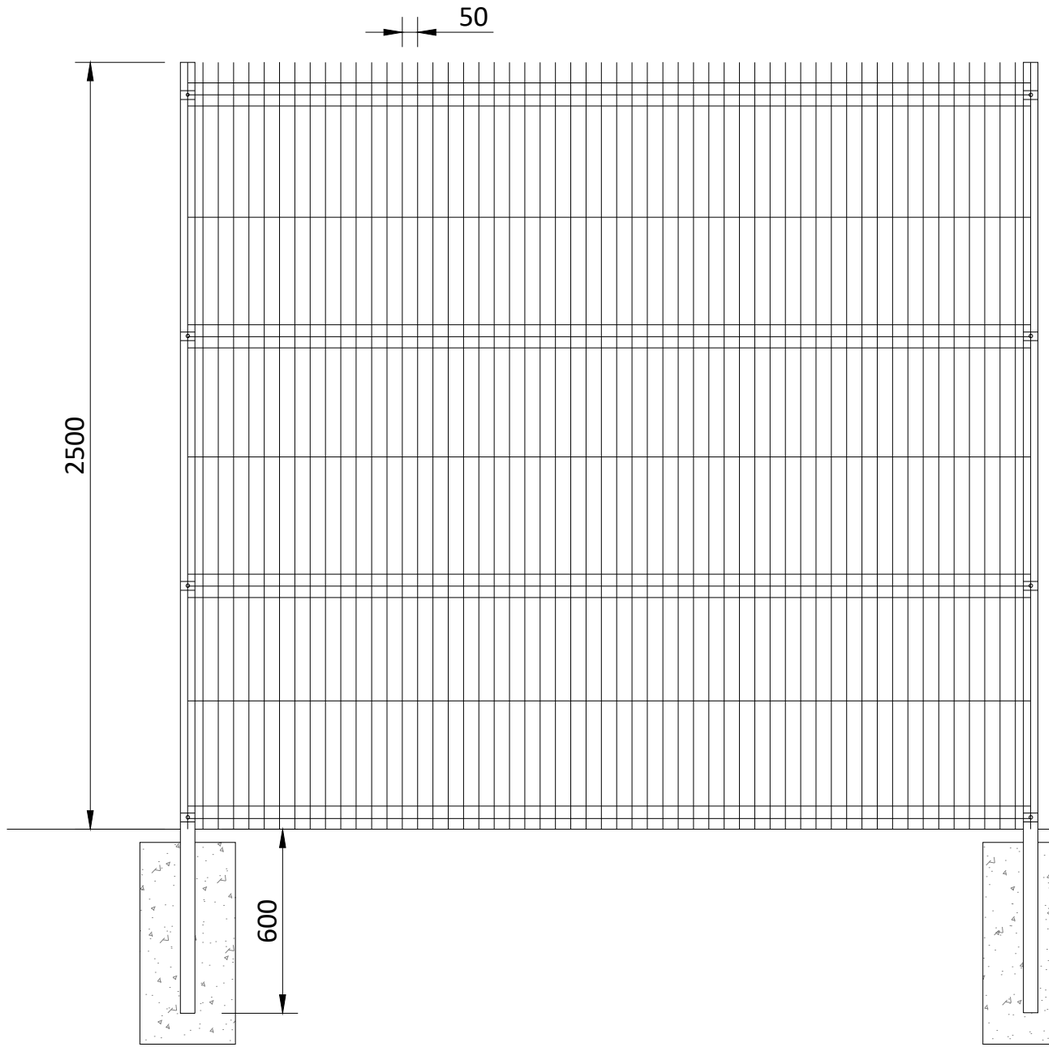

SECURITY FENCING ELEVATIONS

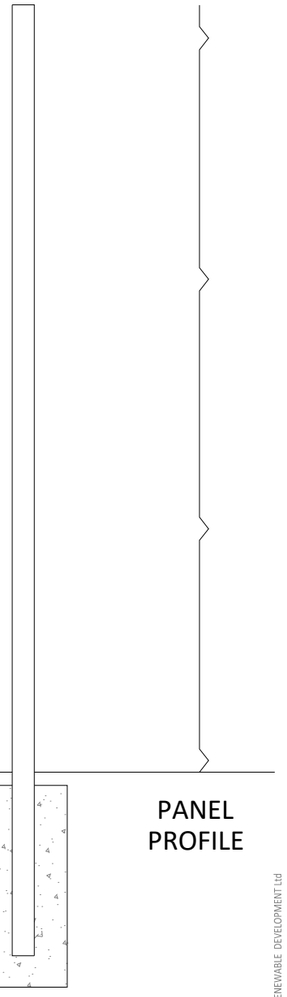

PANEL
PROFILE

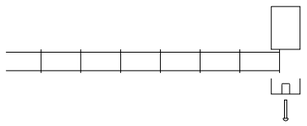

END PLAN
(1:10)

POST PROFILE

A3 - (420 x 297)mm

METERS


0 1 2 3 4 5

THIS DOCUMENT IS THE PROPERTY OF LIGHTSOURCE RENEWABLE DEVELOPMENT Ltd
IT IS PROHIBITED TO REPRODUCE IT FOR OTHER PURPOSES WITHOUT AUTHORIZATION IN WRITING

GBR_EPD_BESS Security Fence_02			
DA			Nov. 2023
DRAWN	CHECKED	APPROVED	DATE
Paper Size: A3	Scale: 1:20	Sheet: 1	
DRAWING NUMBER: GBR_EPD_BSF	STATUS: Rev 01		

Lightsource Renewable Development Limited,
7th Floor, 33 Holborn, London, EC1N 2HU
General: +44 (0) 333 200 0755
Web: www.lightsourcebp.com
info@lightsourcebp.com

GBR_EPD_BESS CCTV_00

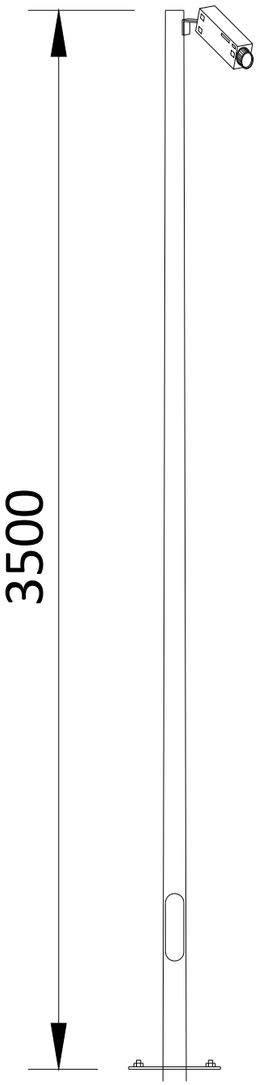

A3 - (420 x 297)mm

METERS


0 1 2 3 4 5

GBR_EPD_BESS CCTV_00			
DA			Nov. 2023
DRAWN	CHECKED	APPROVED	DATE
Paper Size: A3	Scale: 1:20	Sheet: 1	
DRAWING NUMBER: GBR_EPD_BCC	STATUS: Rev 01		

THIS DOCUMENT IS THE PROPERTY OF LIGHTSOURCE RENEWABLE DEVELOPMENT Ltd
IT IS PROHIBITED TO REPRODUCE IT FOR OTHER PURPOSES WITHOUT AUTHORIZATION IN WRITING

Lightsource Renewable Development Limited,
7th Floor, 33 Holborn, London, EC1N 2HU
General: +44 (0) 333 200 0755
Web: www.lightsourcebp.com
info@lightsourcebp.com

UK_EPD_BESS Gate_02

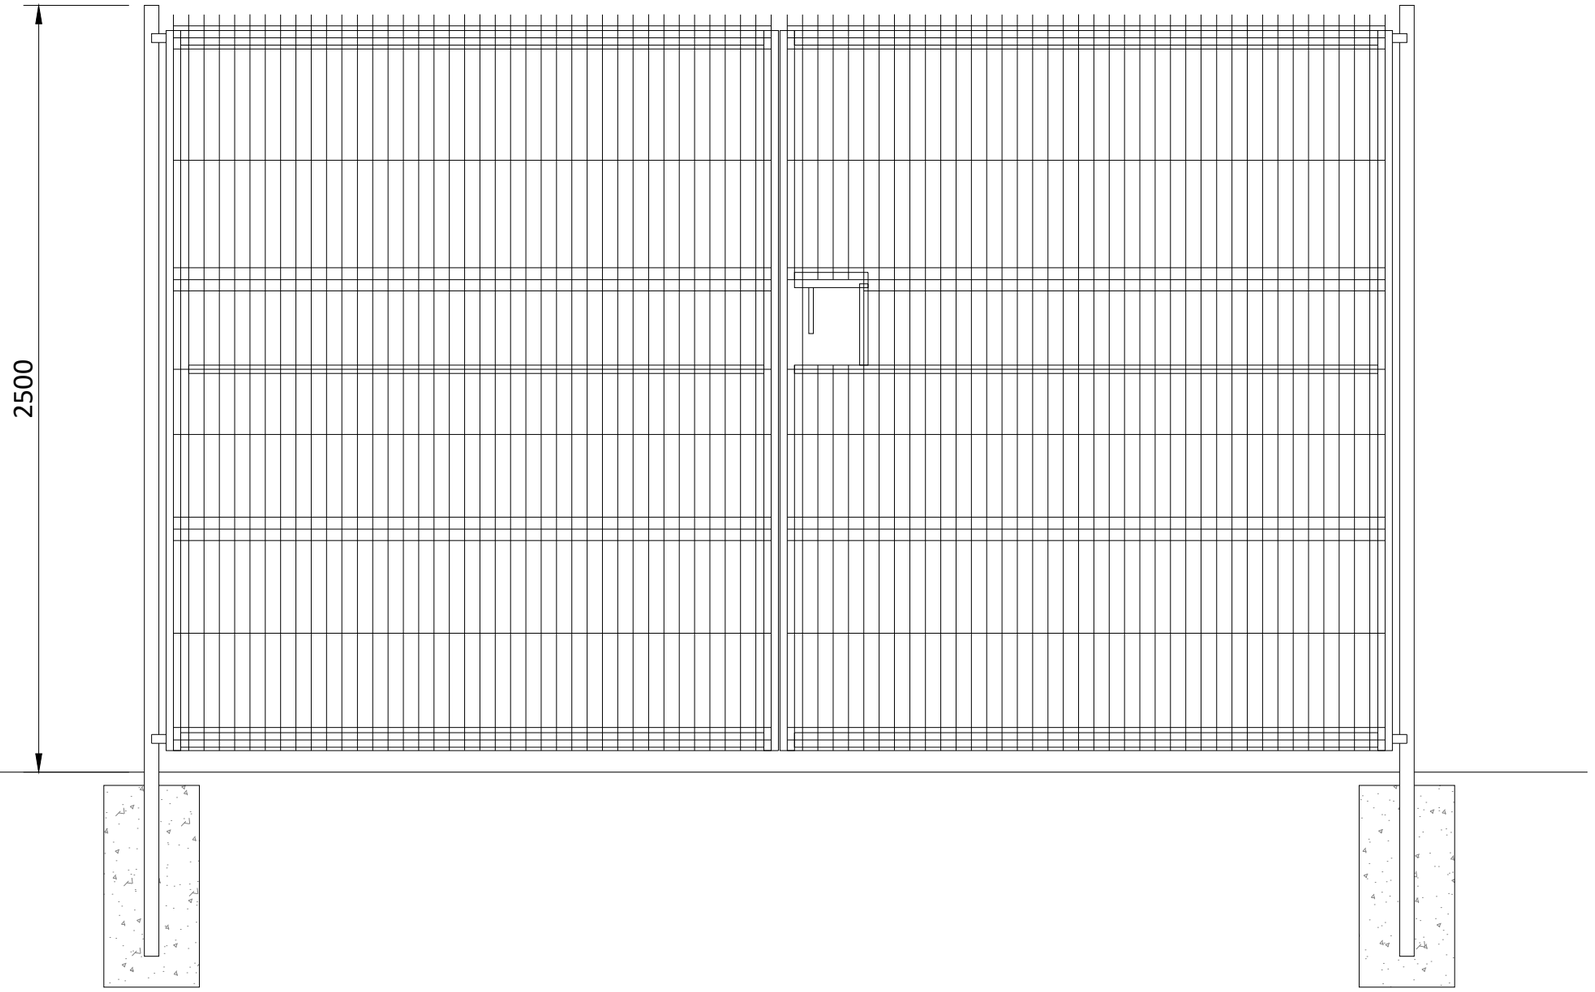

SECURITY GATE ELEVATION

METERS


0 1 2 3 4 5

A3 - (420 x 297)mm

THIS DOCUMENT IS THE PROPERTY OF LIGHTSOURCE RENEWABLE DEVELOPMENT Ltd
IT IS PROHIBITED TO REPRODUCE IT FOR OTHER PURPOSES WITHOUT AUTHORIZATION IN WRITING

GBR_EPD_BESS Gate_02			
DA			Nov. 2023
DRAWN	CHECKED	APPROVED	DATE
Paper Size: A3	Scale: 1:20	Sheet: 1	
DRAWING NUMBER: GBR_EPD_BSG	STATUS: Rev 01		

Lightsource Renewable Development Limited,
7th Floor, 33 Holborn, London, EC1N 2HU
General: +44 (0) 333 200 0755
Web: www.lightsourcebp.com
info@lightsourcebp.com

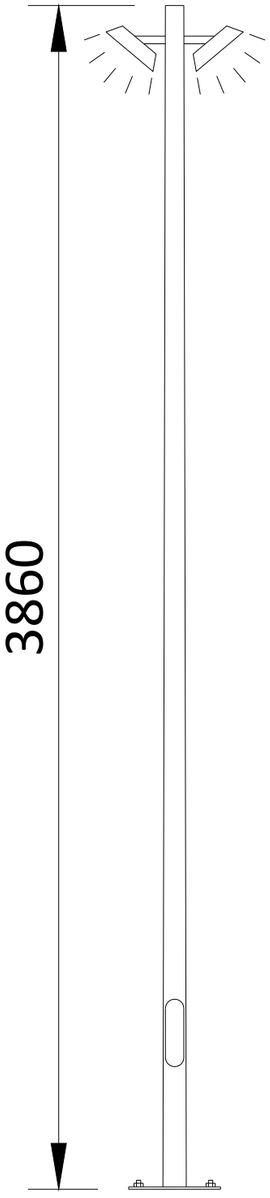

METERS


0 1 2 3 4 5

A3 - (420 x 297)mm

THIS DOCUMENT IS THE PROPERTY OF LIGHTSOURCE RENEWABLE DEVELOPMENT Ltd
IT IS PROHIBITED TO REPRODUCE IT FOR OTHER PURPOSES WITHOUT AUTHORIZATION IN WRITING

GBR_EPD_BESS Lightning_00			
DA			Nov. 2023
DRAWN	CHECKED	APPROVED	DATE
Paper Size: A3	Scale: 1:20	Sheet: 1	
DRAWING NUMBER: GBR_EPD_BLG	STATUS: Rev 01		

Lightsource Renewable Development Limited,
7th Floor, 33 Holborn, London, EC1N 2HU
General: +44 (0) 333 200 0755
Web: www.lightsourcebp.com
info@lightsourcebp.com

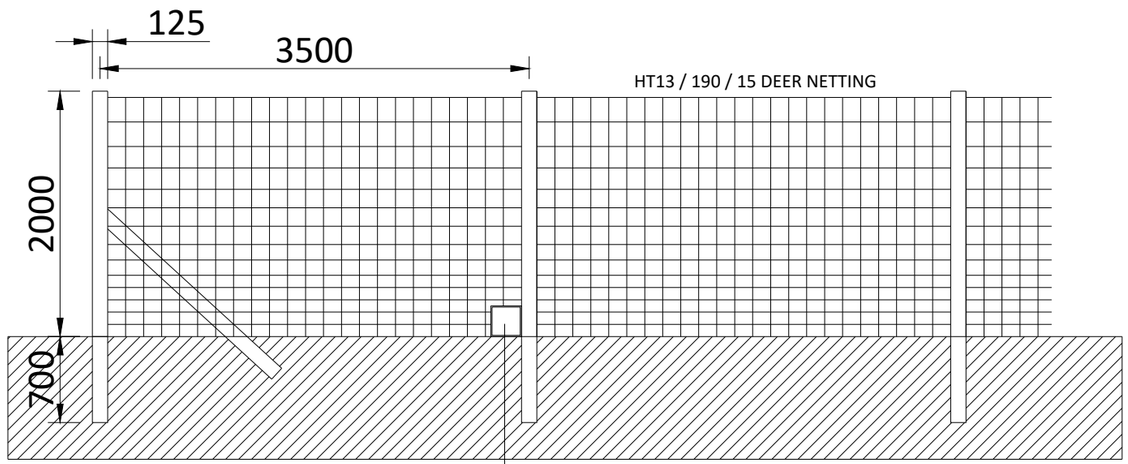

NOTES:
Deer Fence Mesh dimensions are 150mm x 150mm

A3 - (420 x 297)mm


METERS
0 1 2 3 4 5

THIS DOCUMENT IS THE PROPERTY OF LIGHTSOURCE RENEWABLE DEVELOPMENT Ltd
IT IS PROHIBITED TO REPRODUCE IT FOR OTHER PURPOSES WITHOUT AUTHORIZATION IN WRITING

GBR_EPD_Security Fence_01			
DA			Nov. 2023
DRAWN	CHECKED	APPROVED	DATE
Paper Size: A3	Scale: 1:50	Sheet: 1	
DRAWING NUMBER: GBR_EPD_FNC	STATUS: Rev 01		

lightsource bp
Lightsource Renewable Development Limited,
7th Floor, 33 Holborn, London, EC1N 2HU
General: +44 (0) 333 200 0755
Web: www.lightsourcebp.com
info@lightsourcebp.com

GBR_EPD_Gate_01

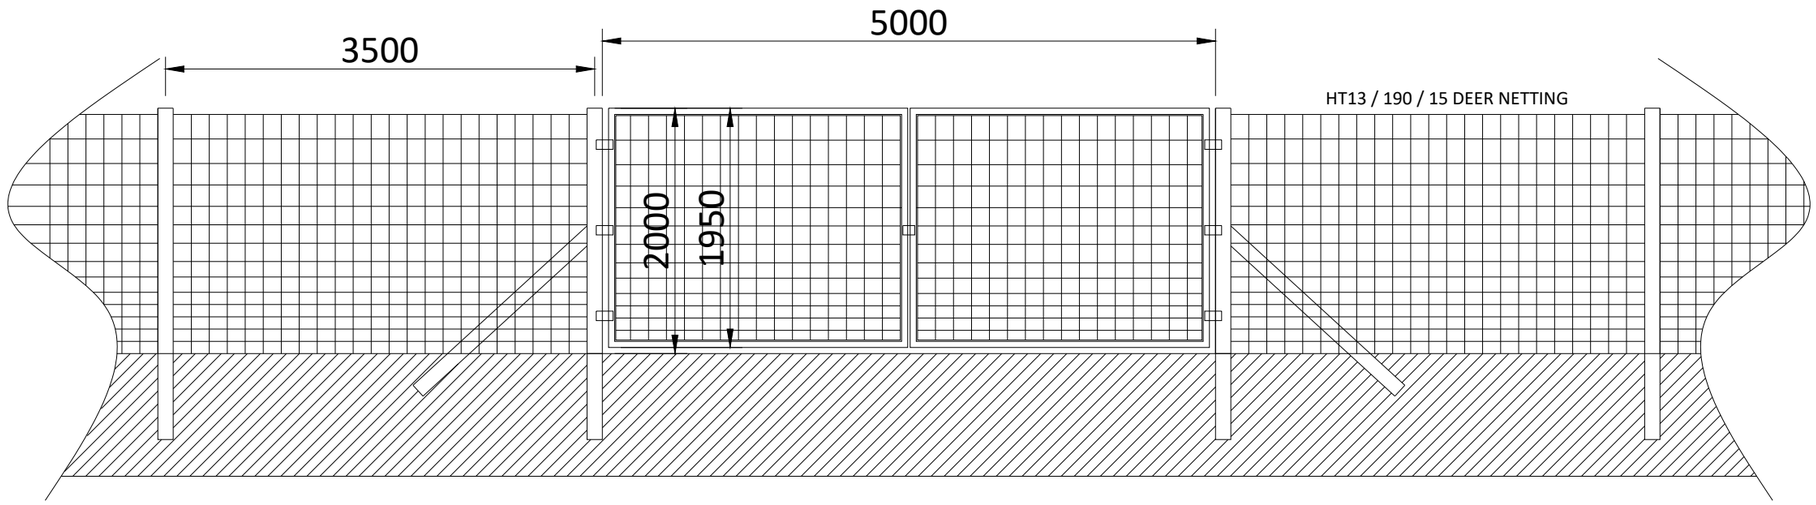

METERS
0 1 2 3 4 5


A3 - (420 x 297)mm

GBR_EPD_Gate_01			
DA			Nov. 2023
DRAWN	CHECKED	APPROVED	DATE
Paper Size: A3	Scale: 1:50	Sheet: 1	
DRAWING NUMBER: GBR_EPD_GTD	STATUS: Rev 01		

THIS DOCUMENT IS THE PROPERTY OF LIGHTSOURCE RENEWABLE DEVELOPMENT Ltd
IT IS PROHIBITED TO REPRODUCE IT FOR OTHER PURPOSES WITHOUT AUTHORIZATION IN WRITING

Lightsource Renewable Development Limited,
7th Floor, 33 Holborn, London, EC1N 2HU
General: +44 (0) 333 200 0755
Web: www.lightsourcebp.com
info@lightsourcebp.com

GBR_EPD_PV CCTV_01

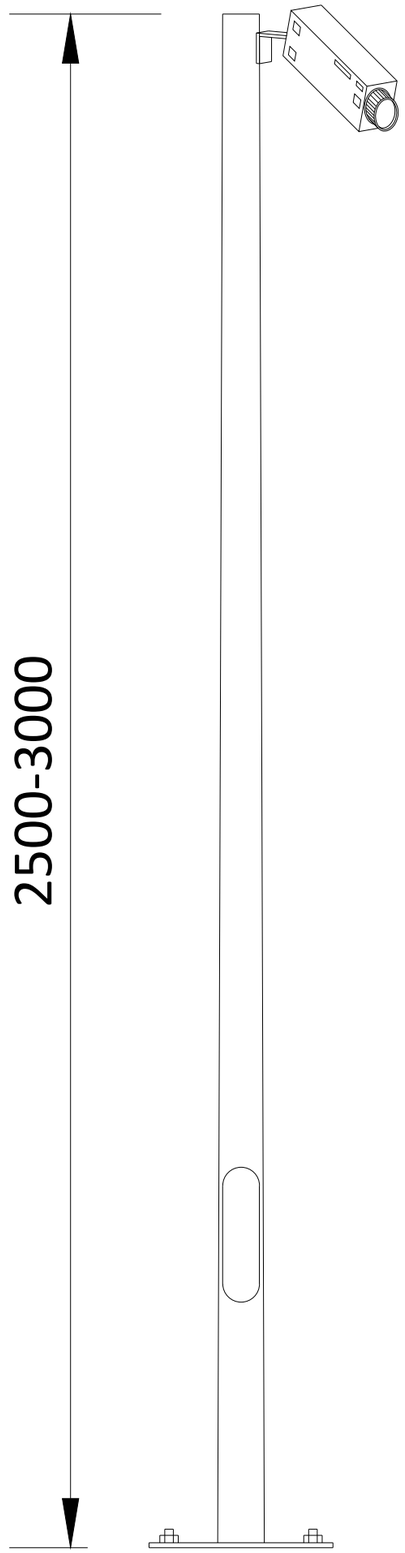

METERS

0 1 2 3


A3 - (420 x 297)mm

THIS DOCUMENT IS THE PROPERTY OF LIGHTSOURCE RENEWABLE DEVELOPMENT Ltd
IT IS PROHIBITED TO REPRODUCE IT FOR OTHER PURPOSES WITHOUT AUTHORIZATION IN WRITING


GBR_EPD_PV CCTV_01			
DA			Nov. 2023
DRAWN	CHECKED	APPROVED	DATE
Paper Size: A3	Scale: 1:10	Sheet: 1	
DRAWING NUMBER: GBR_EPD_CTV		STATUS: Rev 01	

Lightsource Renewable Development Limited,
7th Floor, 33 Holborn, London, EC1N 2HU
General: +44 (0) 333 200 0755
Web: www.lightsourcebp.com
info@lightsourcebp.com


GBR_EPD_Toilet_01

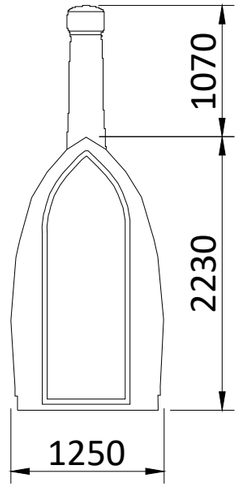


FRONT ELEVATION

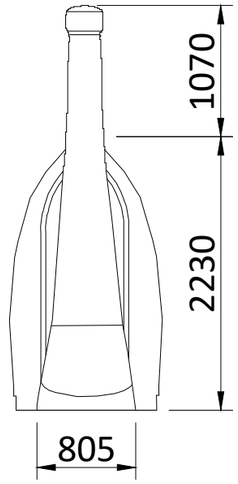


BACK ELEVATION

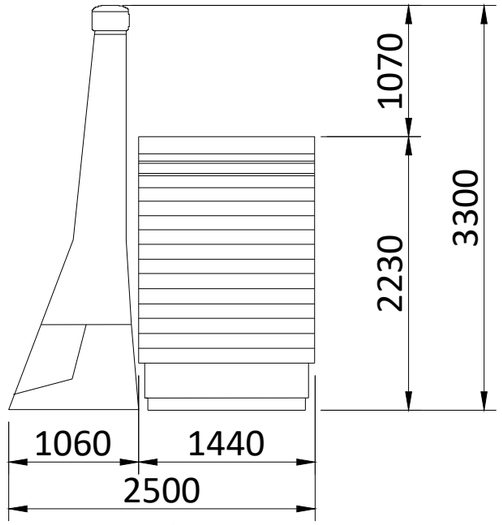

SIDE ELEVATION

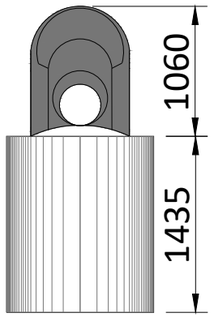

FLOOR PLAN

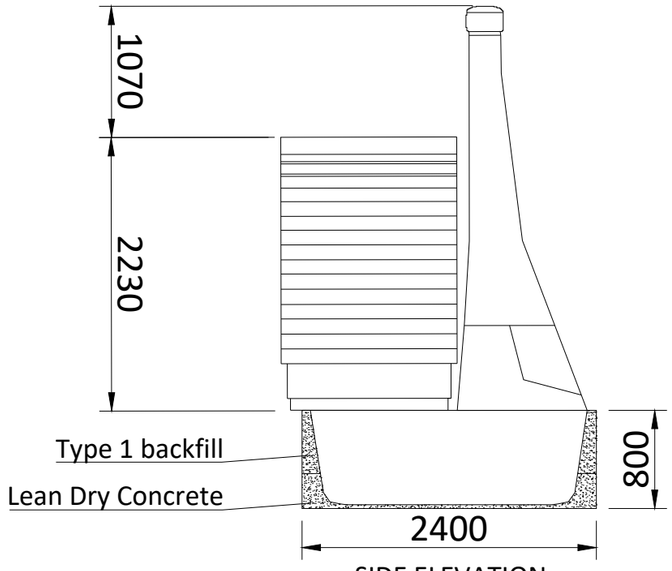

SIDE ELEVATION

A3 - (420 x 297)mm

METERS


0 1 2 3 4 5

THIS DOCUMENT IS THE PROPERTY OF LIGHTSOURCE RENEWABLE DEVELOPMENT Ltd
IT IS PROHIBITED TO REPRODUCE IT FOR OTHER PURPOSES WITHOUT AUTHORIZATION IN WRITING

GBR_EPD_Toilet_01			
DA			Nov. 2023
DRAWN	CHECKED	APPROVED	DATE
Paper Size: A3	Scale: 1:50	Sheet: 1	
DRAWING NUMBER: GBR_EPD_TLT	STATUS: Rev 01		

Lightsource Renewable Development Limited,
7th Floor, 33 Holborn, London, EC1N 2HU
General: +44 (0) 333 200 0755
Web: www.lightsourcebp.com
info@lightsourcebp.com

Access Track Detail

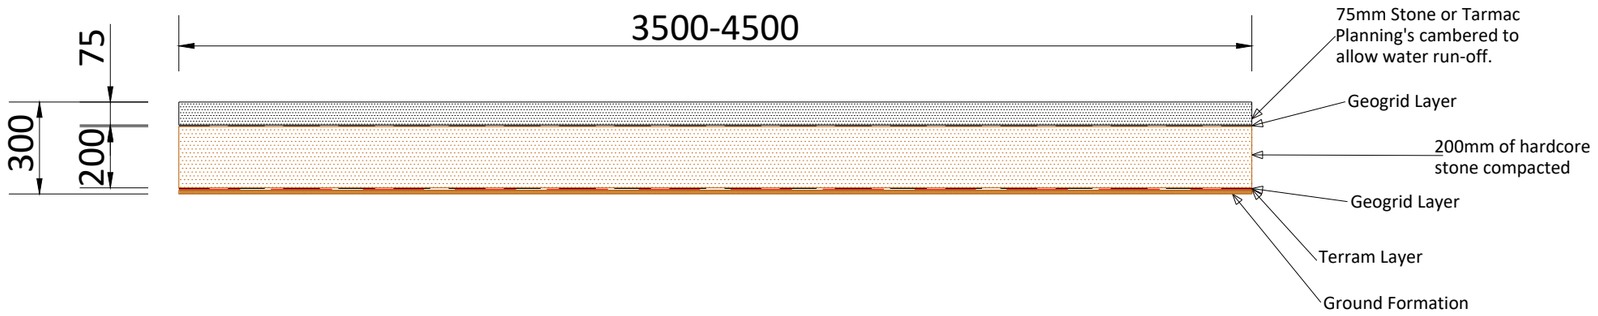

A3 - (420 x 297)mm

METERS

0 1 2 3 4 5

THIS DOCUMENT IS THE PROPERTY OF LIGHTSOURCE RENEWABLE DEVELOPMENT Ltd
IT IS PROHIBITED TO REPRODUCE IT FOR OTHER PURPOSES WITHOUT AUTHORIZATION IN WRITING

GBR_EPD_Indicative Road Cross Section_01			
DA			Nov. 2023
DRAWN	CHECKED	APPROVED	DATE
Paper Size: A3	Scale: 1:20	Sheet: 1	
DRAWING NUMBER: GBR_EPD_RCS	STATUS: Rev 01		

Lightsource Renewable Development Limited,
7th Floor, 33 Holborn, London, EC1N 2HU
General: +44 (0) 333 200 0755
Web: www.lightsourcebp.com
info@lightsourcebp.com