
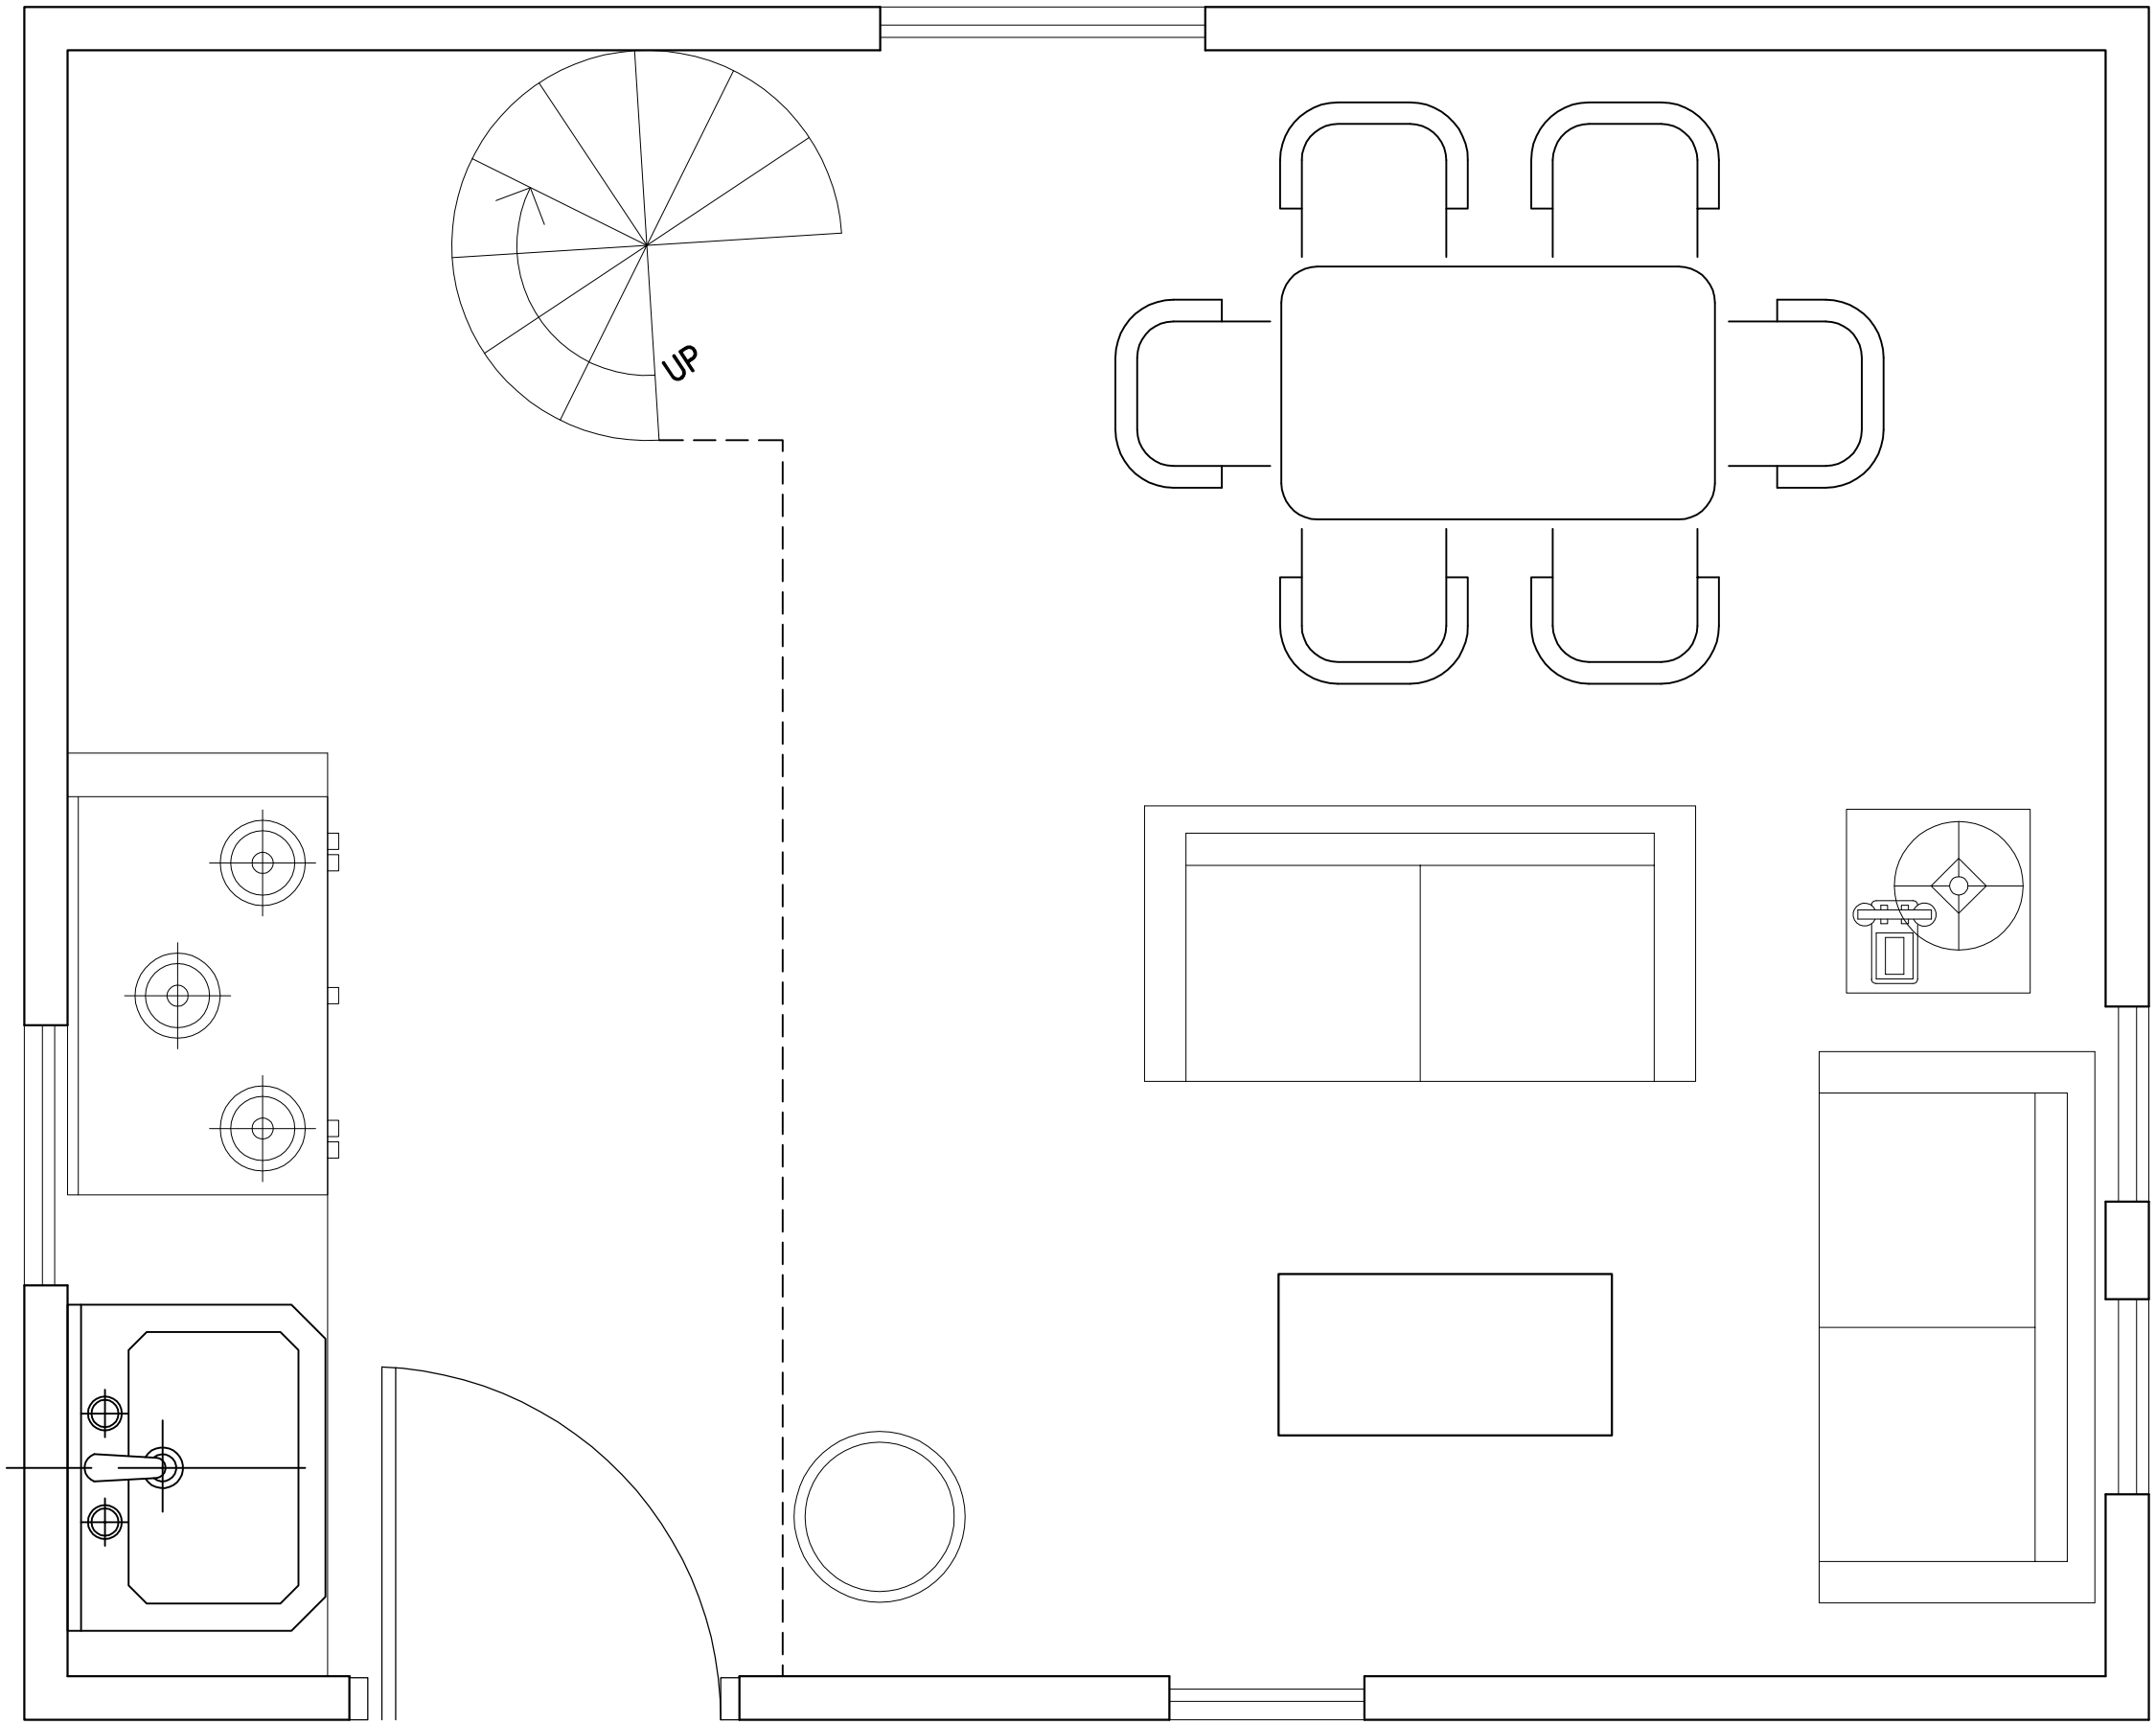


GROUND FLOOR PLAN

REVISIONS

PROJECT:	
DRAWINGS:	Ground Floor Plan
DATE:	/ / 2024
REVISION DATE	/
NAME OF SITE:	COED FFYNCI
CLIENT:	
SIGNATURE:	
SCALE:	1:50

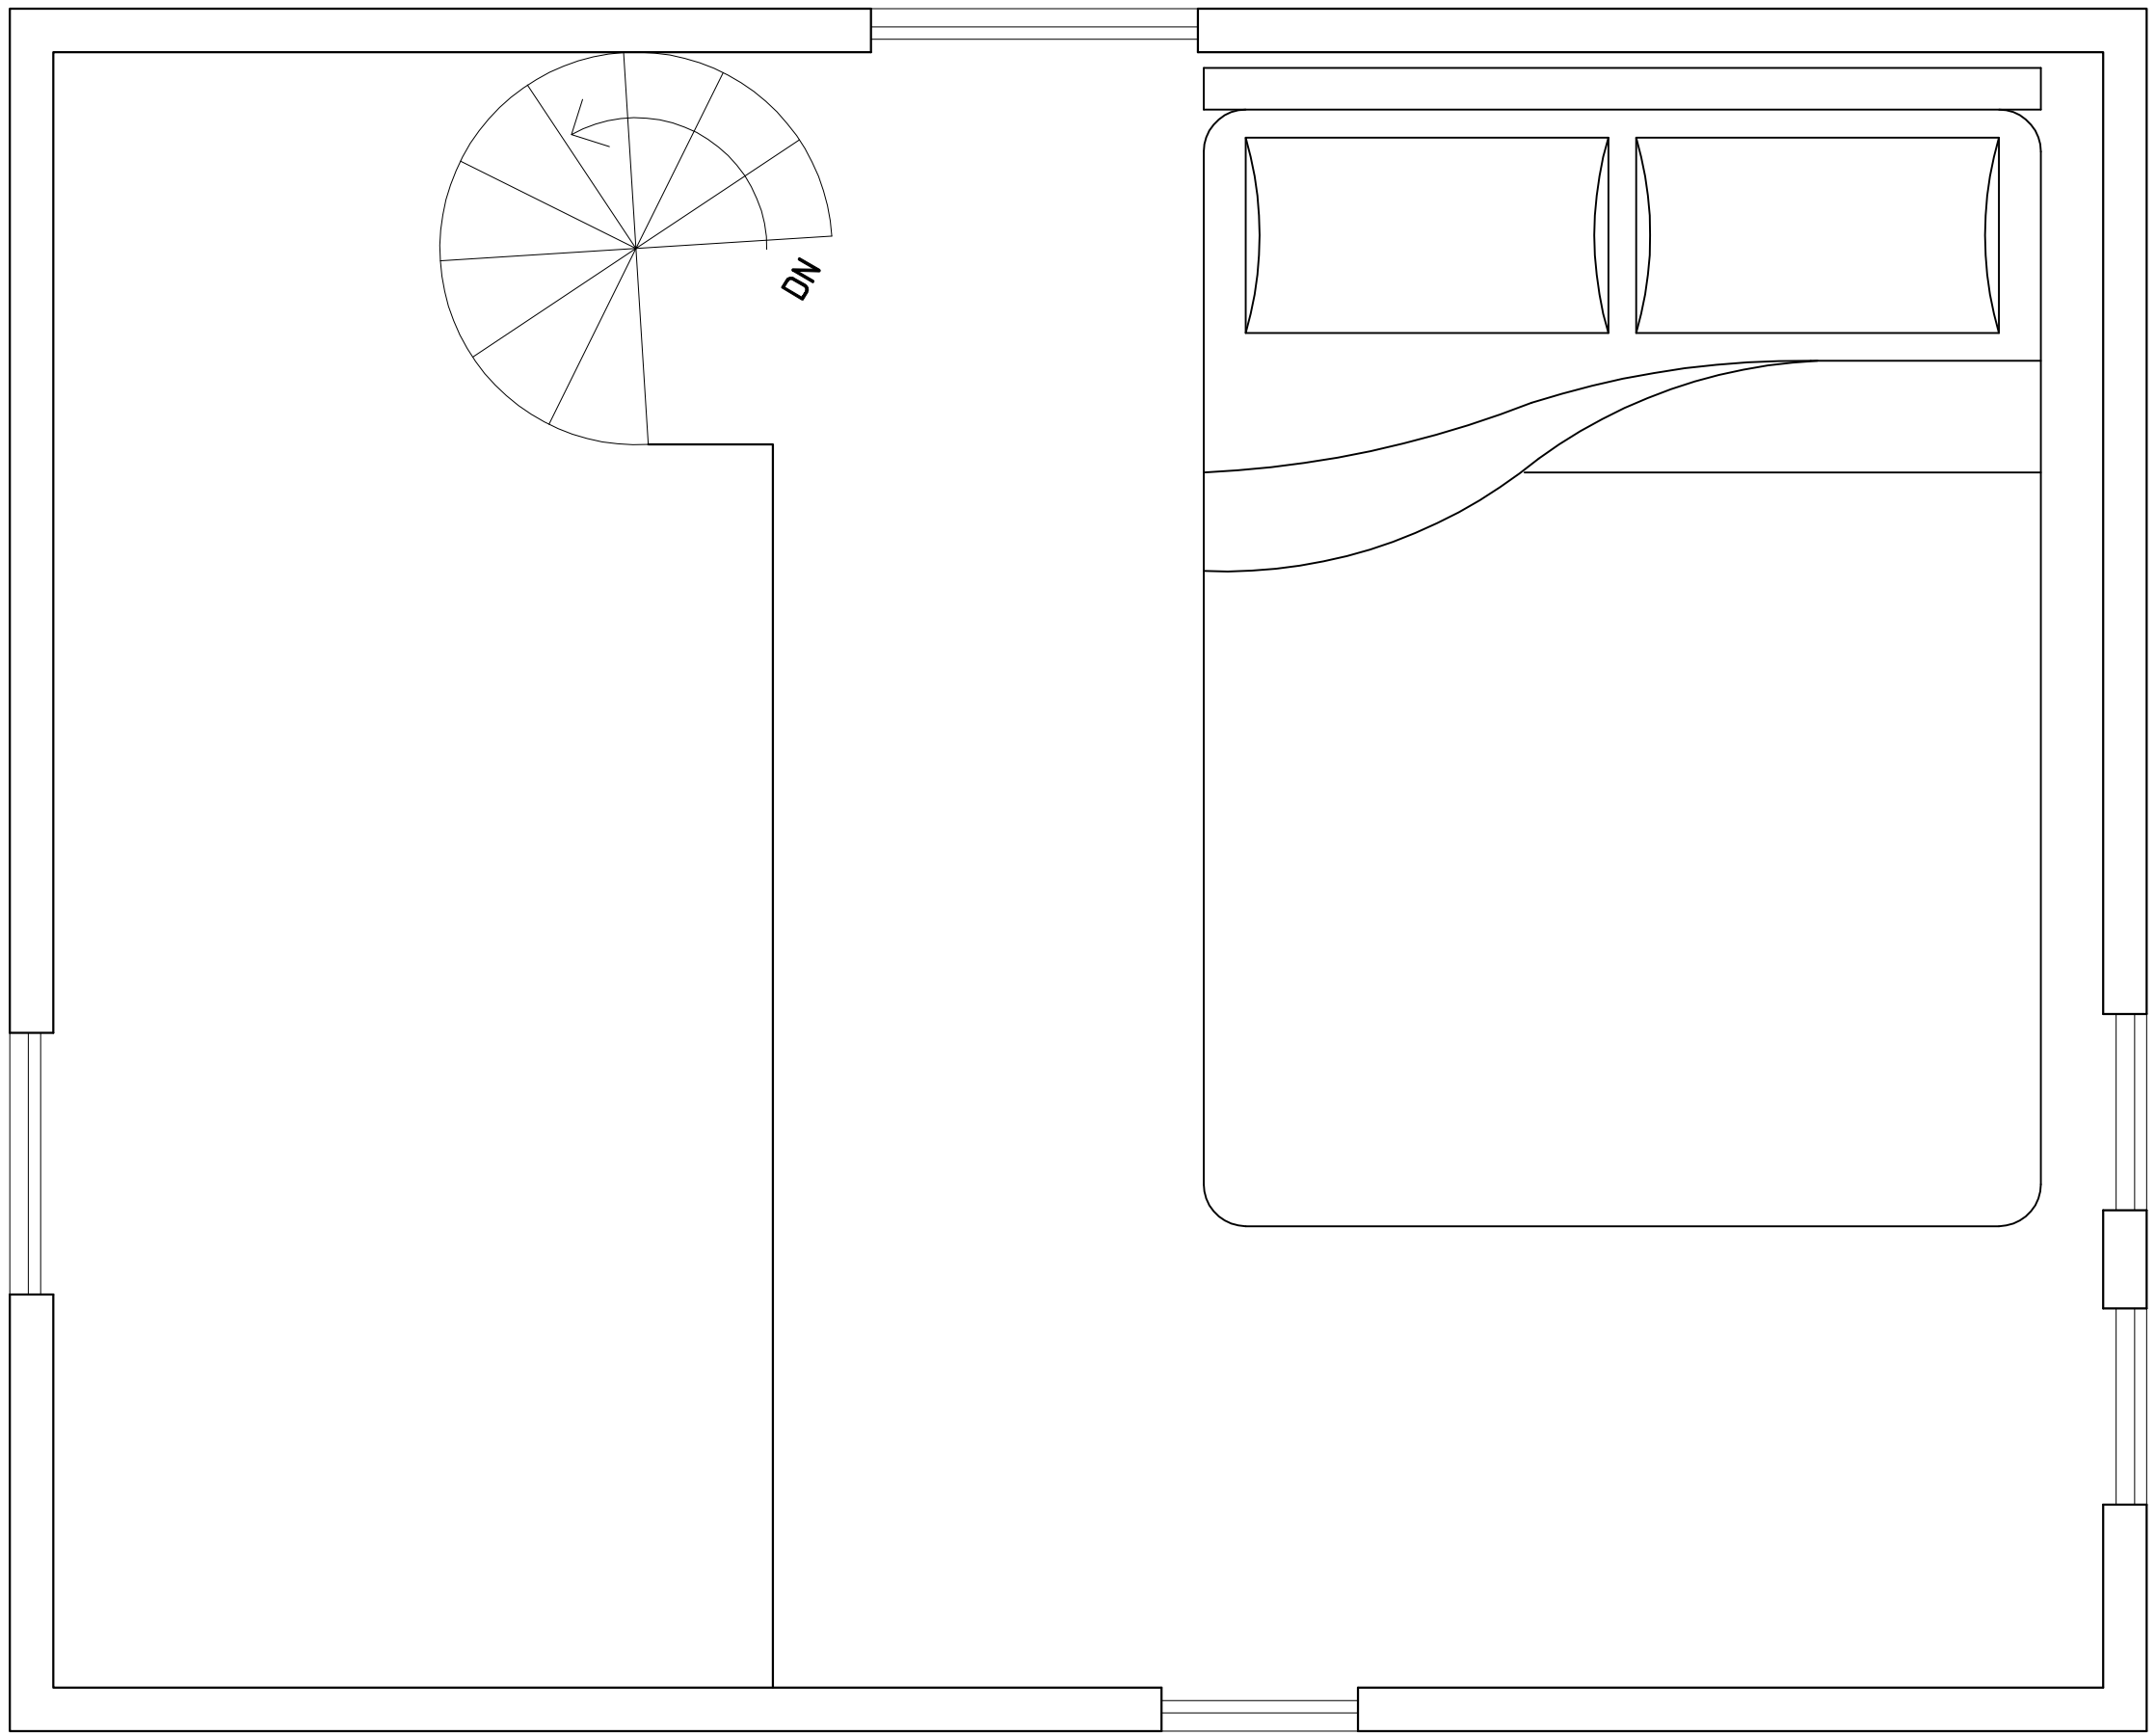

MEZANINE FLOOR PLAN

REVISIONS

PROJECT:

DRAWINGS: Mezanine Floor Plan

DATE: / / 2024


REVISION DATE

NAME OF SITE:
COED FFYNCI

CLIENT:

SIGNATURE:

SCALE:
1:50

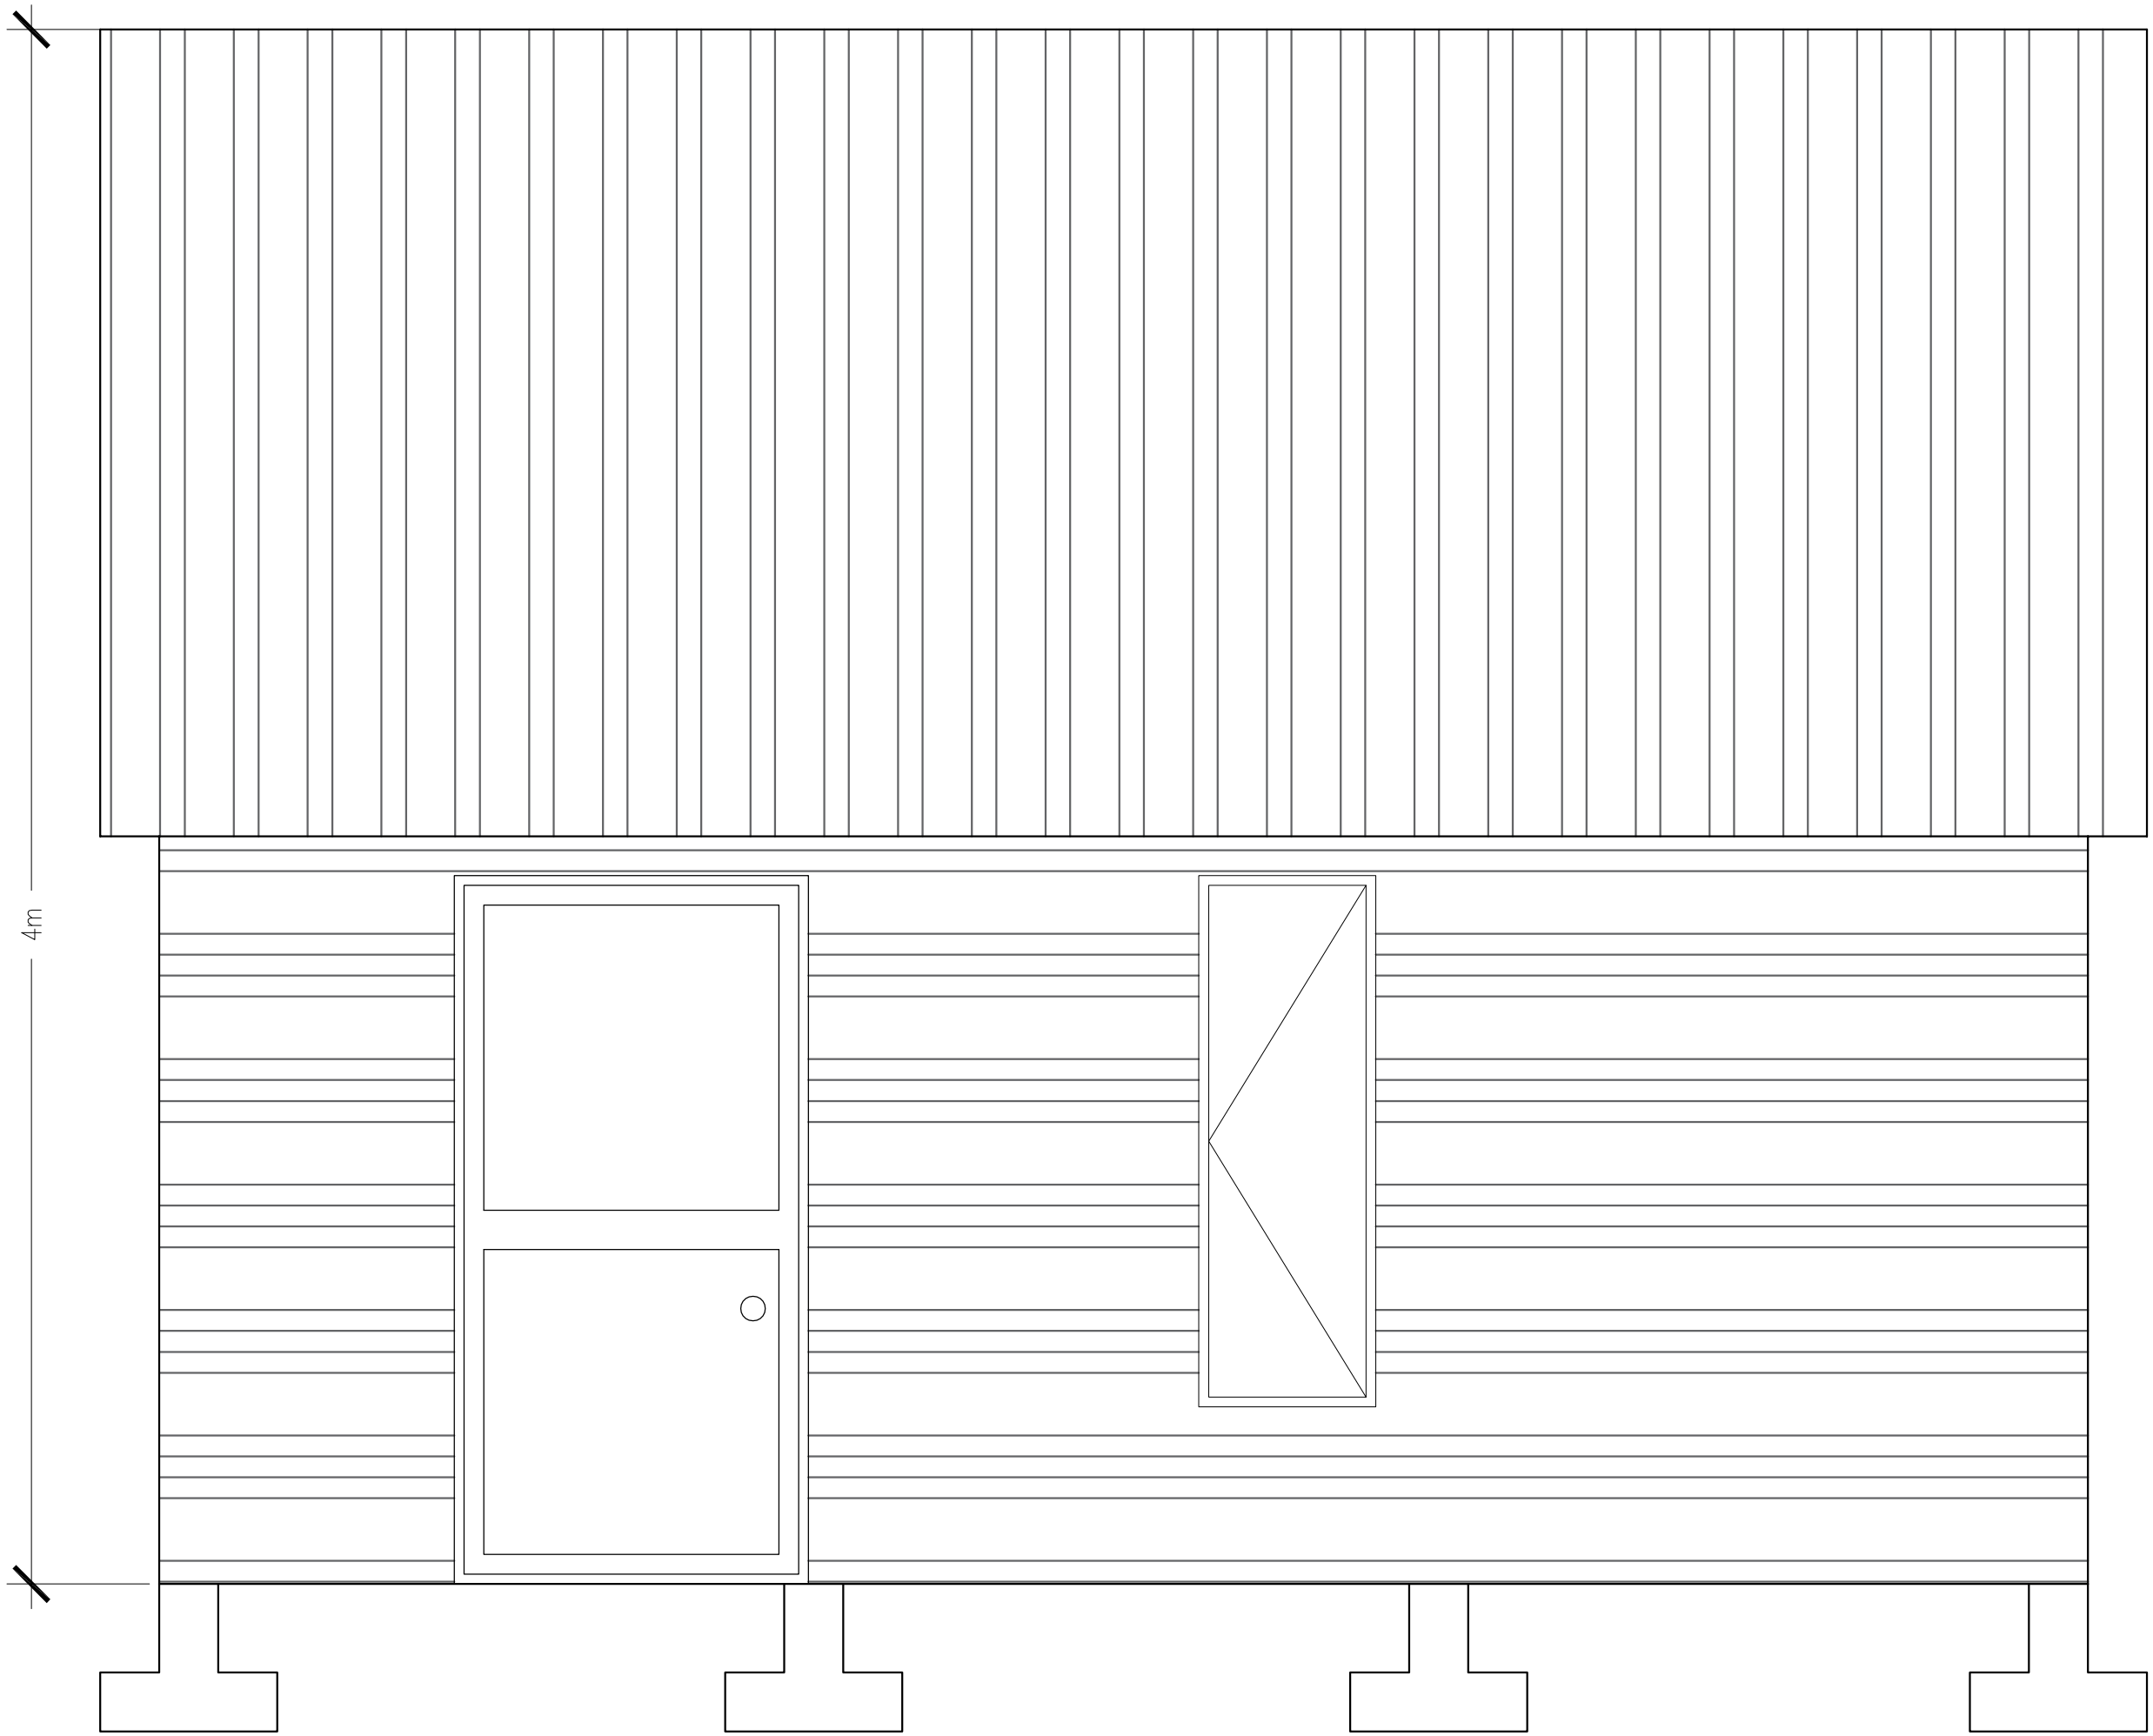

FRONT ELEVATION

REVISIONS

REVISION DATE	DRAWINGS: FRONT ELEVATION	PROJECT:
/ 2024		


DATE: / 2024

NAME OF SITE:
COED FFYNCI

CLIENT:

SIGNATURE:

SCALE:
1:50

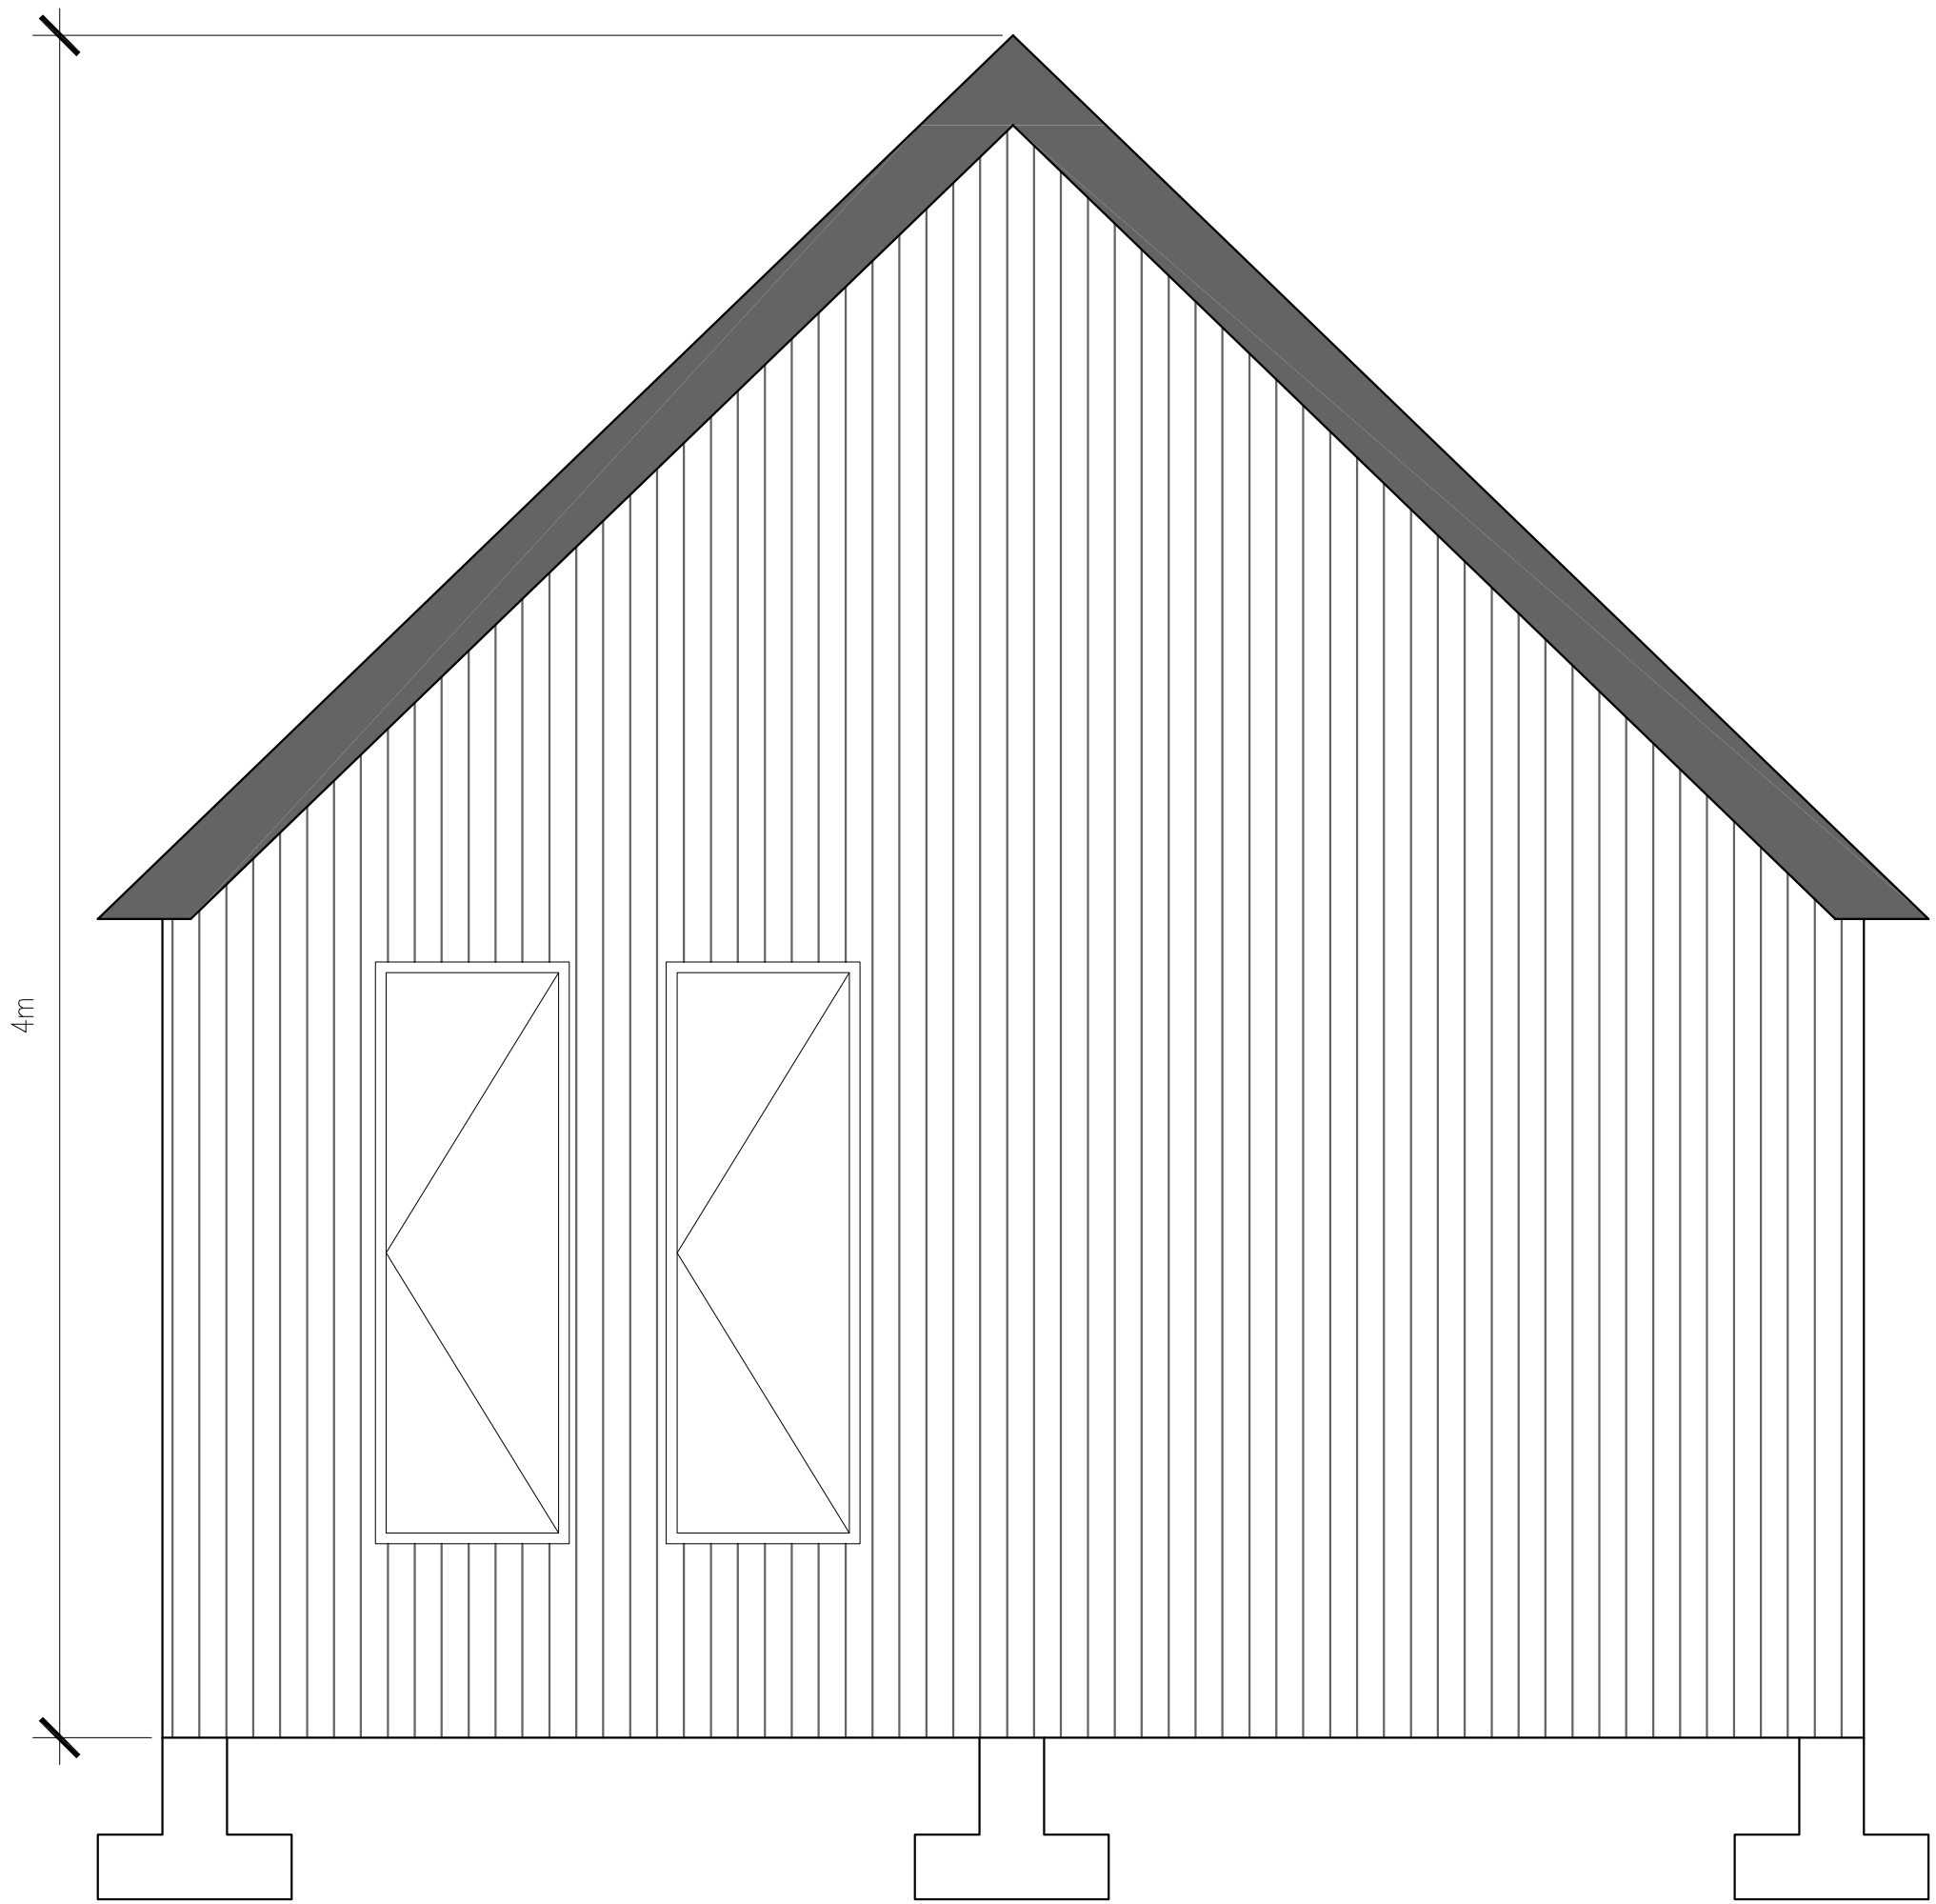

SIDE ELEVATION

REVISIONS


PROJECT:	
DRAWINGS: ELEVATION	
DATE: / / 2024	REVISION DATE

NAME OF SITE:
COED FFYNCI

CLIENT:

SIGNATURE:

SCALE:
1:50

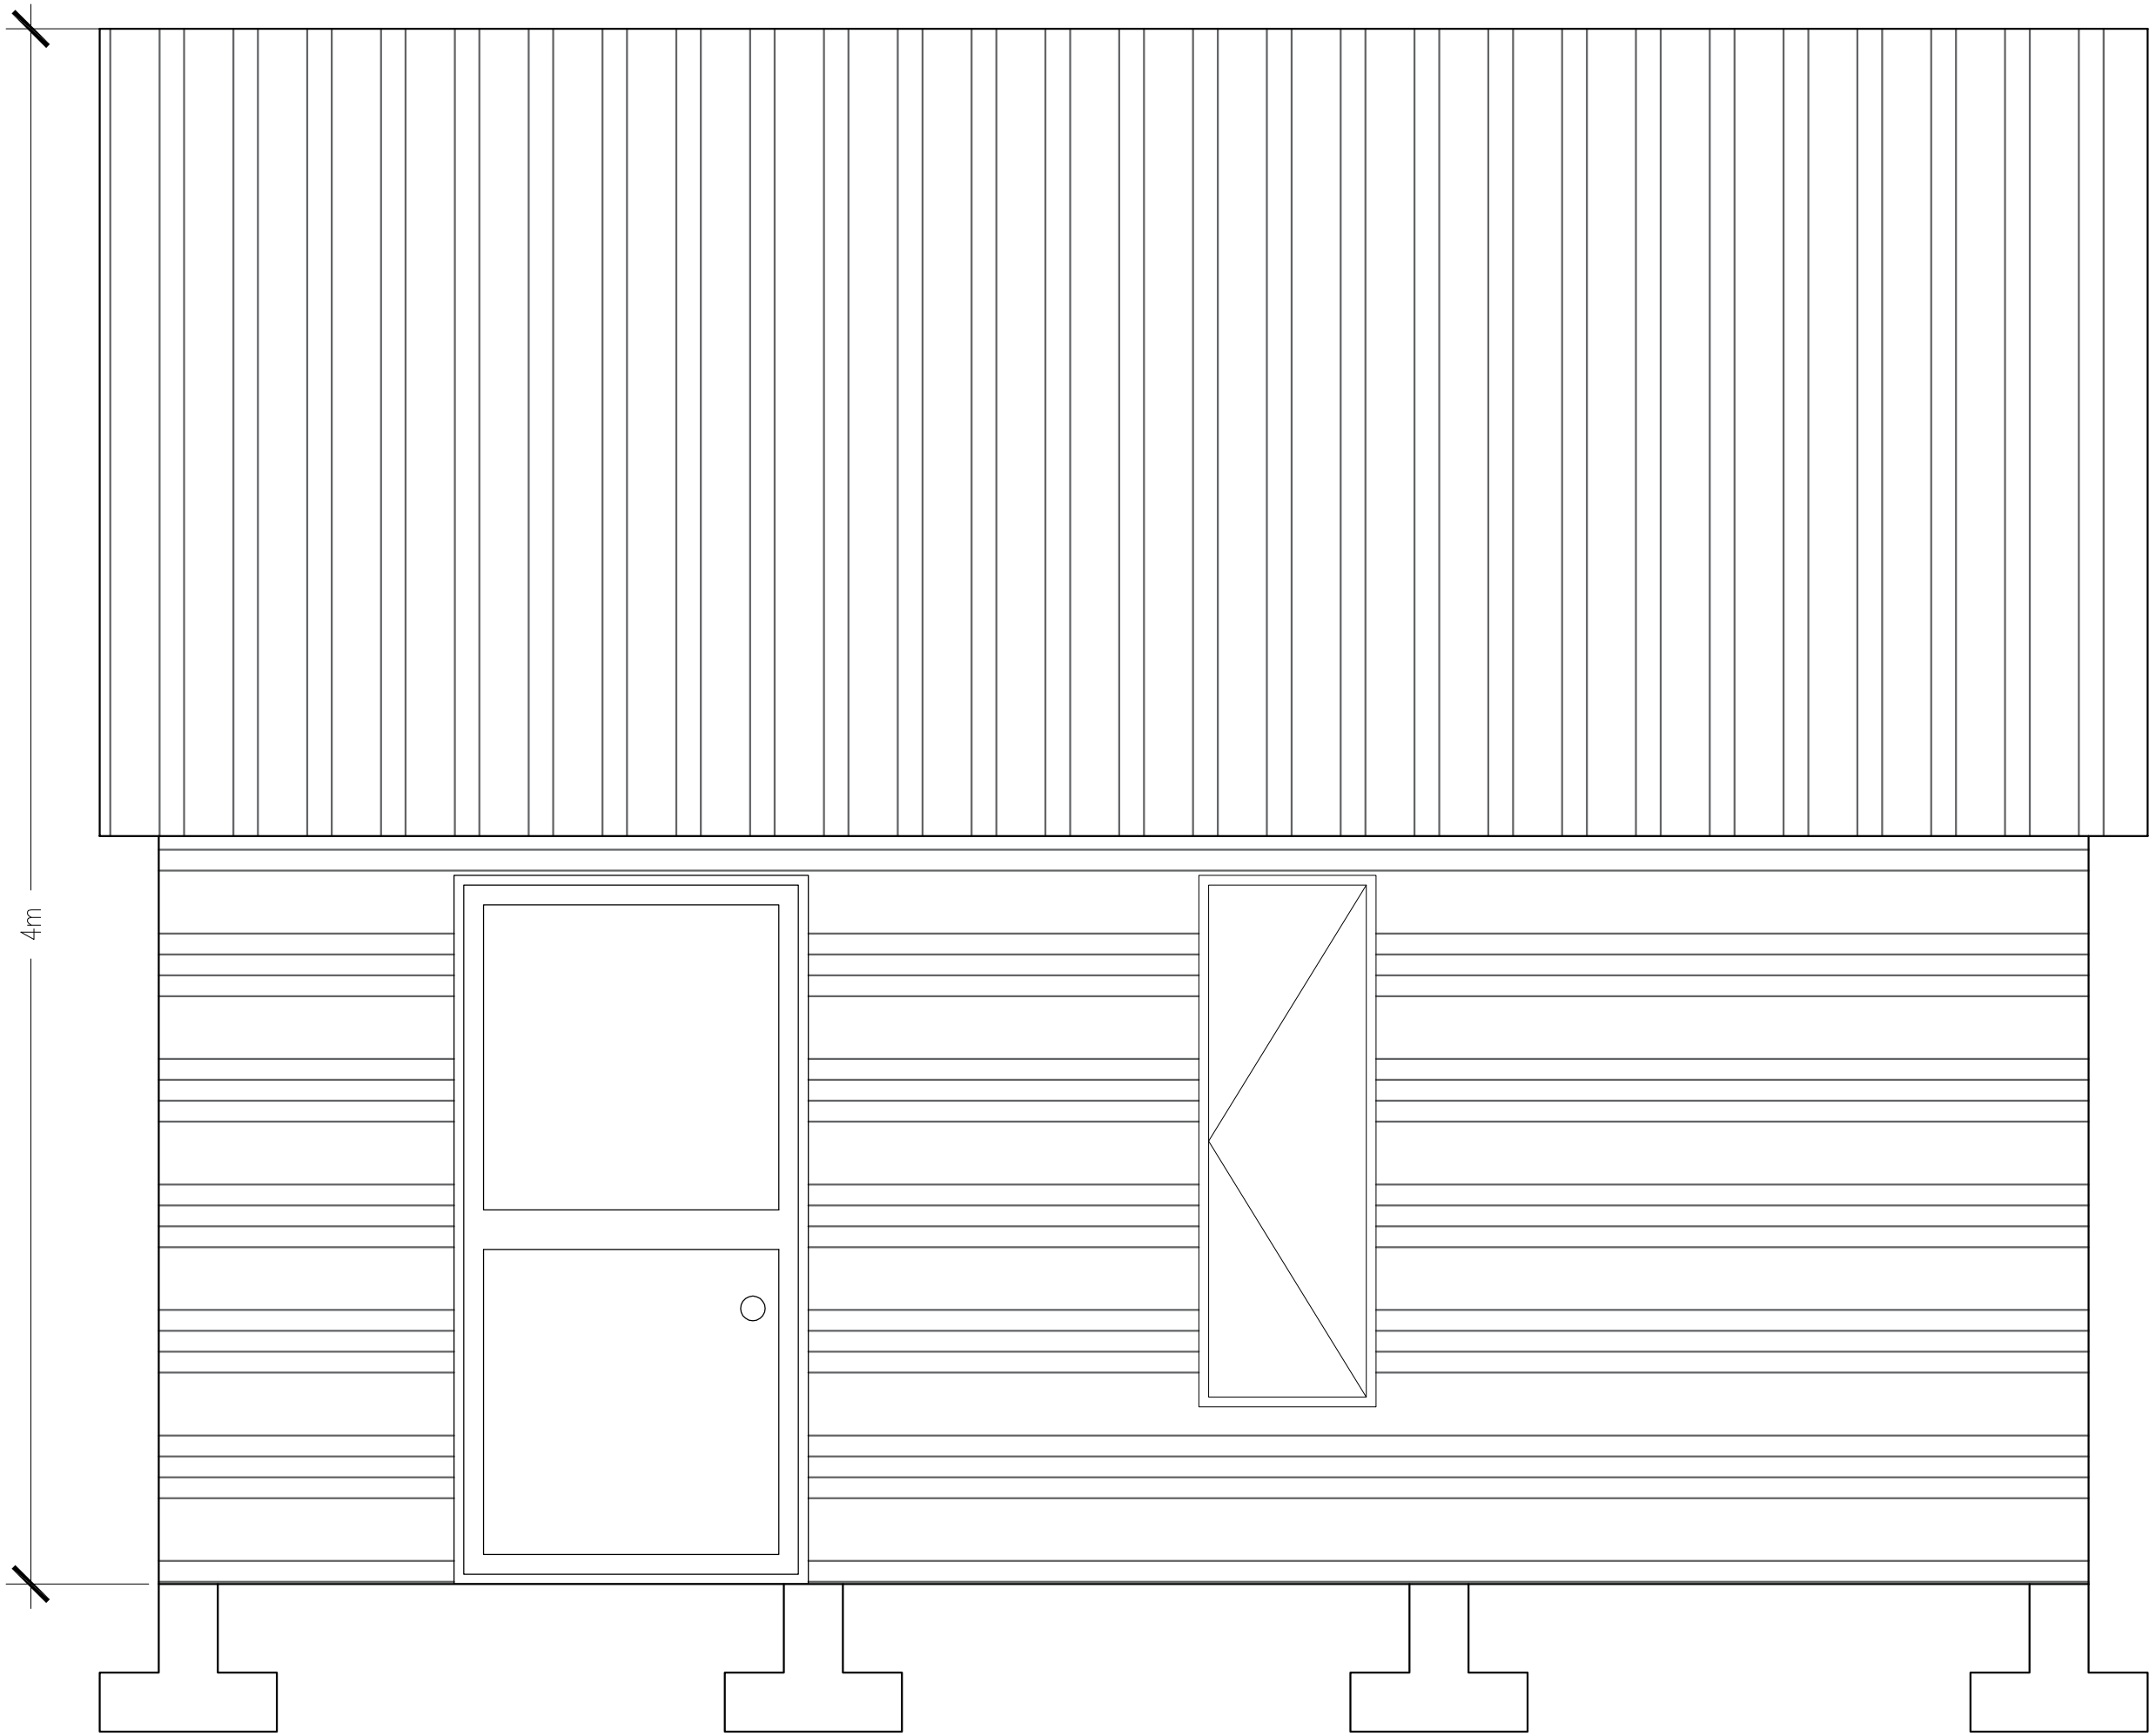

REAR ELEVATION

REVISIONS

REVISION DATE
/ 2024

PROJECT:

DRAWINGS: ELEVATION


DATE: /

NAME OF SITE:
COED FFYNCI

CLIENT:

SIGNATURE:

SCALE:
1:50

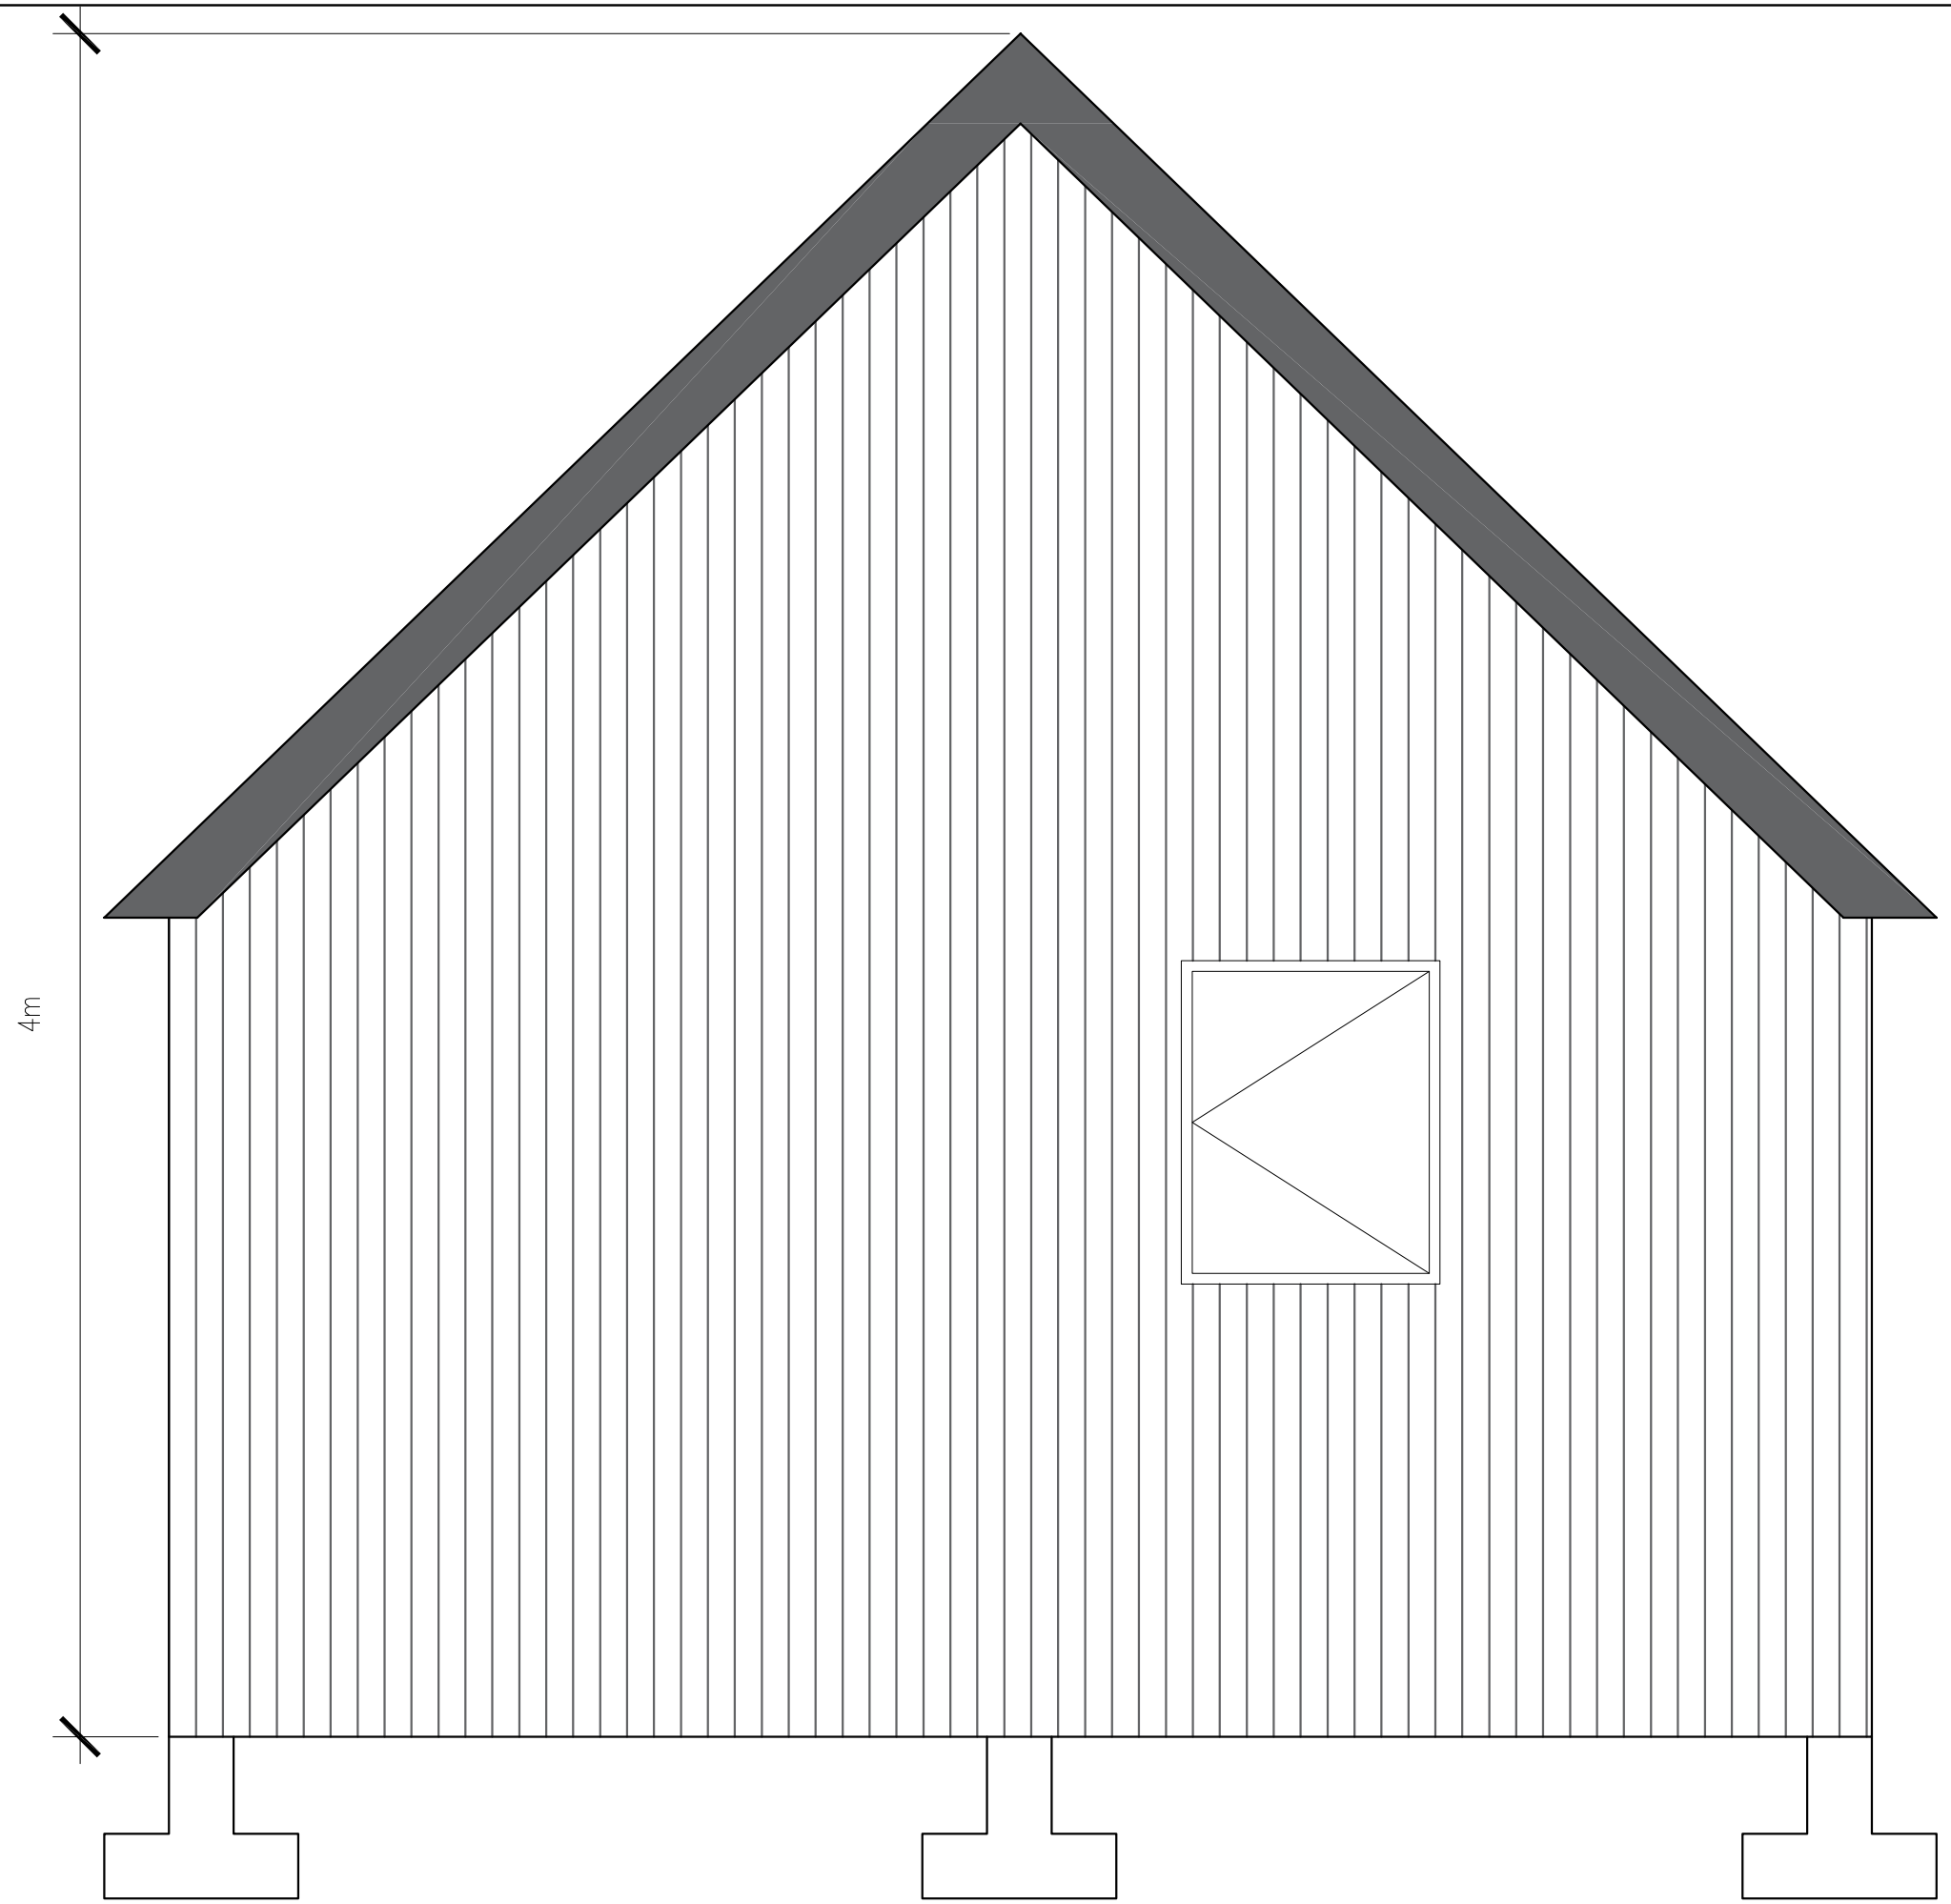

FRONT ELEVATION

REVISIONS

PROJECT:	
DRAWINGS: ELEVATION	
DATE: / / 2024	REVISION DATE
NAME OF SITE: COED FFYNCI	
CLIENT:	
SIGNATURE:	
SCALE: 1:50	