

LAND ADJACENT TO SWN-Y-GWYNT, PENTRE BROUGHTON.

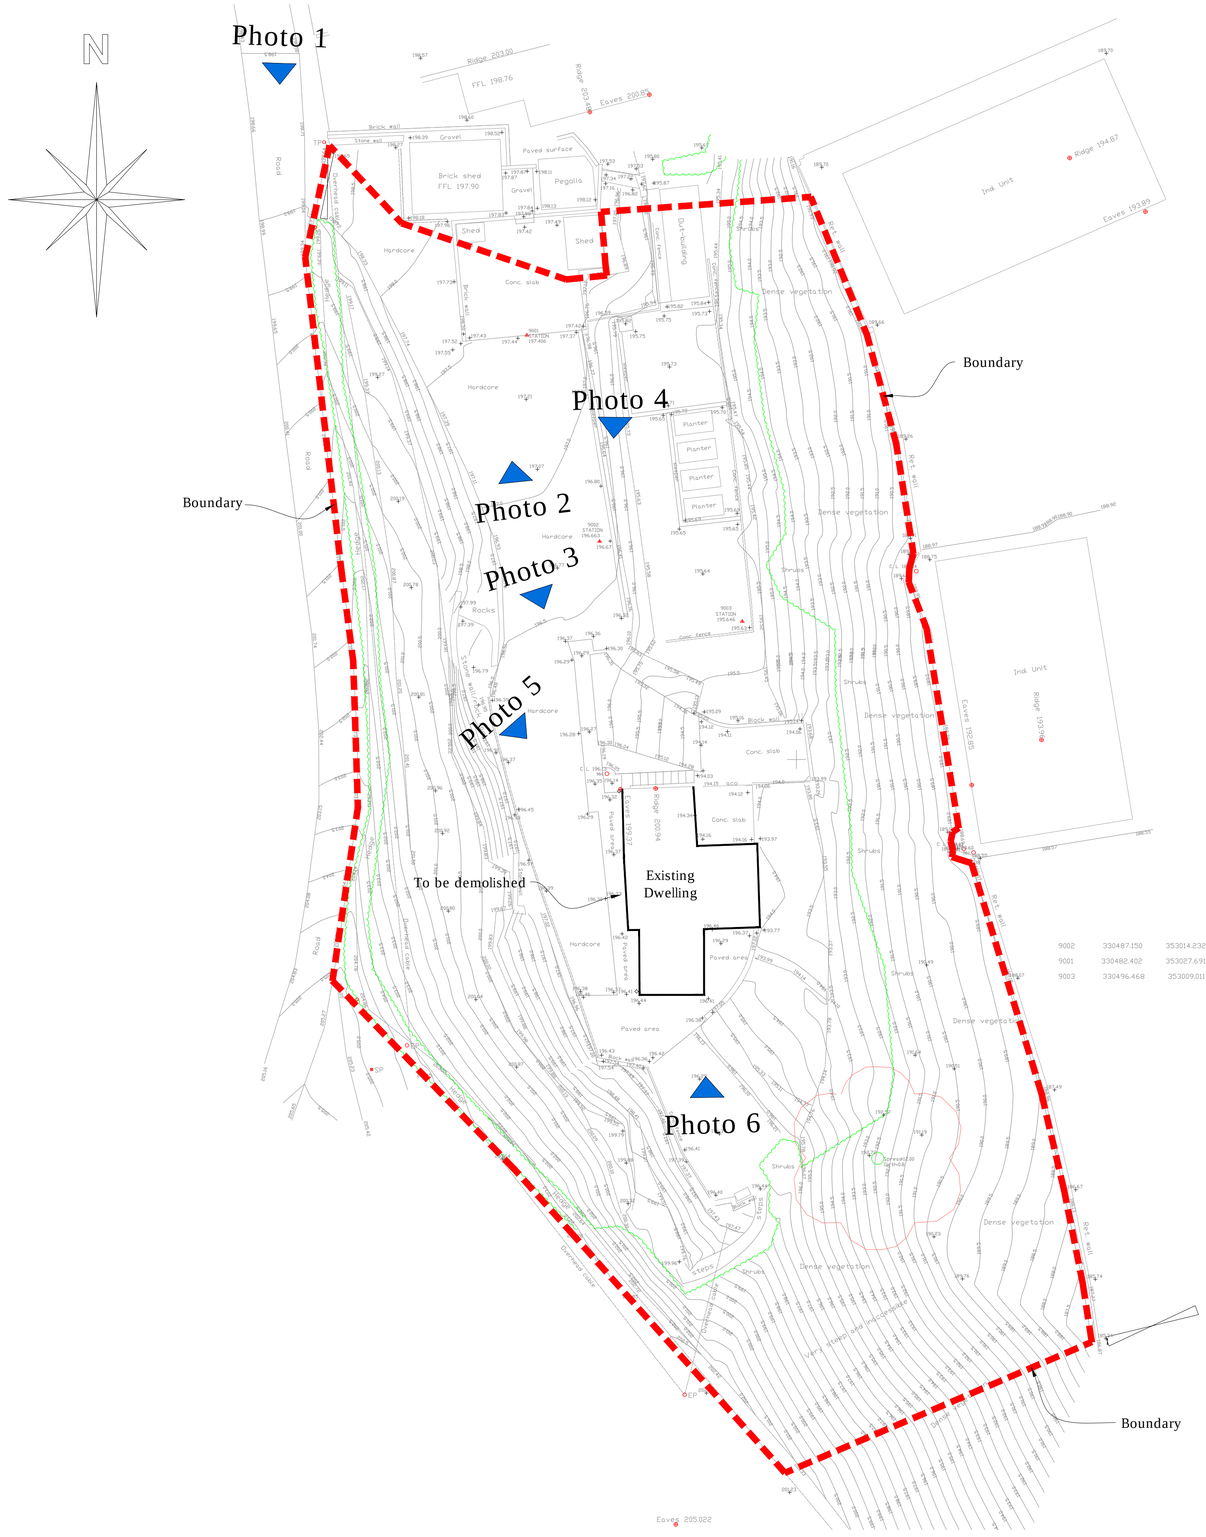

Existing Site Plan
Scale 1:200

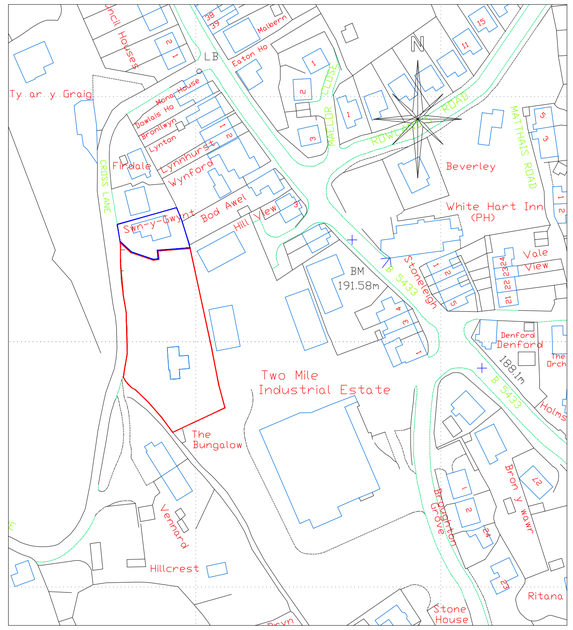

Location Plan
Scale 1:1250

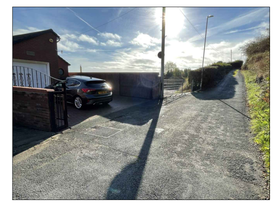


Photo 1



Photo 2



Photo 3



Photo 4



Photo 5



Photo 6

cad partner LABC
CULLIS+ARCHITECTURAL+DESIGN
25 Sunningdale Close
Wrexham
North Wales
LL13 9QU
T 01978 264376
M 07791 480768
E ajones540@btinternet.com

Client:
Mr. M. Williams.

Drawing Title:
Existing Site & Location.

Job Title:
Proposed 3 no. Dwellings at Site Adjacent to Swn-y-Gwynt, Cross Lanes, Pentre Broughton.

Date:	Scale:	Rev:	Drg No:
July 2024	1:200 and 1:1250 at A1		PD255/01