

LAND ADJACENT TO SWN-Y-GWYNT.

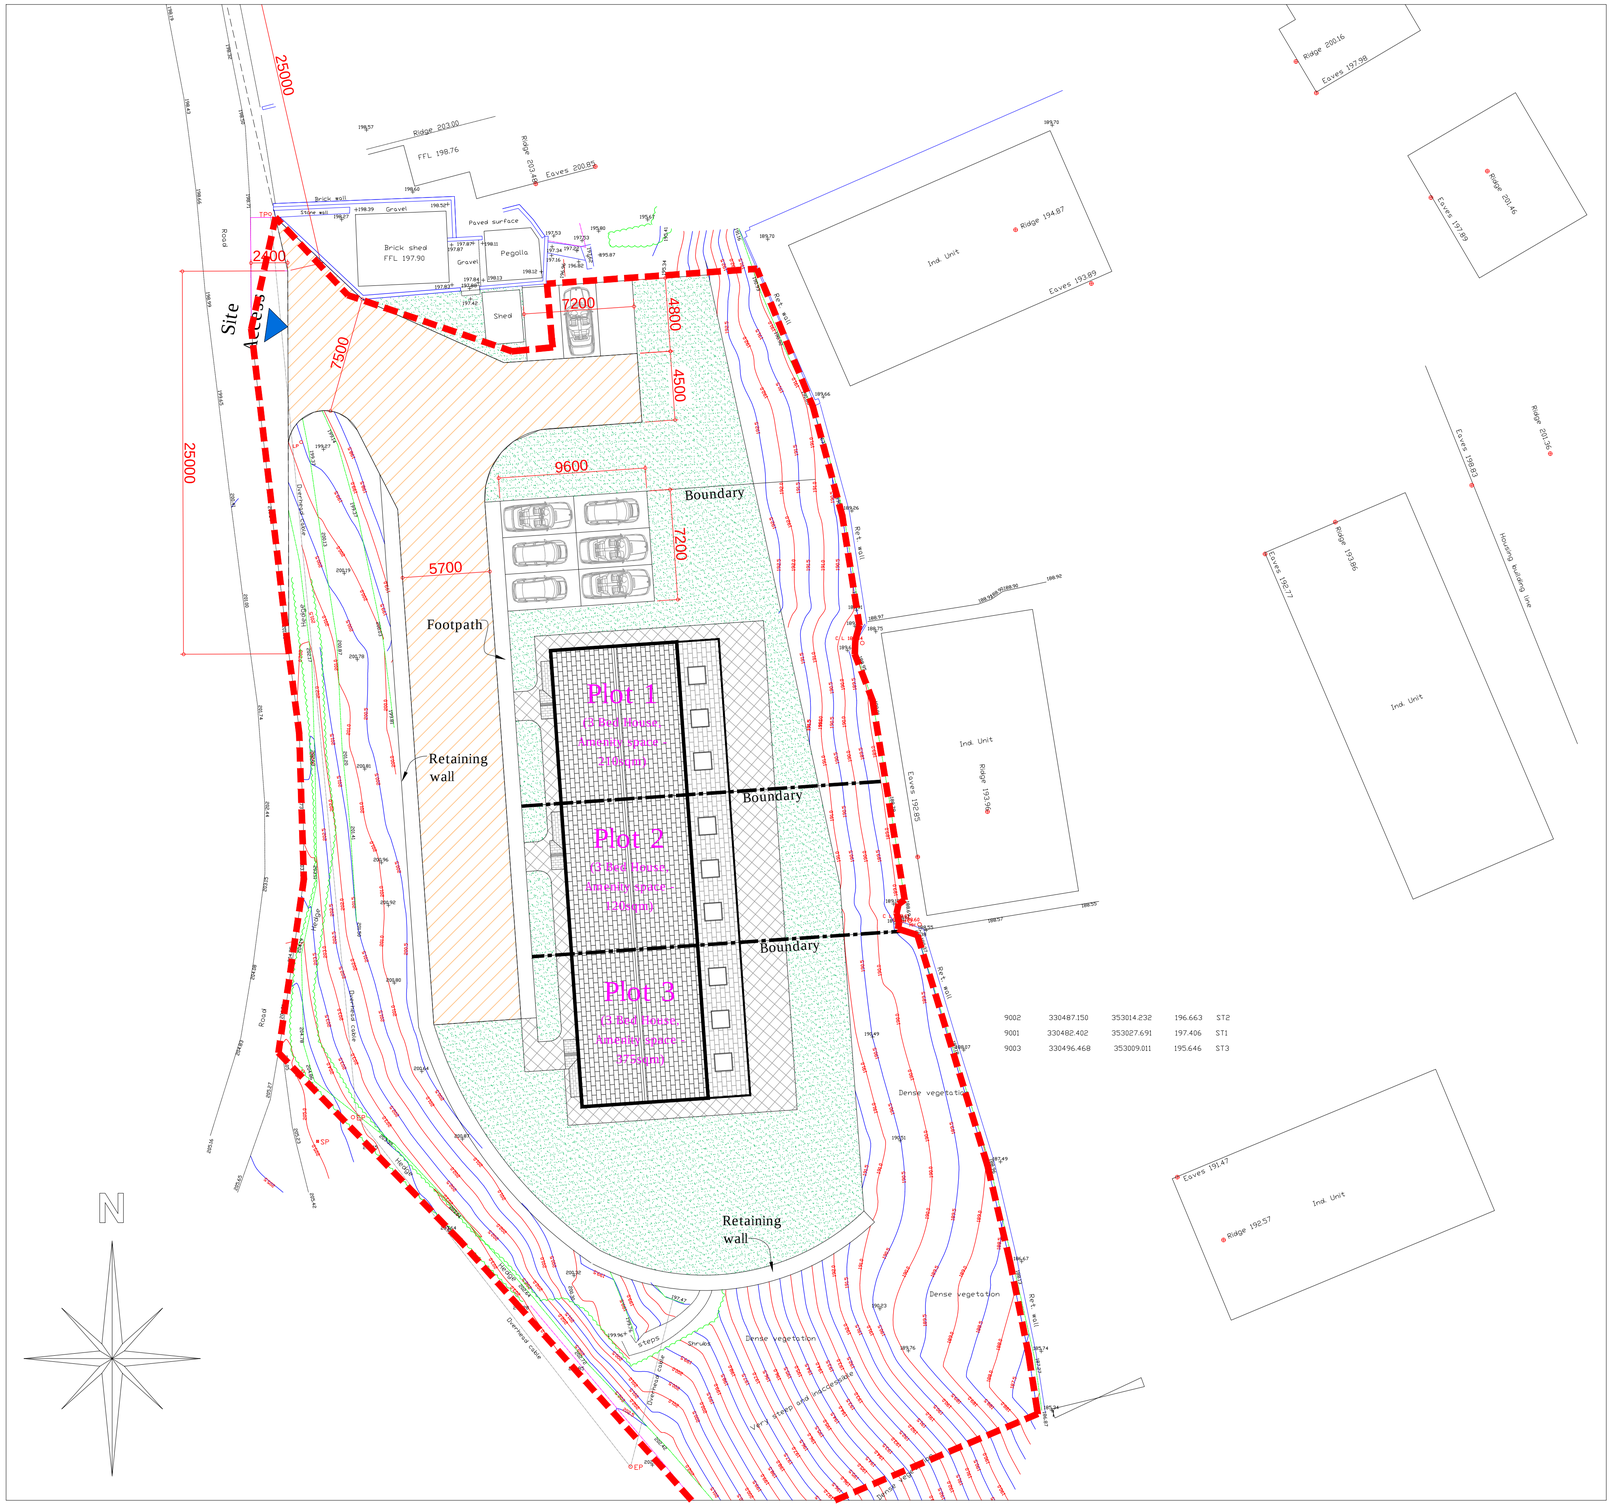

Proposed Site Plan

Scale 1:200

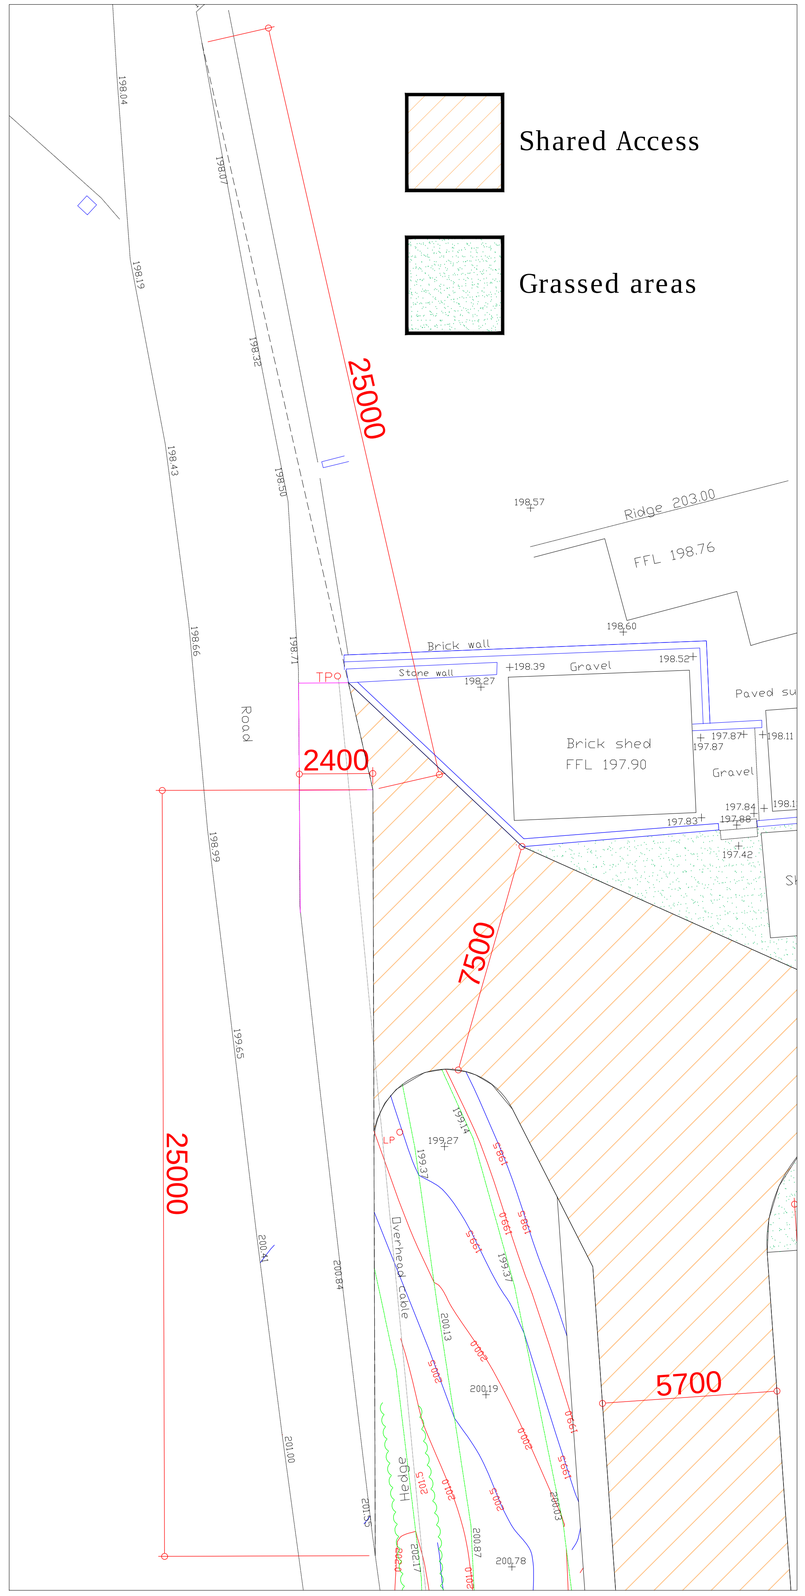

Proposed Site Lines

Scale 1:100

CULLIS+ARCHITECTURAL+DESIGN

25 Sunningdale Close
Wrexham
North Wales
LL13 9QU

T 01978 264376
M 07791 480768
E ajones540@btinternet.com

Client: Mr. M. Williams.

Drawing Title: Proposed Site & Location.

Job Title: Proposed 3 no. Dwellings at Site Adjacent to Swn-y-Gwynt, Cross Lanes, Pentre Broughton.

Date:	Scale:	Rev:	Drg No:
March 2023	1:200 & 1:100 at A1		PD255/02