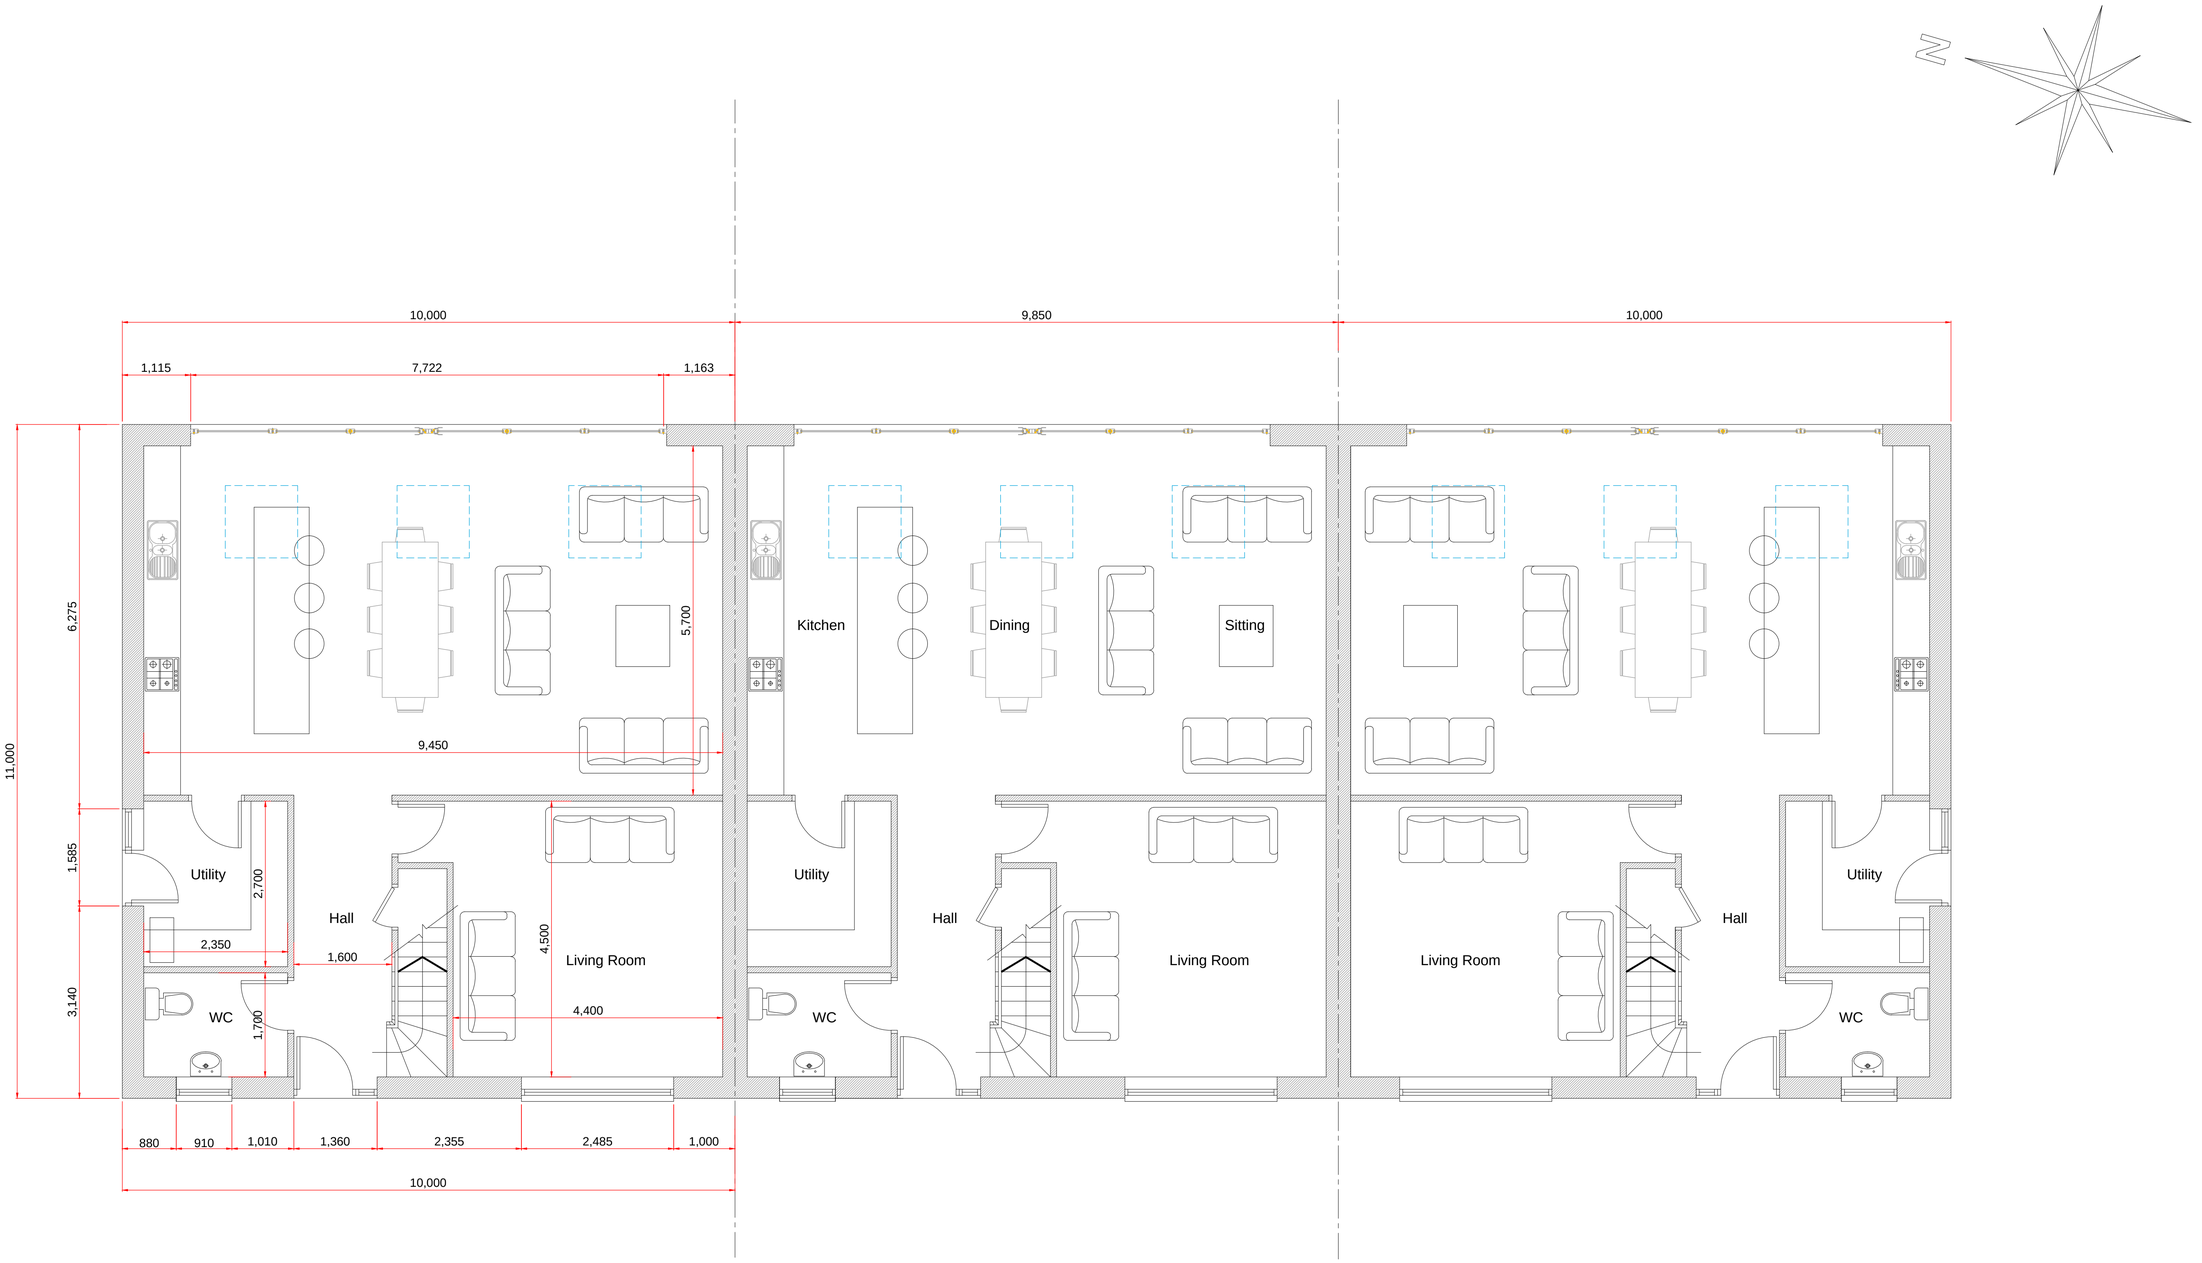


Proposed Ground Floor Plan

1:50

cad
CULLIS•ARCHITECTURAL•DESIGN
partner LABC

25 Sunningdale Close
Wrexham
North Wales
LL13 9QU

T 01978 264376
M 07791 480768
E ajones540@btinternet.com

Client:
Mr. M. Williams.

Drawing Title:
Proposed Ground Floor Plan.

Job Title:
Proposed 3 no. Dwellings at Site Adjacent to Swn-y-Gwynt, Cross Lanes, Pentre Broughton.

Date:	Scale:	Rev:	Drg No:
June 2024	1:50 at A1		PD255/03