


Location Plan scale 1:1250

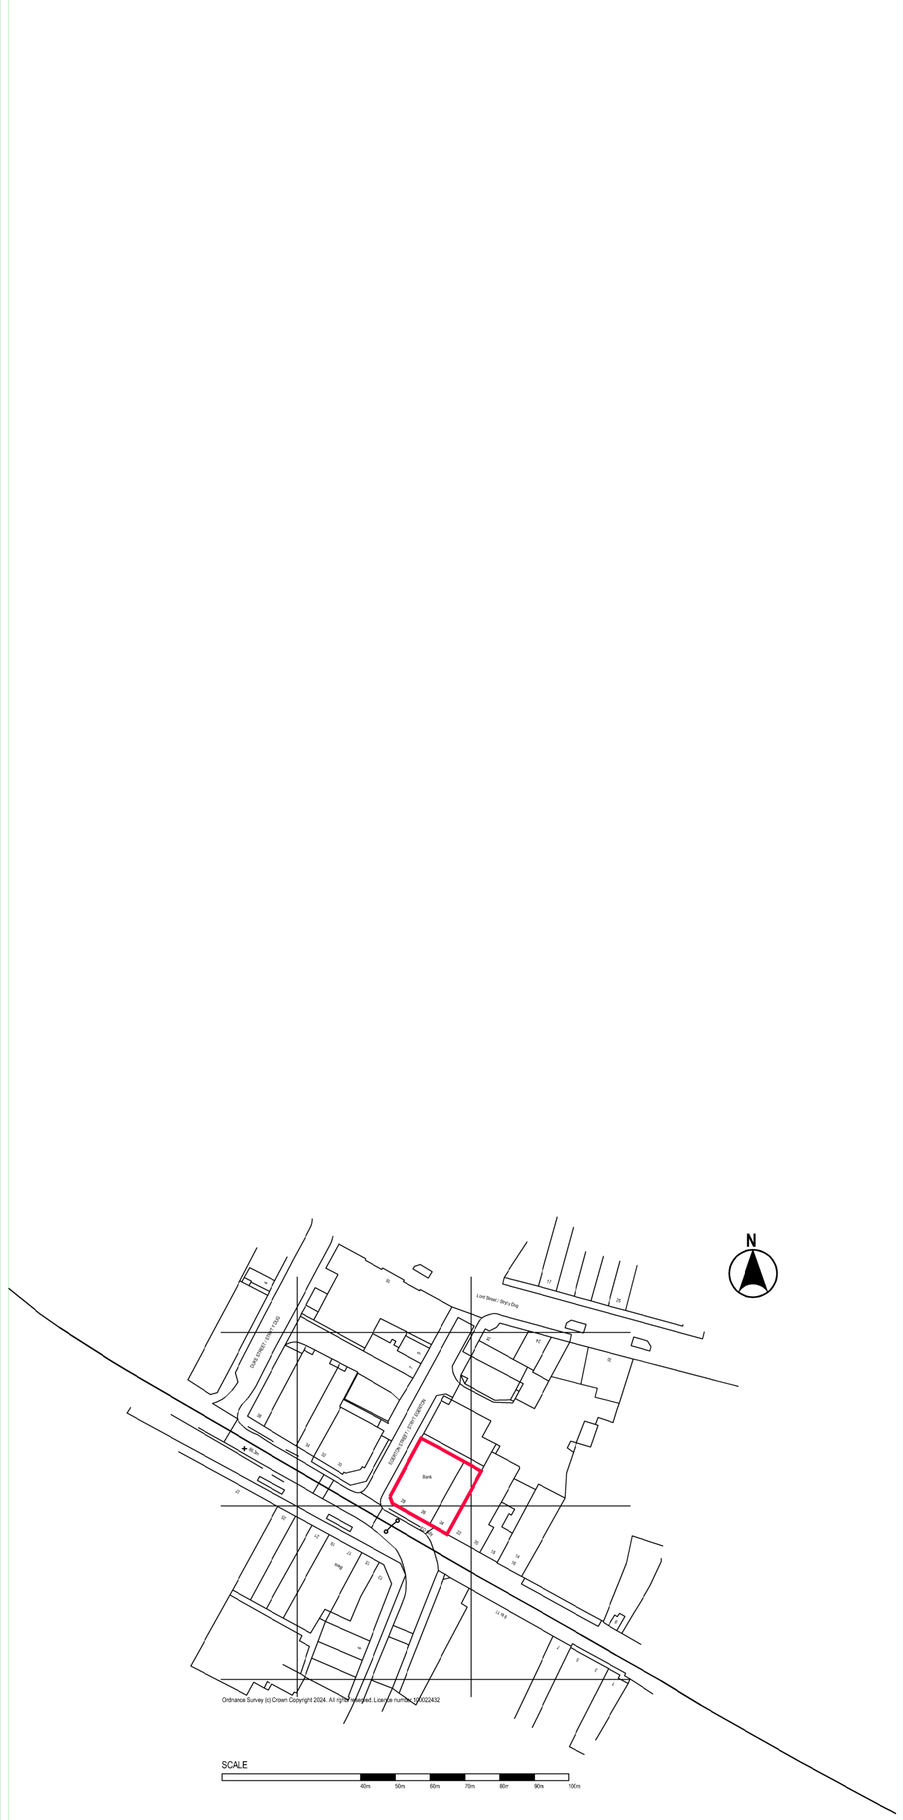

Block/Site Plan scale 1:200

SCALE

40m 50m 60m 70m 80m 90m 100m

REV	DATE	REVISION	INITIALS
A	15.07.2024	Planning Submission	CM

LLOYDS BANKING GROUP

ALL DIMENSIONS TO BE VERIFIED PRIOR TO COMMENCING WORK. DRAWING TO BE READ IN CONJUNCTION WITH PROJECT SPECIFICATIONS.

THIS DRAWING IS THE PROPERTY OF LLOYDS BANKING GROUP AND COPYRIGHT IS RESERVED BY THEM. THE DRAWING IS ISSUED ON CONDITION THATIT IS NOT COPIED OR DISCLOSED BY OR TO ANY UNAUTHORISED PERSONS WITHOUT PRIOR CONSENT IN WRITING TO LLOYDS BANKING GROUP - GROUP PROPERTY. ALL MODIFIED DRAWINGS SHOULD BE RETURNED TO LLOYDS BANKING GROUP.

GROUP **PROPERTY**

BRISTOL - PO Box 112, Canons House Canons Way, BRISTOL, BS99 7LB
EDINBURGH -Sighthil South, 12 Bankhead Crossway South, EDINBURGH, EH11 4EN
HALIFAX - Trinity Road, HALIFAX, West Yorkshire, HX1 2RG

PROJECT ADDRESS Brand - Lloyds 28 Regent Street WREXHAM LL11 1SE	SCALE A1 - 1:50 A3 - 1:100
DRAWING DESCRIPTION Location Plan	DATE 15.07.2024
	DRAWN BY HLN
DRAWING NUMBER 50960068-HLN-XX-ZZ-M2-AR01-0001	REVISION A