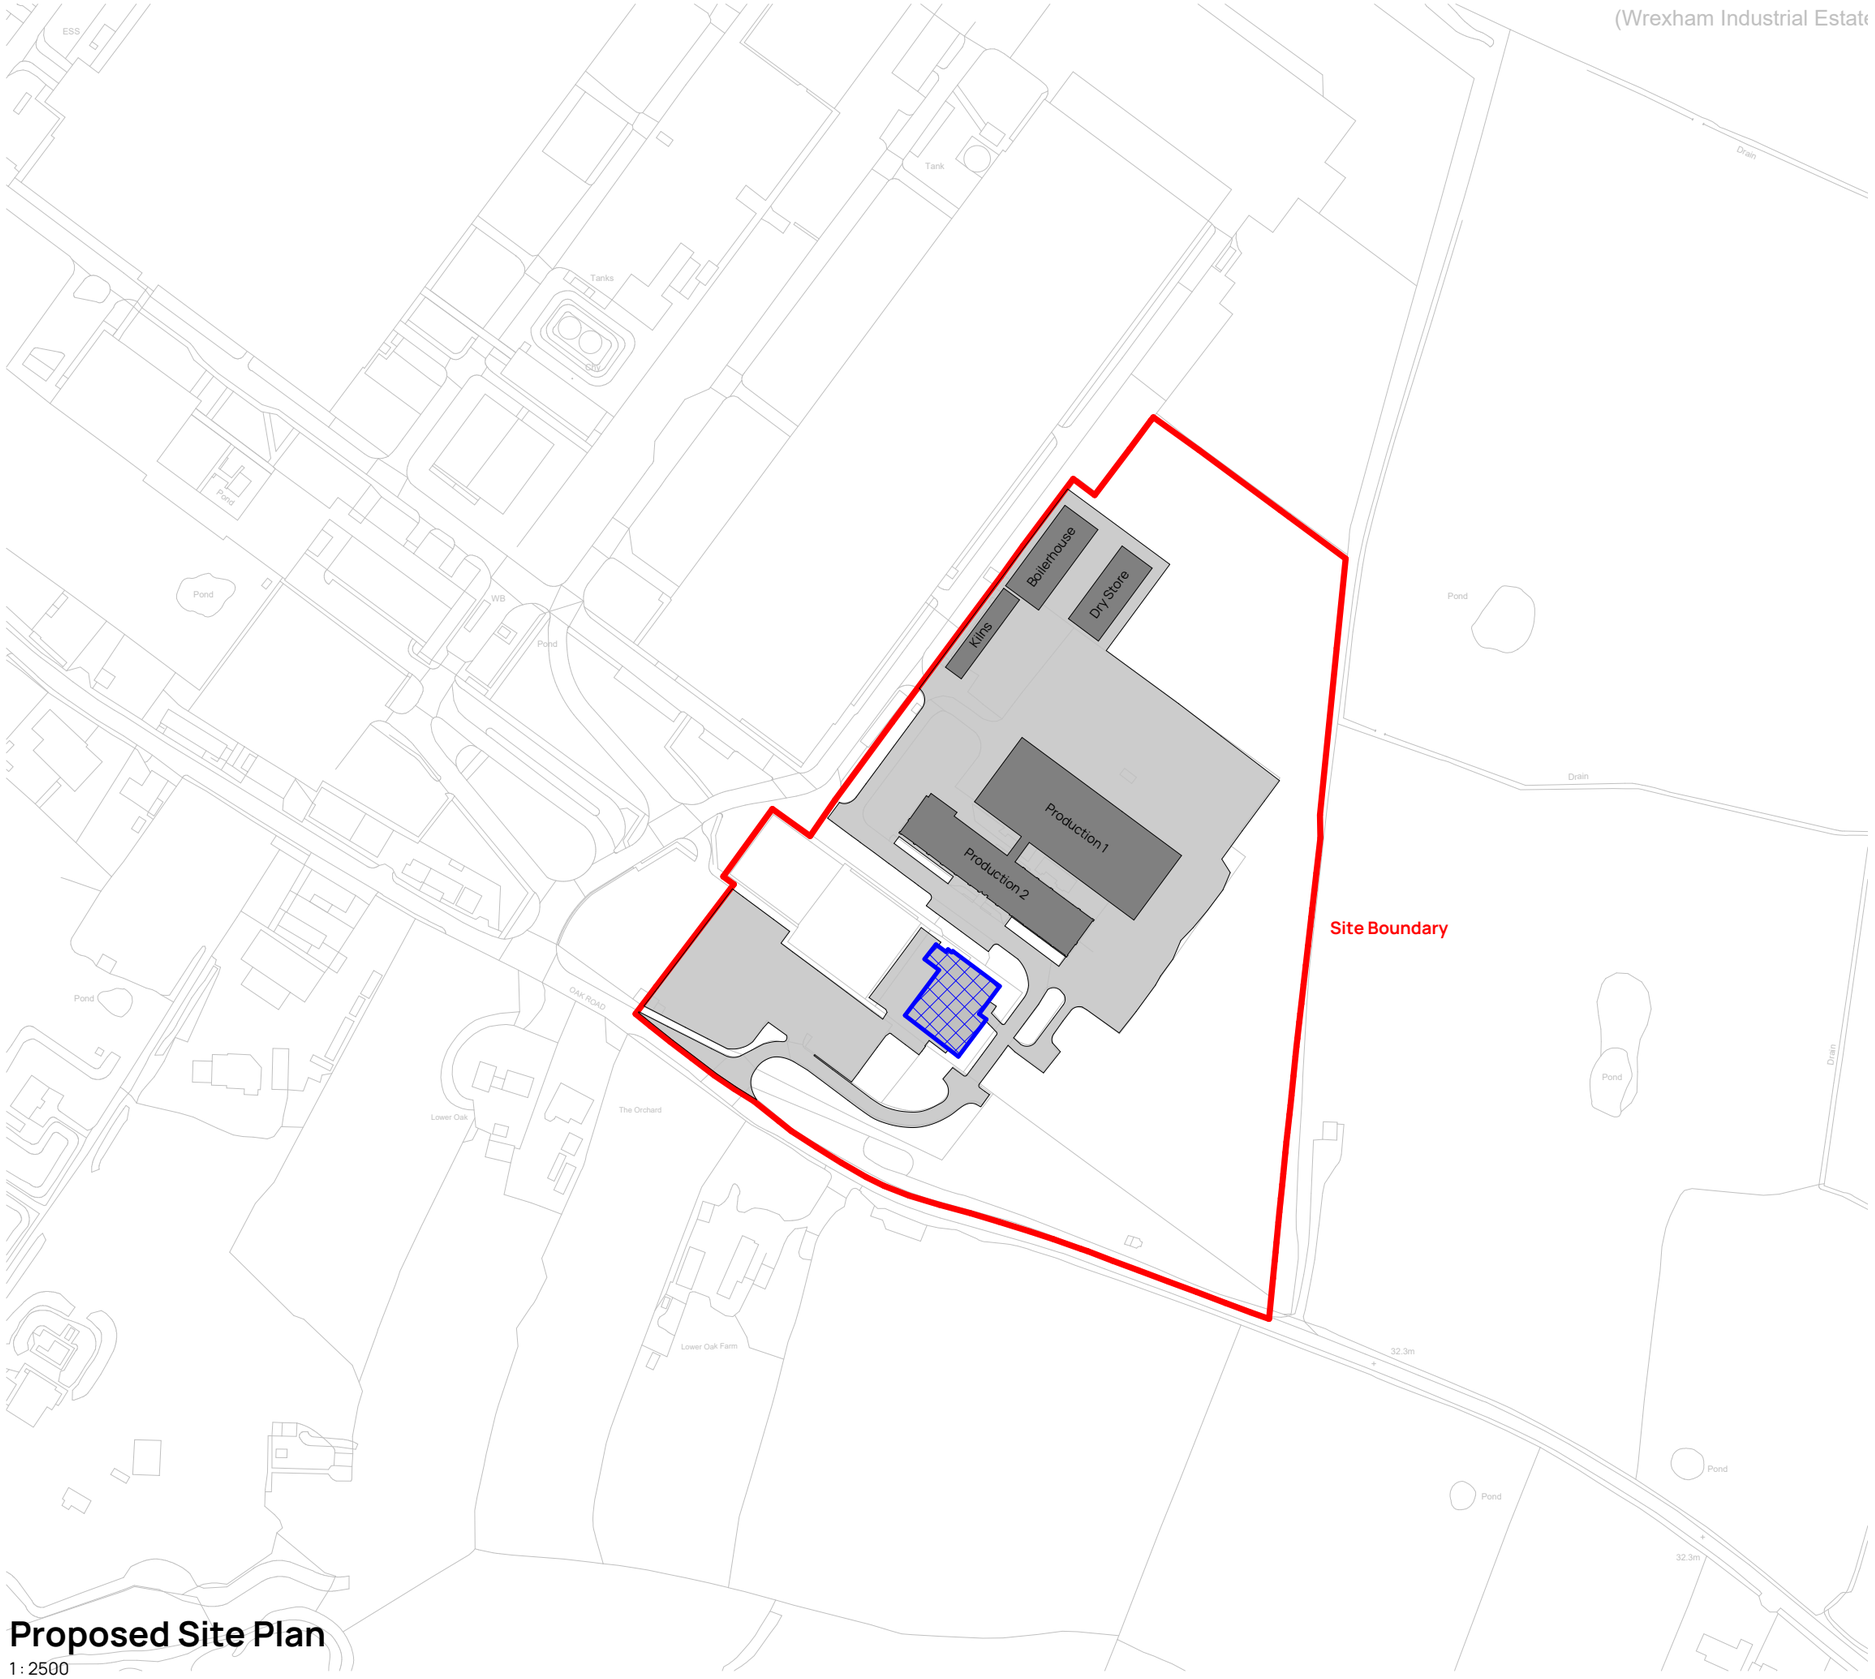


Proposed Site Plan
1 : 2500

Do not scale from drawings unless by agreement with Architect/Engineer. Work to figured dimensions only. Check all dimensions on site prior to commencing the works. Drawings to be read in conjunction with other relevant consultant information. Where any discrepancy is found to exist it should be reported to the Architect/Engineer immediately.

N

Existing Buildings

Area of building slab to remain and be cleaned off and left in a tidy, traversable condition.

Existing Hardstanding

Revision	Date	Drawn	Description
P1	25/07/24	JR	Planning issue.

Client & Project

James Jones P&P Ltd

Wrexham Production Building Extension

Address

JJPPL

Oak Rd,
Wrexham,
LL13 9RG

Drawing Title

Proposed Site Plan

Status / Stage	Scale @ A3	Drawn	Checked
S2	As indicated	JR	JW

Drawing Number S3220-BDN-XX-XX-DR-A-0012

Revision P1

0mm | 25.0m | 50.0m | 100.0m | 150.0m

Established 1983.

T: 01915356189 **E:** durham@bdnltd.com
W: www.bdnltd.com

North East (Head Office)
The Old School, Simpson Street,
Sunderland, SR4 6DR

North West
Room 107, Ulverston Business Centre,
Ulverston, LA12 7LQ

BuildingDesignNorthern