
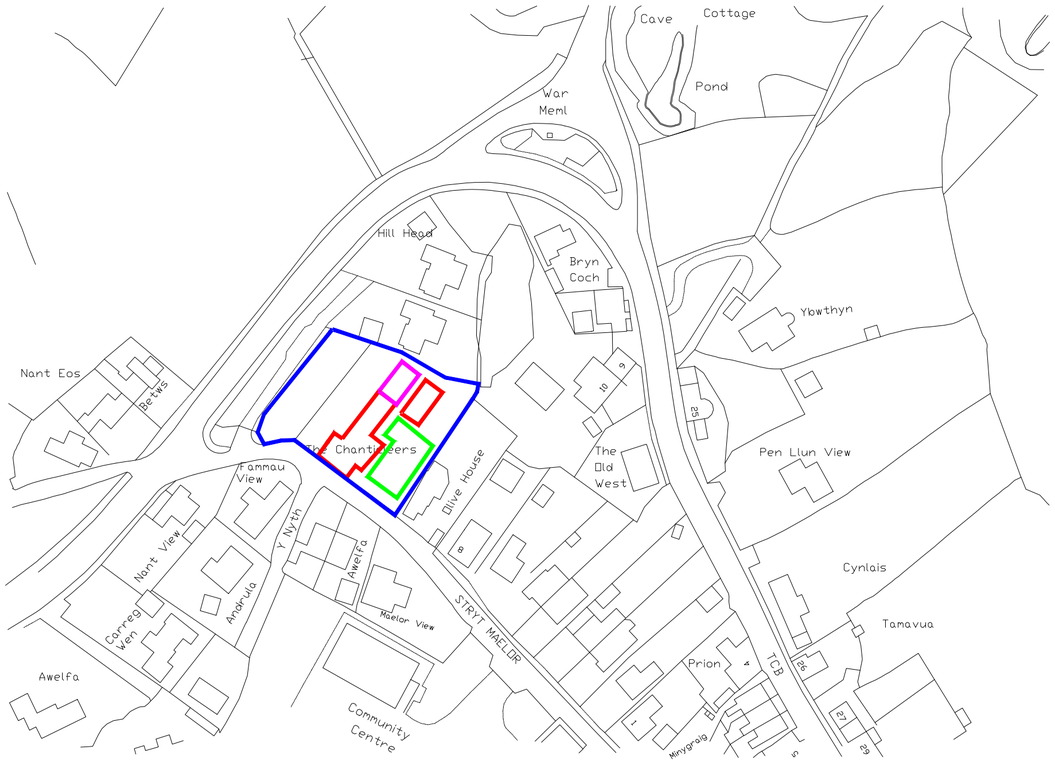
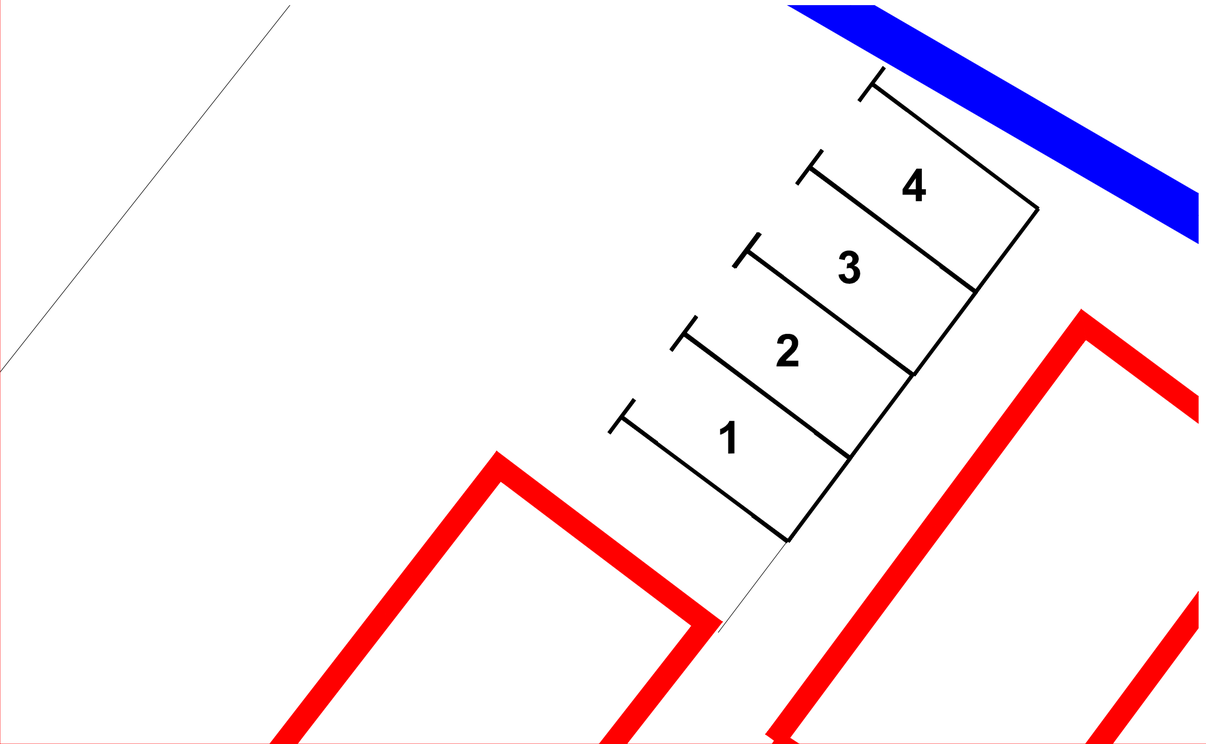



## PROPOSED SITE PLAN
## @ 1:1250

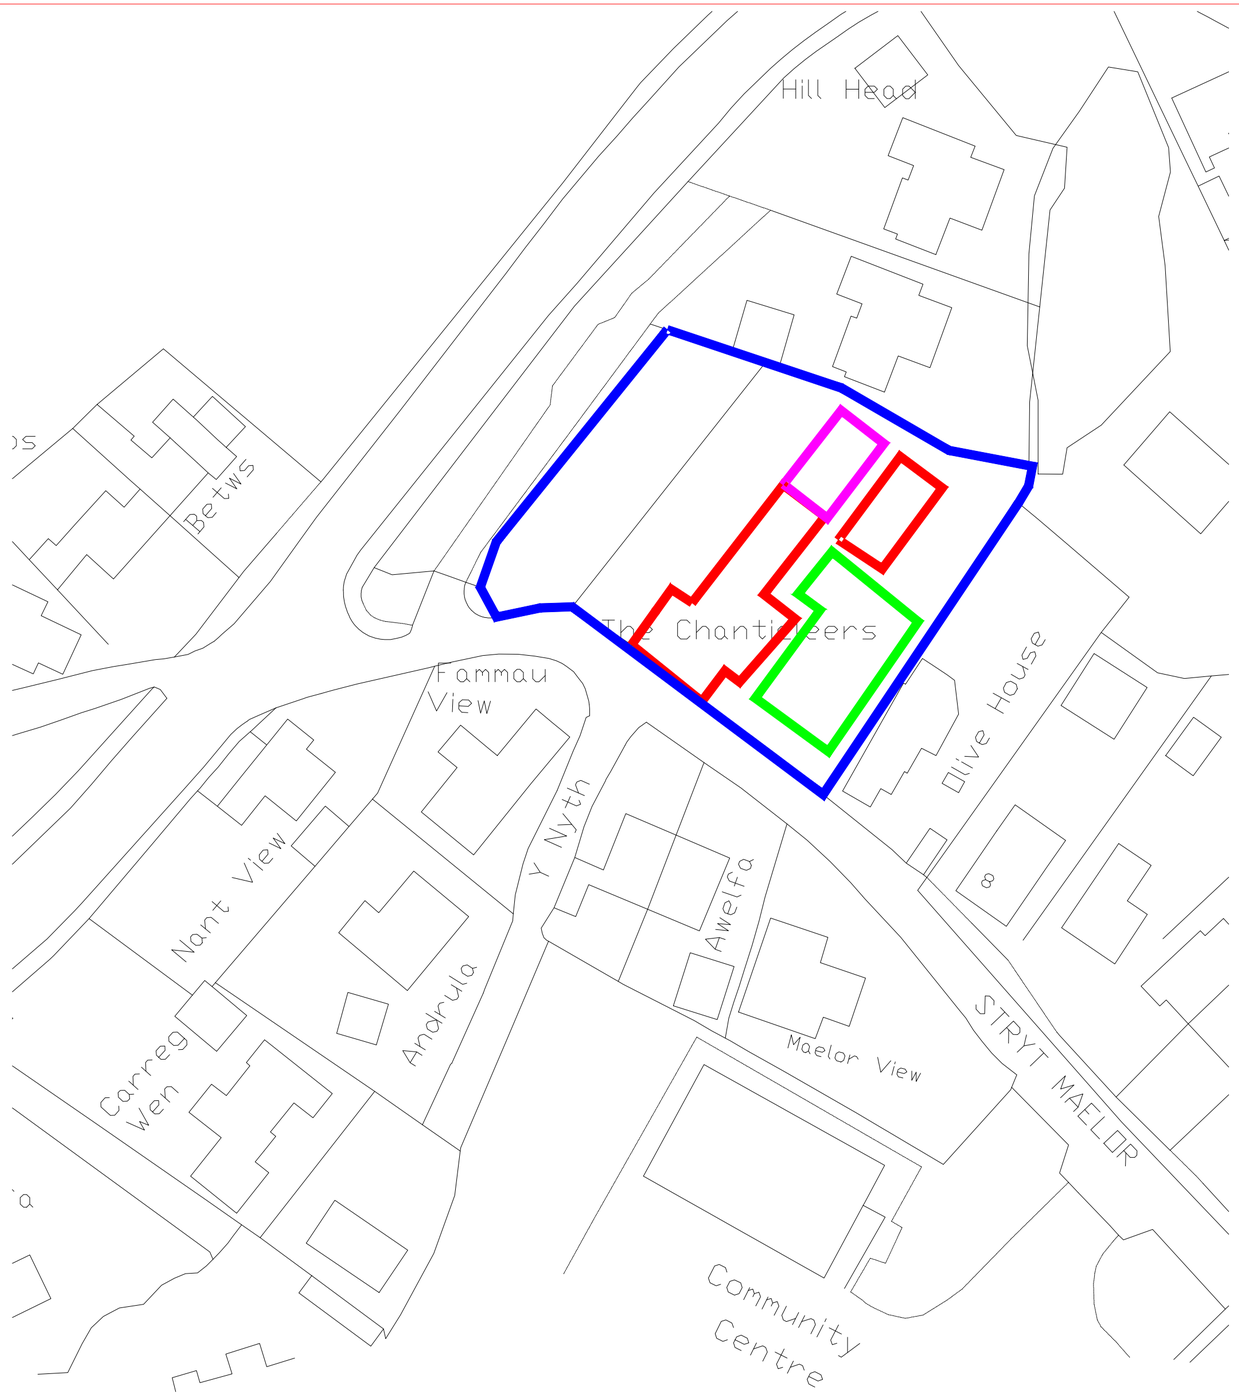


## PROPOSED SITE PLAN
## @ 1:500

**Private garden area**

**Area for car park**

REV A carpark and garden update 07/24

WREXHAM COUNTY BOROUGH COUNCIL.
JULIE M FRANCIS
PRIF SWYDDOG TAI
CHIEF HOUSING OFFICER
RUTHIN ROAD Wrexham, LL13 7TU
FFORDD RHUTHUN, WRECSAM LL13 7TU

| | | | |
|---|---|---|---|
| Project: THE CHANTICLEERS, STRYT MAELOR, WREXHAM, CLWYD, LL11 5YA | | | |
| Detail: PROPOSED SITE PLANS | | | |
| Drawn/Checked: MAF | Date: JUNE 24 | AutoCad File Ref: | |
| Scale: AS INDICATED | Project No: | Dwg No: 3 | Rev: |