

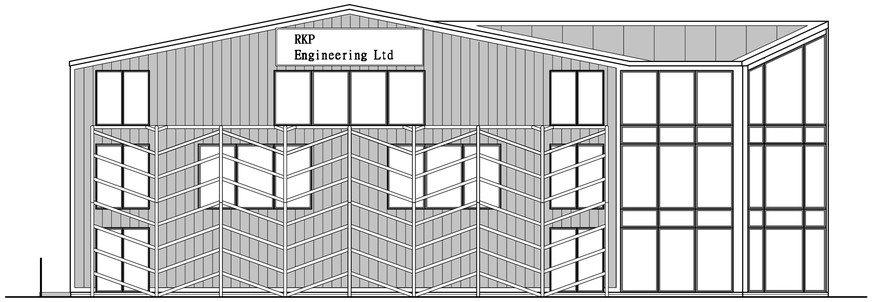


Front Elevation 1:100

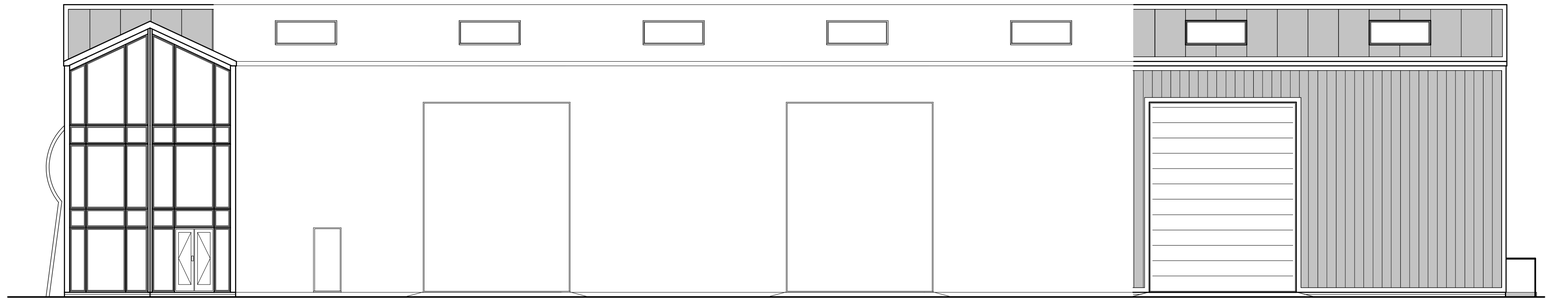

Side Elevation 1:100

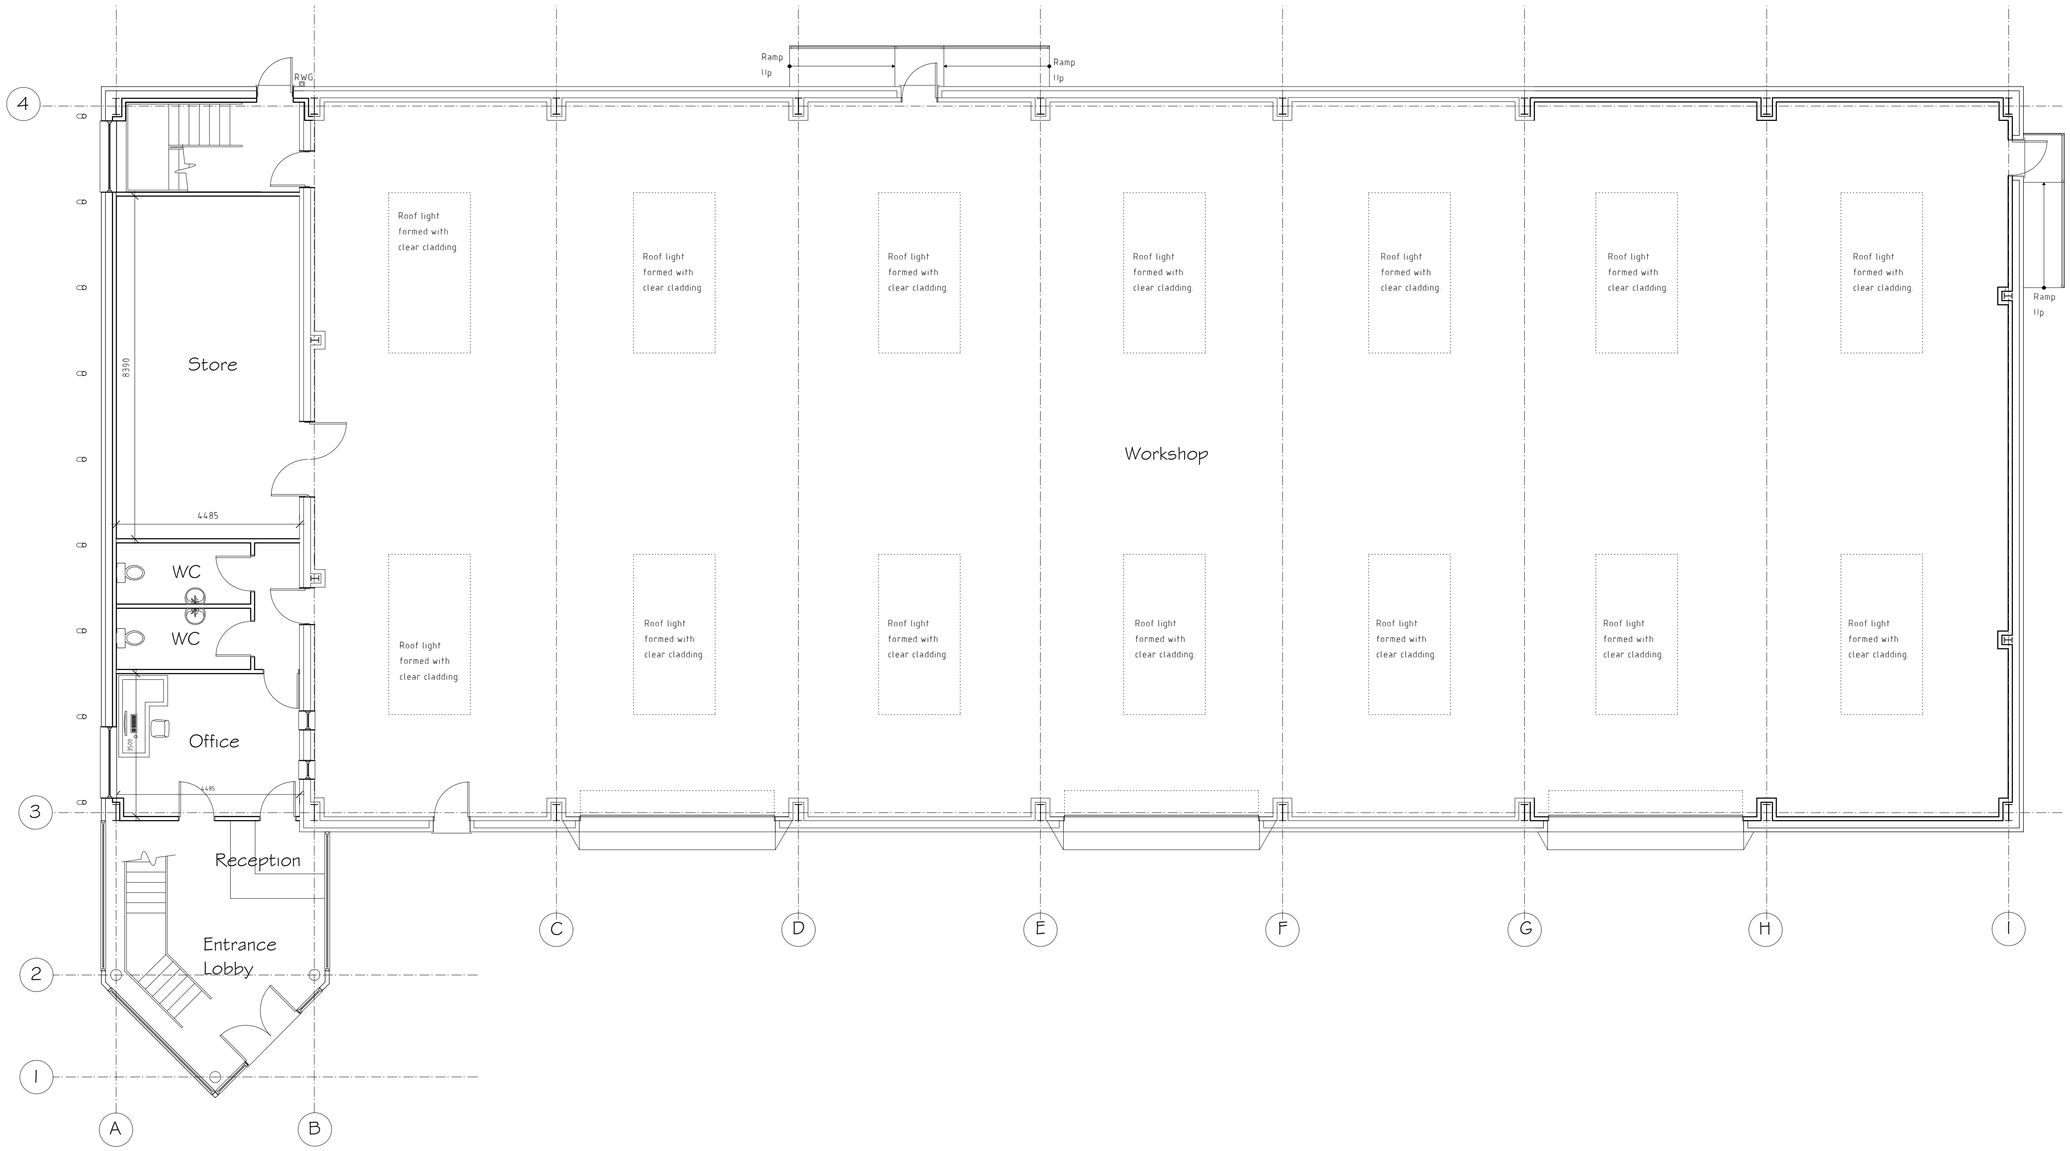

Ground Floor Plan 1:75

Rev	Date	Detail	Initial

Project:
Proposed Development at Land on Coed Aben Road, Wrexham Industrial Estate, Wrexham, LL13 9UH.

Title:	Scale: (A1)
Planning	1:75 & 1:100

Drawn By:	Date:
L. Fowles	June 2024
Drawing No:	Sheet:
P156/004	1 of 2

blueprint
architectural services
partner LABC
Office 3K4,
Redwither Business Tower,
Wrexham. LL13 9XT
Tel: 01978 356500
www.blueprintarchitectural.com
© copyright all rights reserved