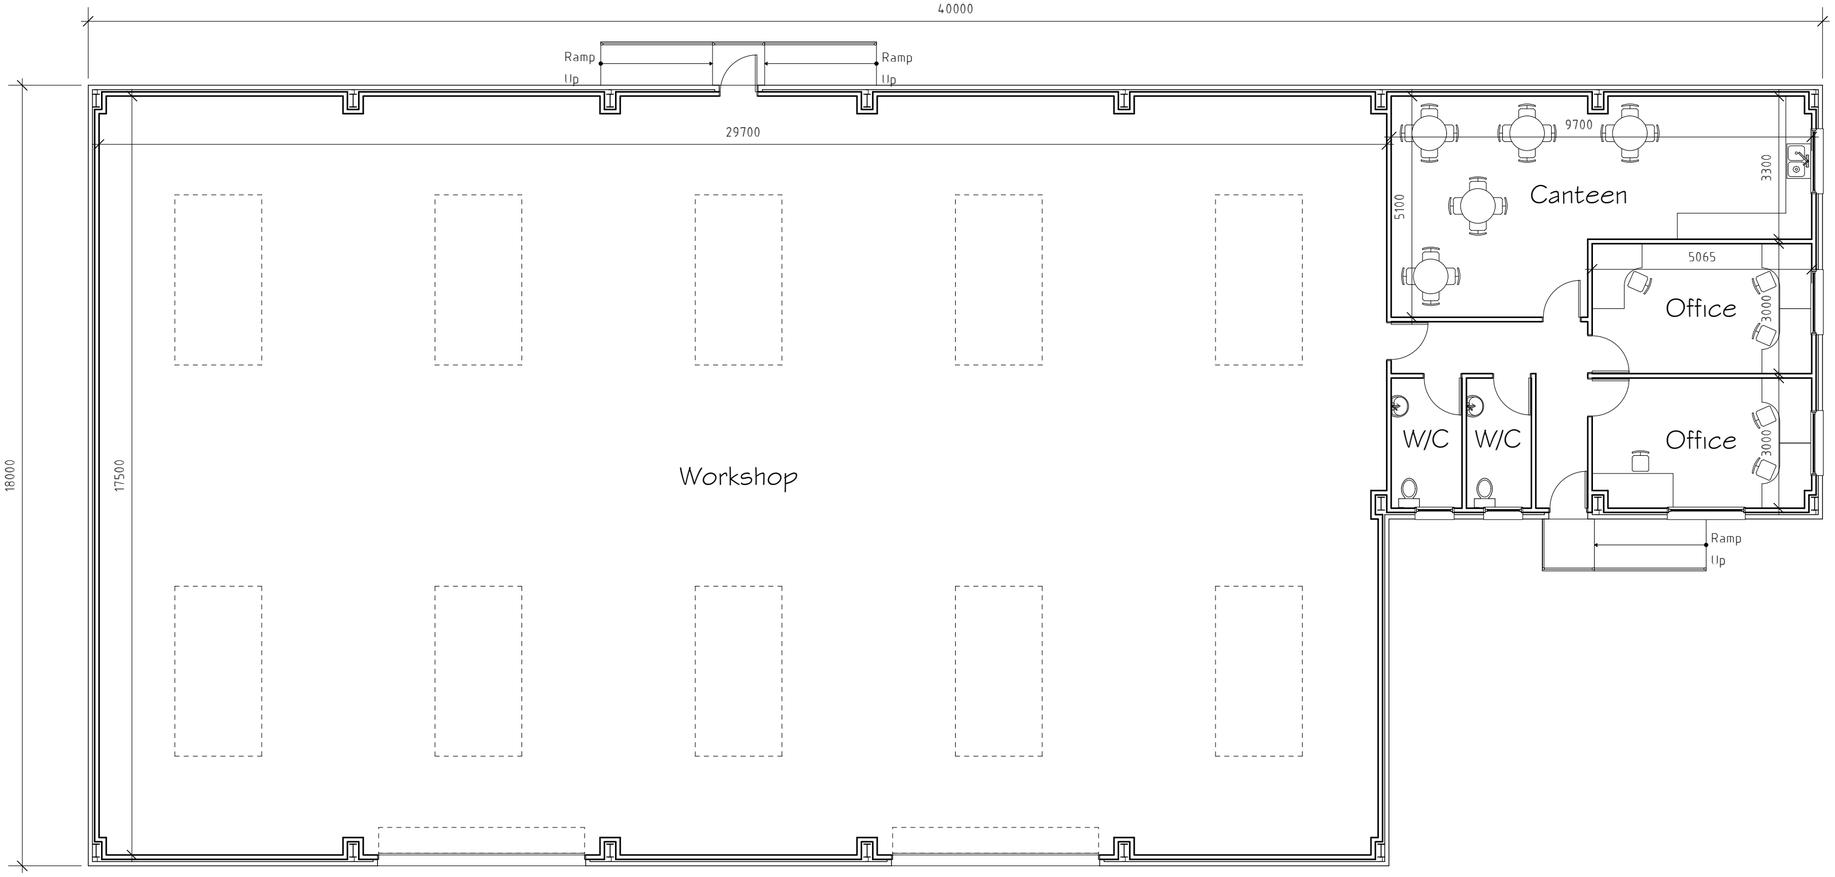


Ground Floor Plan

Rev	Date	Detail	Initial

Project:
Proposed Development at Land on Coed Aben Road, Wrexham Industrial Estate, Wrexham, LL13 9UH.

Title: Existing: Floor Plan

Scale: (A2) 1:100

Drawn By: S M Eltham

Date: Oct 2012

Drawing No: P062/002

Sheet: 1 of 2

blueprint
architectural services

partner LABC

Redwither Business Centre,
Redwither Business Park,
Wrexham. LL13 9XR
Tel: 01978 356500
www.blueprintarchitectural.com