



SITE LOCATION
(Scale 1:50000)

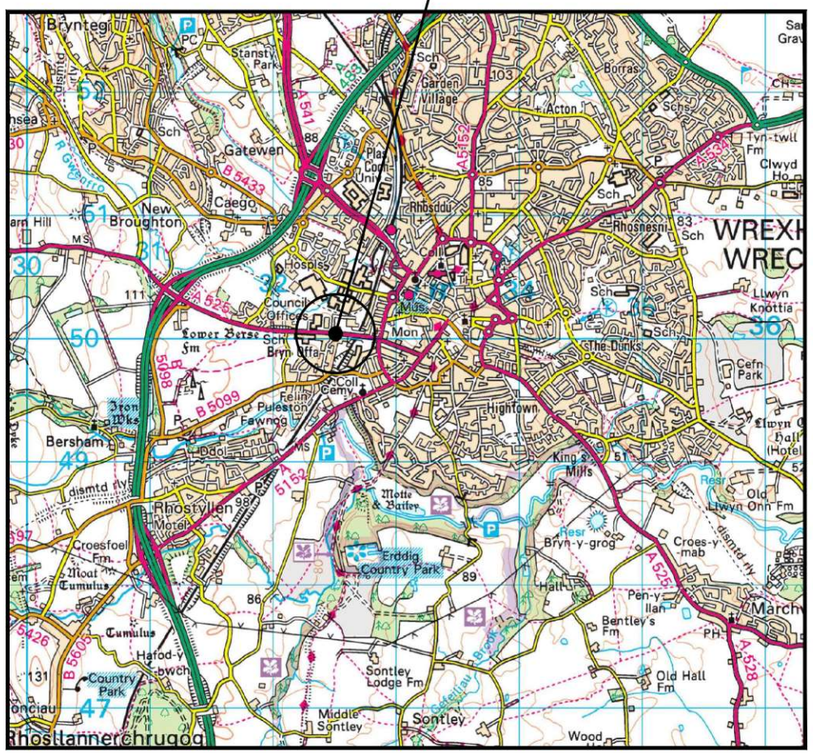

SITE PHOTOGRAPH

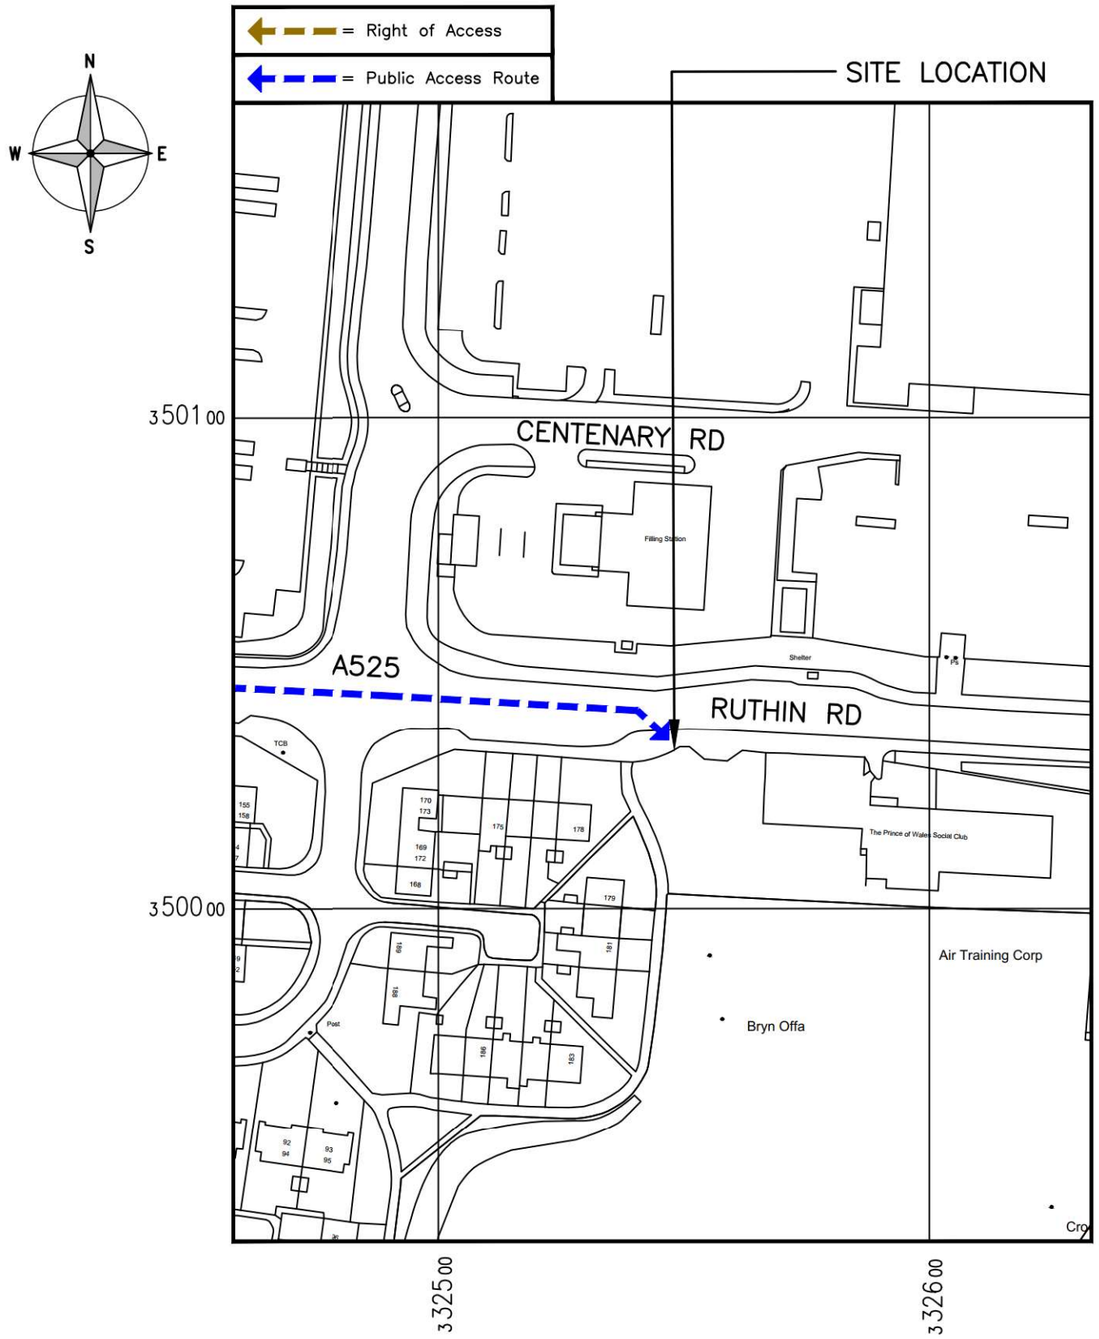

DETAILED SITE LOCATION
(Scale 1:1250)

ALL DIMENSIONS ARE IN mm UNLESS NOTED OTHERWISE

N.G.R	E: 332543	N: 350034	

NOTES:
DIRECTIONS TO SITE:
HEADING NORTH WALES ON M56, TAKE THE EXIT ONTO M53 AND CONTINUE ONTO N WALES EXPY/A55 5.1mi, AT JUNCTION 38, USE THE LEFT LANE TO TAKE THE A843 EXIT TO WREXHAM/CHESTER 0.2mi, AT POST HOUSE ROUNDABOUT/WREXHAM RD INTERCHANGE, TAKE THE 1st EXIT ONTO A483 9.4mi. AT JUNCTION 4, TAKE THE A5S5 EXIT TO RUTHIN/RHUTHUN 0.2mi, TURN LEFT ONTO 525 AND CONTINUE FOR 0.8mi. YOUR SITE IS OPPOSITE MORRISONS BEFORE THE NEW COCHIN INN.

REV	MODIFICATION	BY	CH	DATE
A	CONSTRUCTION ISSUE	EP	AD	18.07.24

Clarke Telecom
Unit E, Madison Place, Northampton Road,
Manchester, M40 5AG
Tel: 0161 785 4500
Fax: 0161 785 4501
Web: www.clarke-telecom.com

cornerstone

Cell Name	Opt.
RUTHIN ROAD AT GIBSON STREET	A

Cell ID No

CSID	–	VF	–	VMO2
20804421		13307_0		50806
Project No.	–	TM Cell ID	–	N/A
P–107546		–		–

Site Address / Contact Details

RUTHIN ROAD
OPPOSITE MORRISONS
RUTHIN ROAD
WREXHAM
LL13 7TU


Drawing Title: SITE LOCATION MAPS

Purpose of issue: CONSTRUCTION — Dwg Rev: A

Drawing Number: 100

Surveyed By:	Original Sheet Size:	Pack Issue:
CLARKE	A3	A

Drawn:	Date:	Checked:	Date:
EP	18.07.24	AD	18.07.24

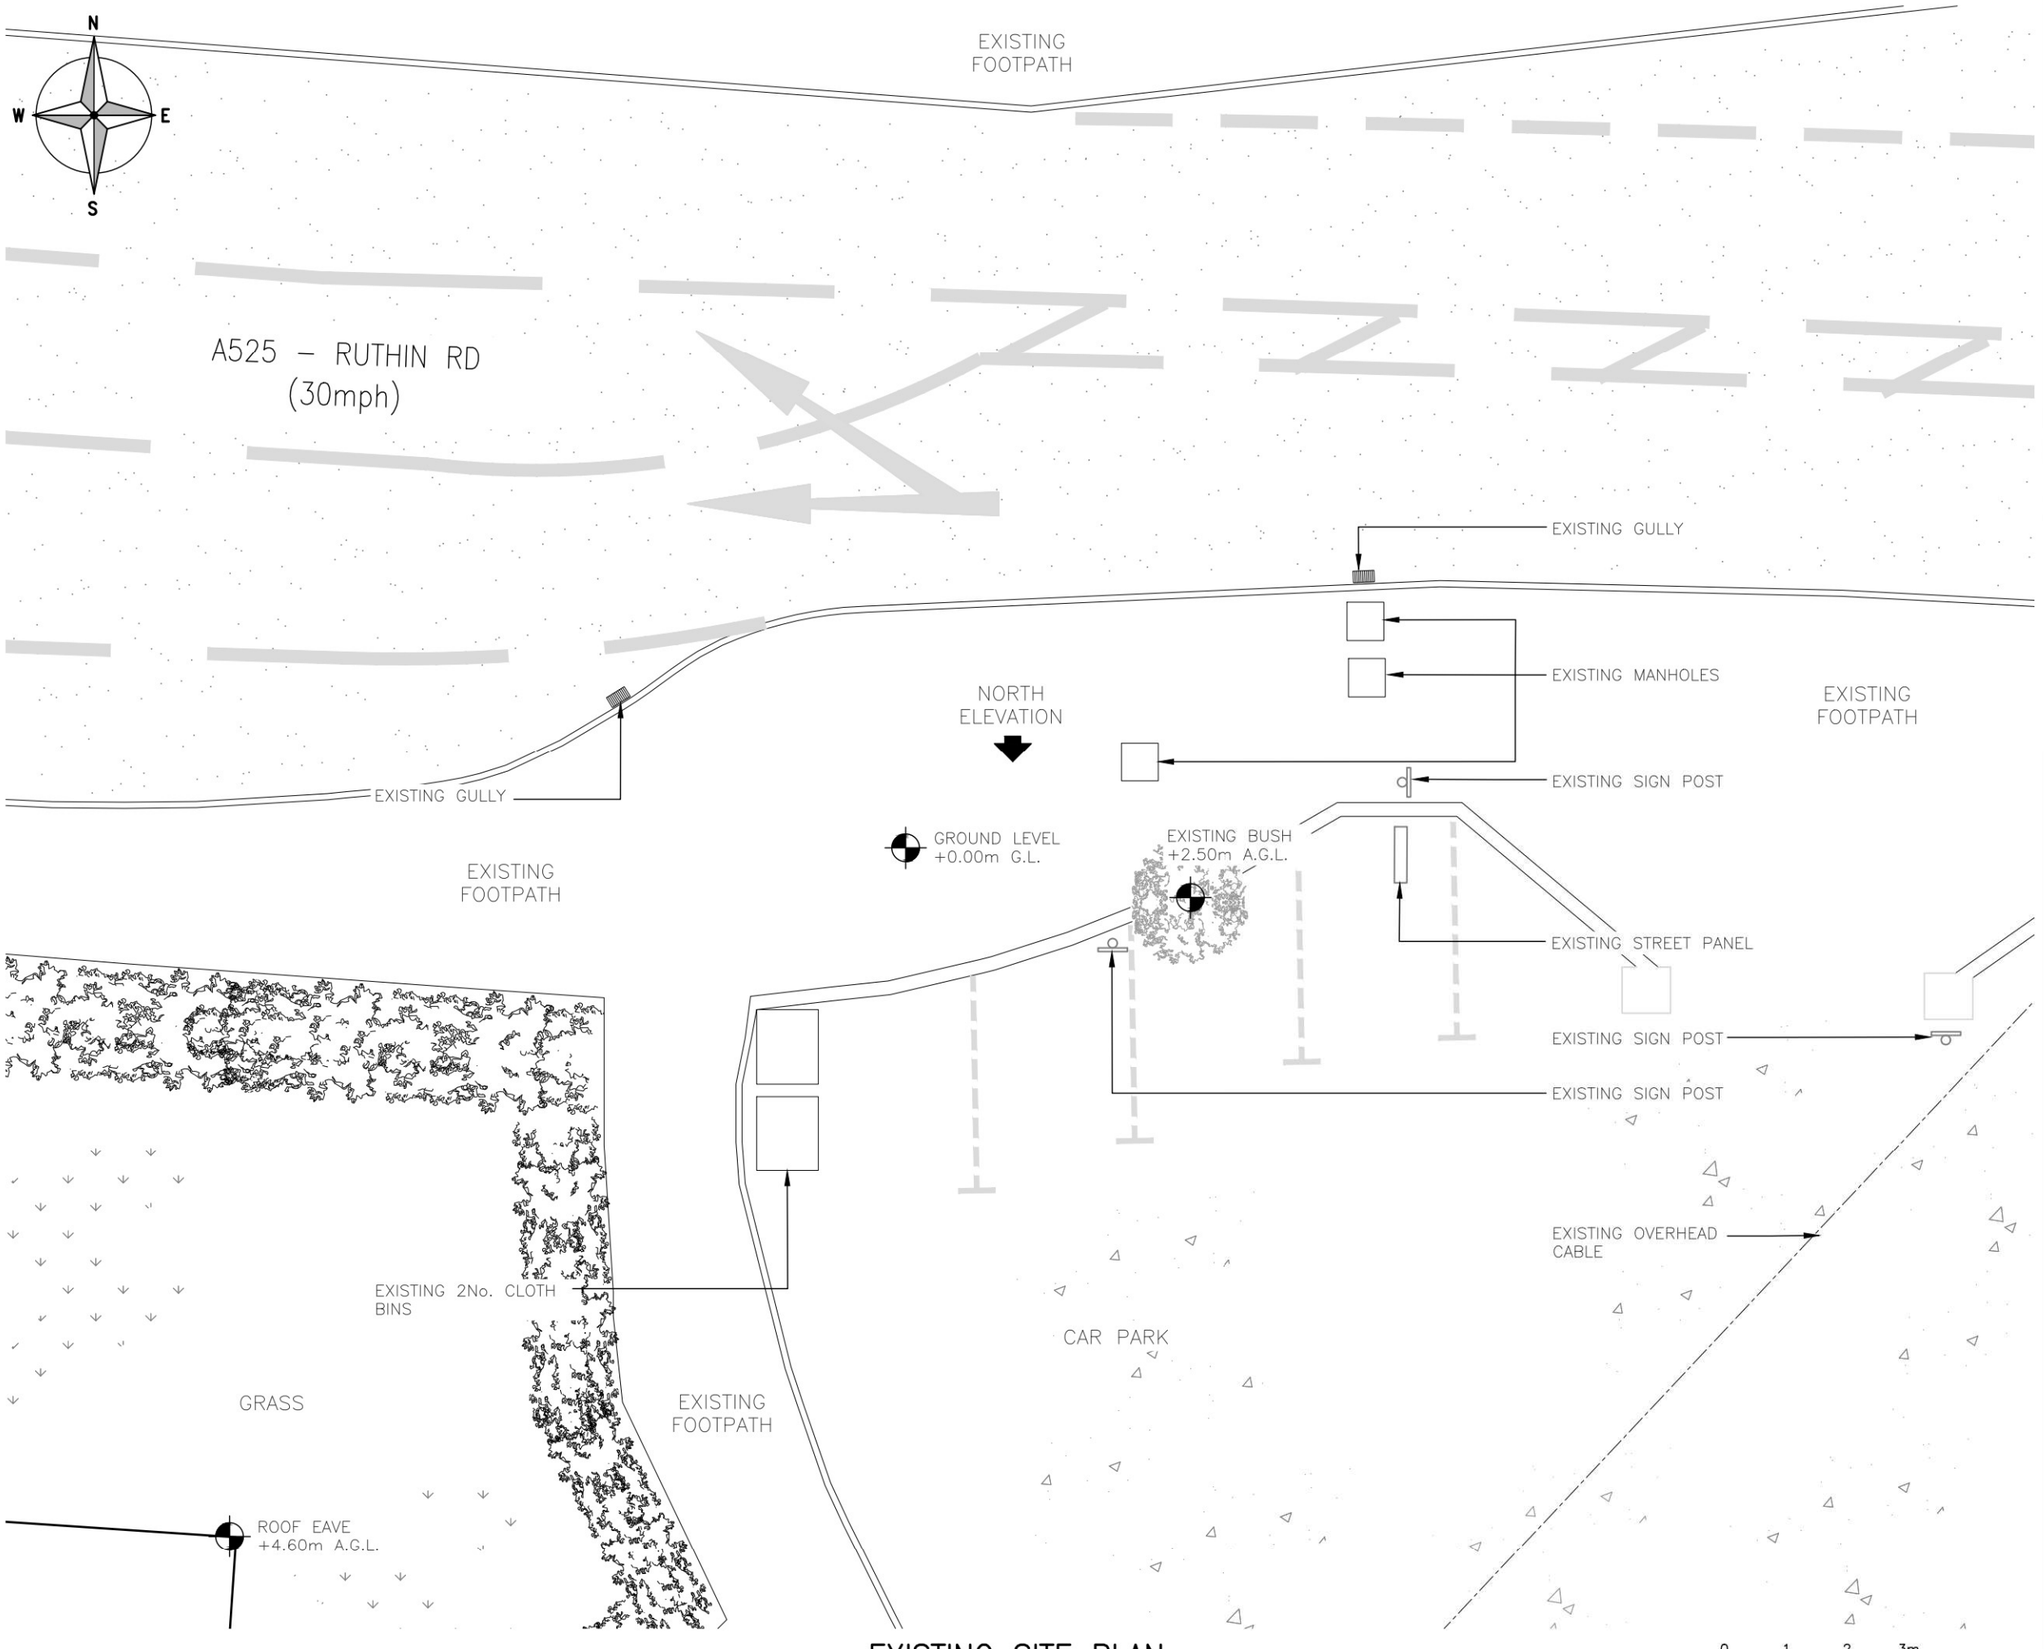

EXISTING SITE PLAN
(1:100)

ALL DIMENSIONS ARE IN mm UNLESS NOTED OTHERWISE

N.G.R E: 332543 N: 350034

NOTES:

REV		BY	CH	DATE
A	CONSTRUCTION ISSUE	EP	AD	18.07.24

Clarke Telecom
Unit E, Madison Place, Northampton Road,
Manchester, M40 5AG
Tel: 0161 785 4500
Fax: 0161 785 4501
Web: www.clarke-telecom.com

cornerstone

Cell Name	Opt.
RUTHIN ROAD AT GIBSON STREET	A

Cell ID No

CSID	– VF	– VMO2
20804421	13307_0	50806
Project No.	– TM Cell ID	– N/A
P–107546	–	–

Site Address / Contact Details

RUTHIN ROAD
OPPOSITE MORRISONS
RUTHIN ROAD
WREXHAM
LL13 7TU


Drawing Title: EXISTING SITE PLAN

Purpose of issue: CONSTRUCTION — Dwg Rev: A

Drawing Number: 200

Surveyed By:	Original Sheet Size:	Pack Issue:
CLARKE	A3	A

Drawn:	Date:	Checked:	Date:
EP	18.07.24	AD	18.07.24

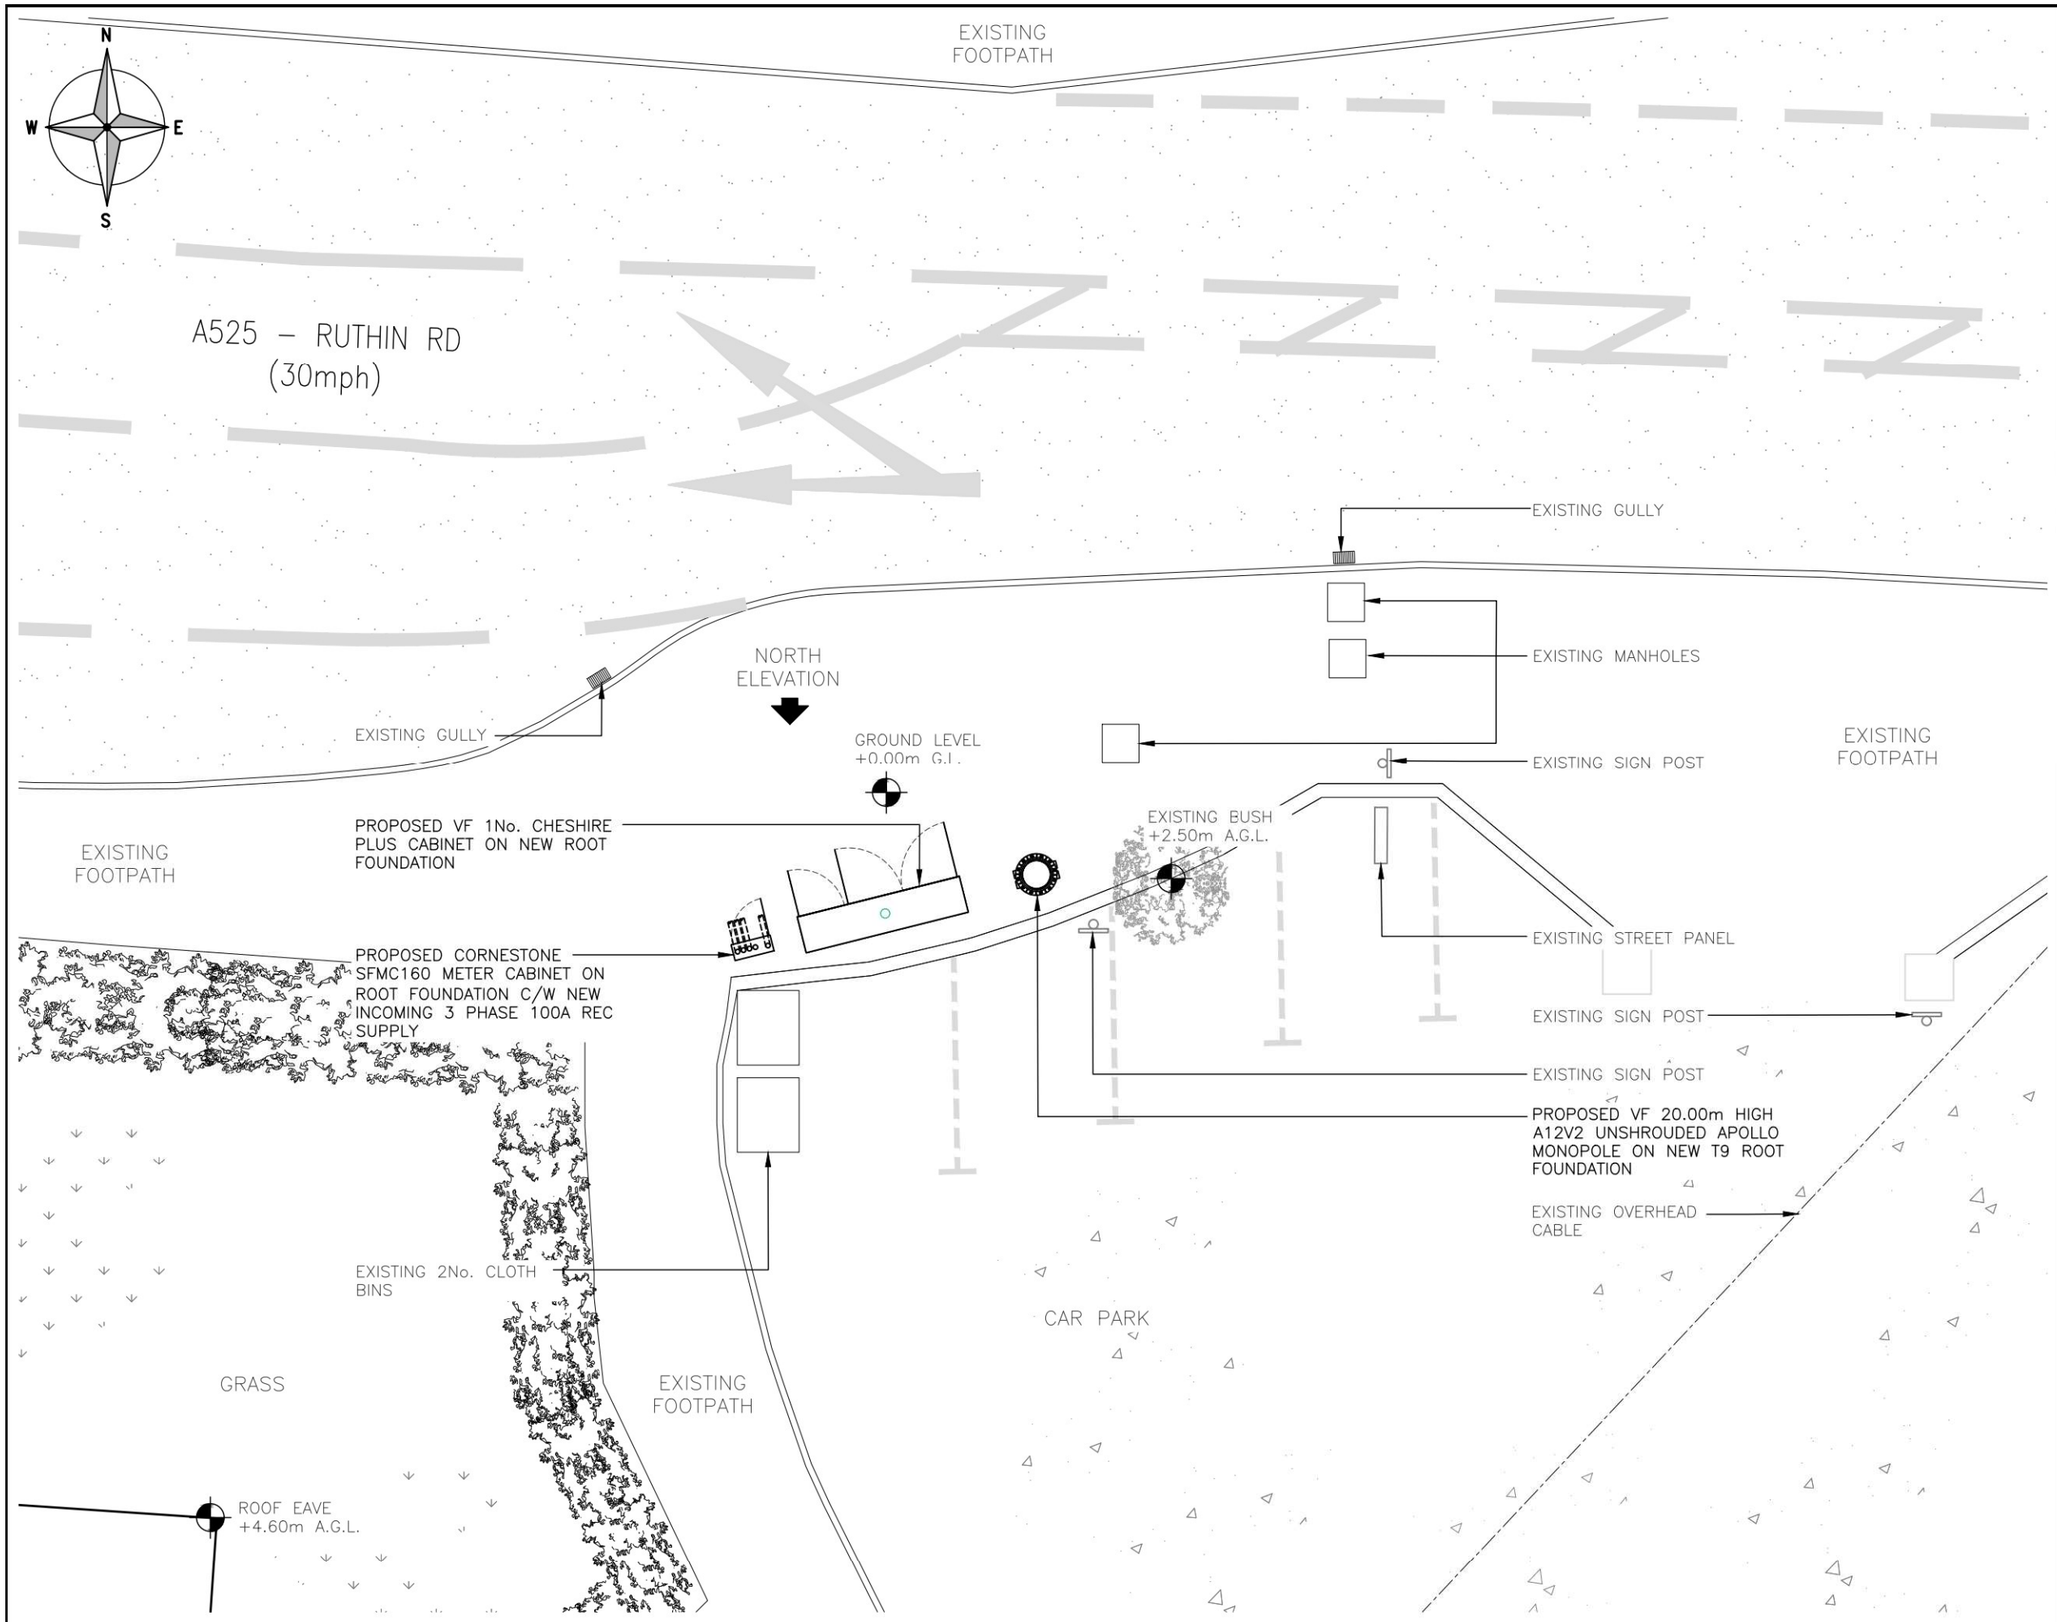

PROPOSED SITE PLAN
(1:100)

0 1 2 3m
SCALE 1:100

ALL DIMENSIONS ARE IN mm UNLESS NOTED OTHERWISE

N.G.R E: 332543 N: 350034

NOTES:

REV				
A	CONSTRUCTION ISSUE	EP	AD	18.07.24
REV	MODIFICATION	BY	CH	DATE

Clarke Telecom
Unit E, Madison Place, Northampton Road,
Manchester, M40 5AG
Tel: 0161 785 4500
Fax: 0161 785 4501
Web: www.clarke-telecom.com

cornerstone

Cell Name	Opt.
RUTHIN ROAD AT GIBSON STREET	A

Cell ID No

CSID	–	VF	–	VMO2
20804421		13307_0		50806
Project No.	–	TM Cell ID	–	N/A
P–107546		–		–

Site Address / Contact Details

RUTHIN ROAD
OPPOSITE MORRISONS
RUTHIN ROAD
WREXHAM
LL13 7TU


Drawing Title: PROPOSED SITE PLAN

Purpose of issue: CONSTRUCTION — Dwg Rev: A

Drawing Number: 201

Surveyed By:	Original Sheet Size:	Pack Issue:
CLARKE	A3	

Drawn:	Date:	Checked:	Date:	
EP	18.07.24	AD	18.07.24	A

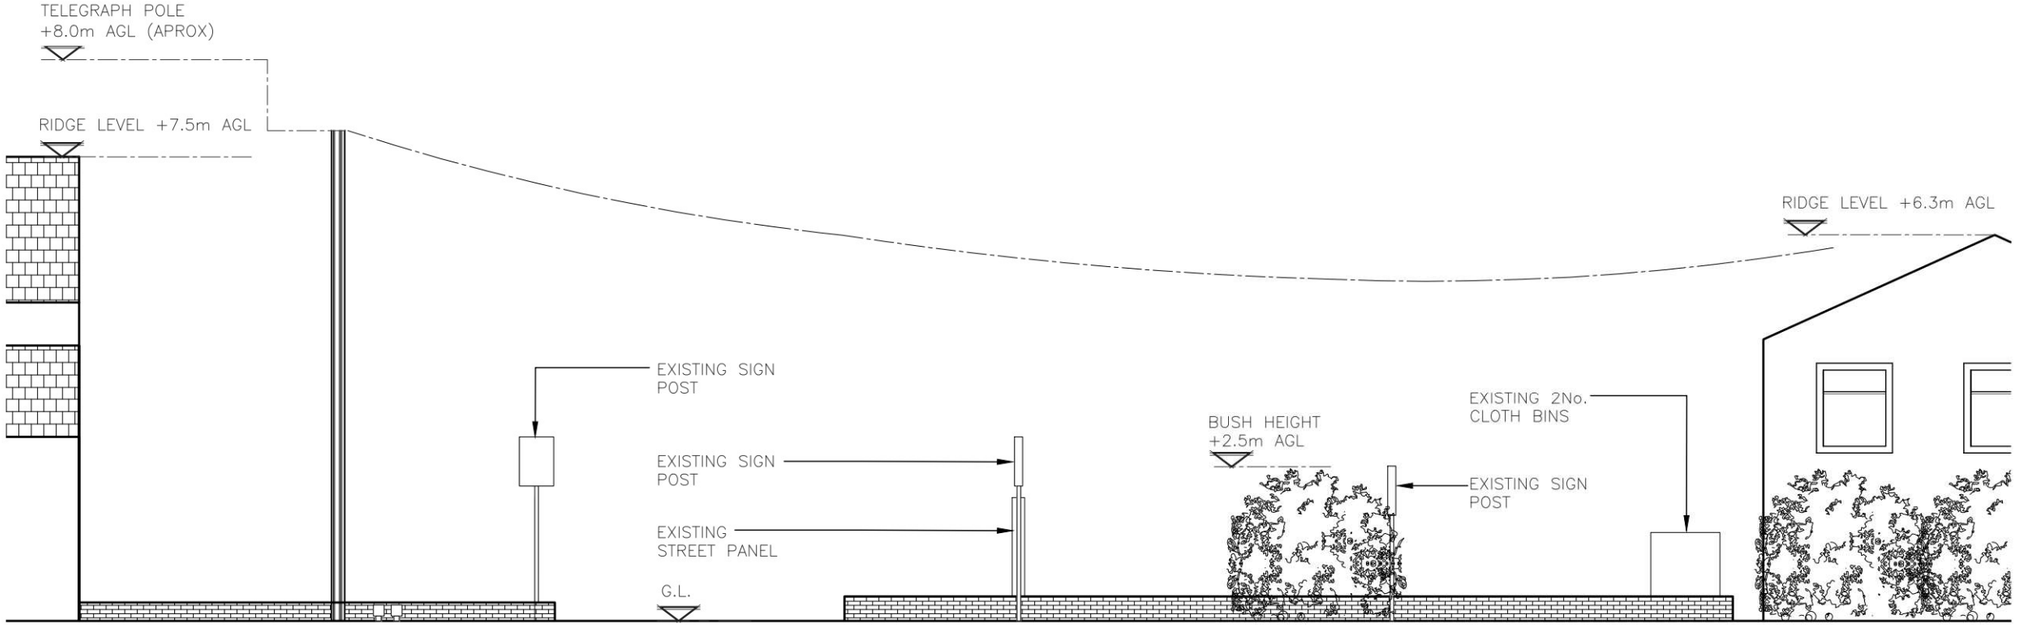

EXISTING NORTH ELEVATION
(1:100)

0 1 2 3m
SCALE 1:100

ALL DIMENSIONS ARE IN mm UNLESS NOTED OTHERWISE

N.G.R E: 332543 N: 350034

REV	MODIFICATION	BY	CH	DATE
A	CONSTRUCTION ISSUE	EP	AD	18.07.24

Clarke Telecom
Unit E, Madison Place, Northampton Road,
Manchester, M40 5AG
Tel: 0161 785 4500
Fax: 0161 785 4501
Web: www.clarke-telecom.com

cornerstone

Cell Name	Opt.
RUTHIN ROAD AT GIBSON STREET	A

Cell ID No

CSID	– VF	– VMO2
20804421	13307_0	50806
Project No.	– TM Cell ID	– N/A
P–107546	–	–

Site Address / Contact Details

RUTHIN ROAD
OPPOSITE MORRISONS
RUTHIN ROAD
WREXHAM
LL13 7TU


Drawing Title: EXISTING ELEVATION

Purpose of issue: CONSTRUCTION — Dwg Rev: A

Drawing Number: 300

Surveyed By:	Original Sheet Size:	Pack Issue:
CLARKE	A3	A

Drawn:	Date:	Checked:	Date:
EP	18.07.24	AD	18.07.24

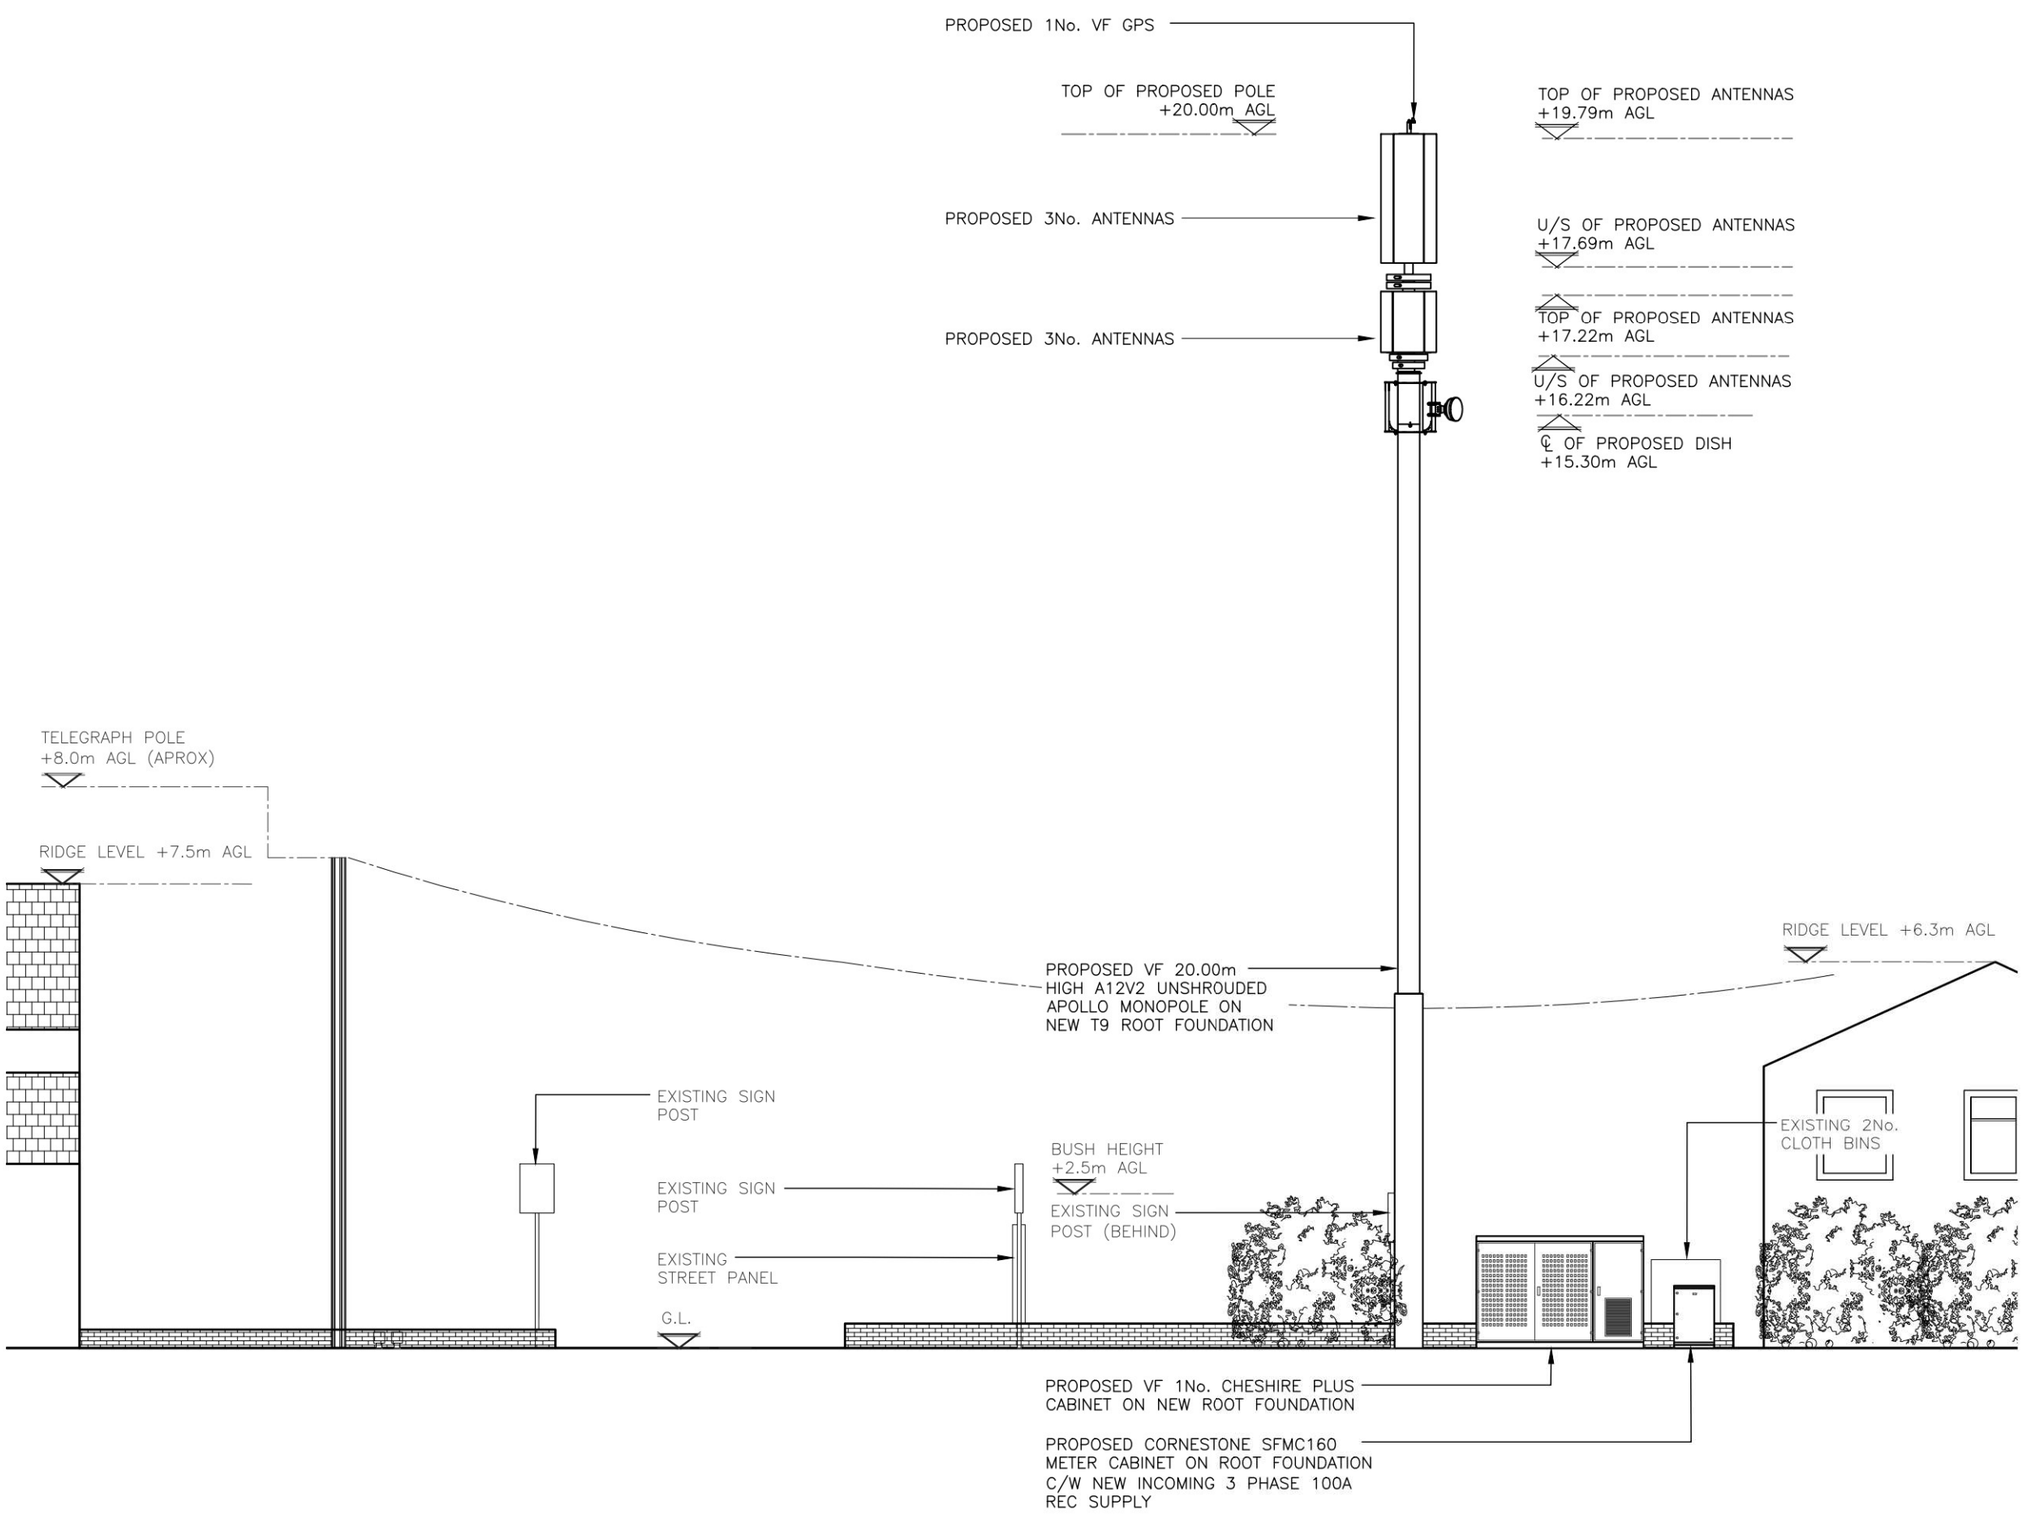

PROPOSED NORTH ELEVATION

(1:100)

0 1 2 3m
SCALE 1:100

ALL DIMENSIONS ARE IN mm UNLESS NOTED OTHERWISE

N.G.R E: 332543 N: 350034

NOTES:

REV	MODIFICATION	BY	CH	DATE
A	CONSTRUCTION ISSUE	EP	AD	18.07.24

Clarke Telecom
Unit E, Madison Place, Northampton Road,
Manchester, M40 5AG
Tel: 0161 785 4500
Fax: 0161 785 4501
Web: www.clarke-telecom.com

cornerstone

Cell Name	Opt.
RUTHIN ROAD AT GIBSON STREET	A

Cell ID No

CSID	– VF	– VMO2
20804421	13307_0	50806
Project No.	– TM Cell ID	– N/A
P–107546	–	–

Site Address / Contact Details

RUTHIN ROAD
OPPOSITE MORRISONS
RUTHIN ROAD
WREXHAM
LL13 7TU

Drawing Title: PROPOSED ELEVATION

Purpose of issue: CONSTRUCTION — Dwg Rev: A

Drawing Number: 301

Surveyed By:	Original Sheet Size:	Pack Issue:
CLARKE	A3	A

Drawn:	Date:	Checked:	Date:
EP	18.07.24	AD	18.07.24