


PROPOSED ALTERATIONS AND EXTENSION TO 10 SCHOOL ST, RHOS, LL14 1AY FOR MR STEPHEN BERRY

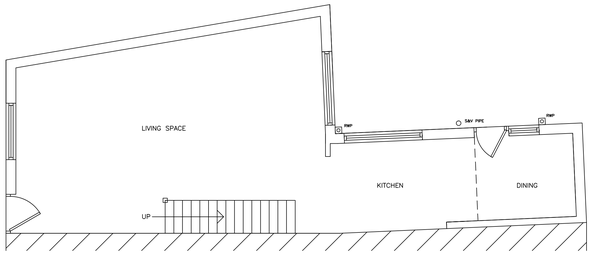


EXISTING GROUND FLOOR PLAN

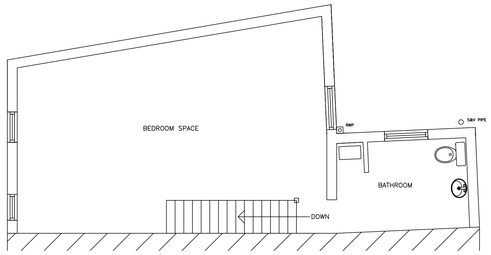


EXISTING FIRST FLOOR PLAN

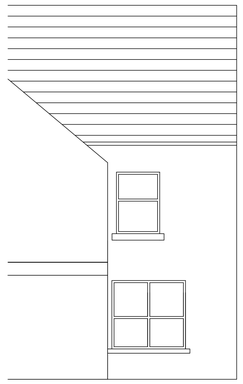


EXISTING REAR ELEVATION

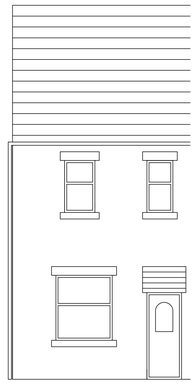


EXISTING FRONT ELEVATION

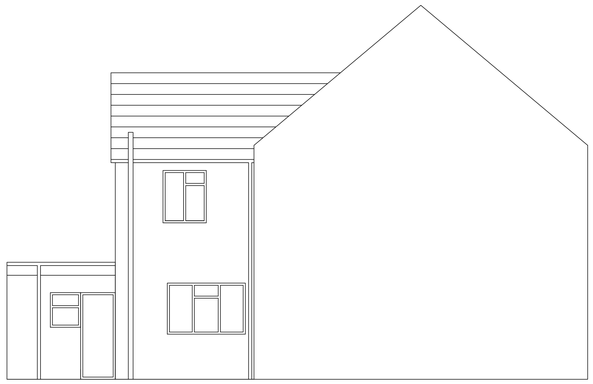


EXISTING SIDE ELEVATION

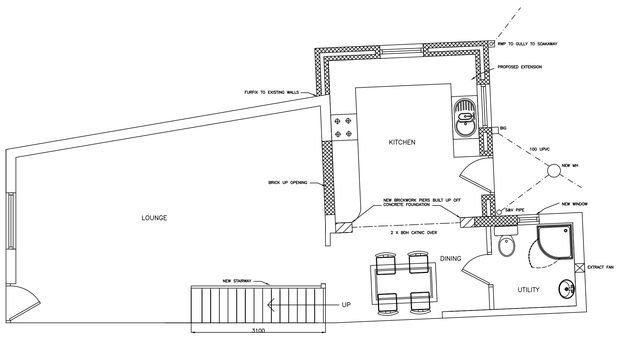


PROPOSED GROUND FLOOR PLAN

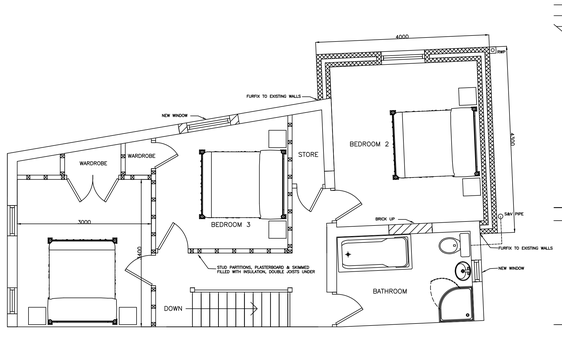


PROPOSED FIRST FLOOR PLAN

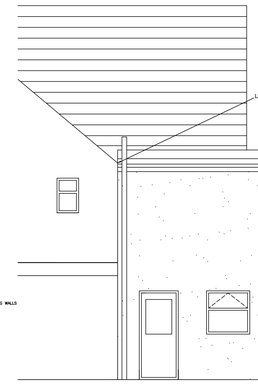


PROPOSED REAR ELEVATION

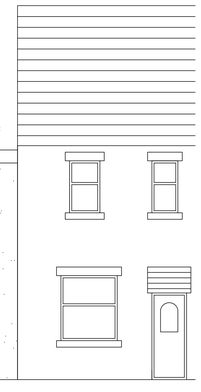

PROPOSED FRONT ELEVATION

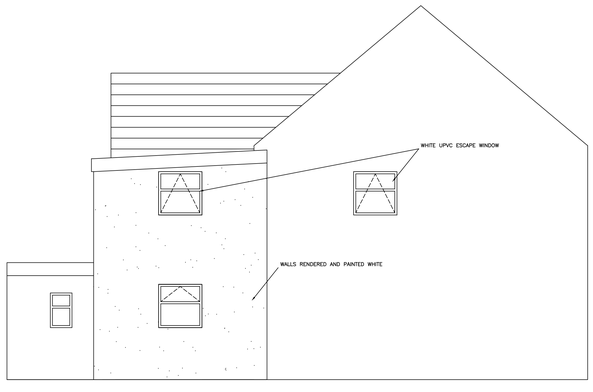

PROPOSED SIDE ELEVATION

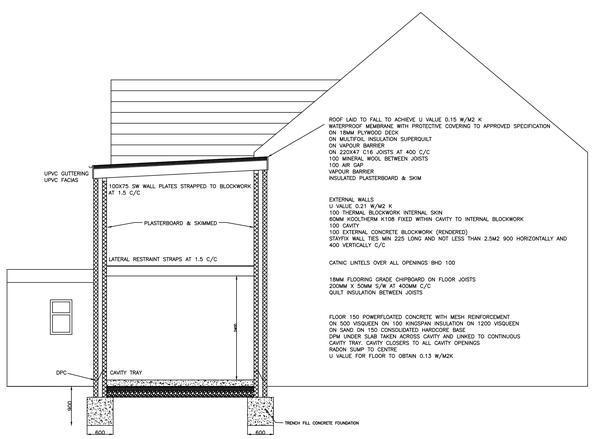

PROPOSED SECTIONAL ELEVATION

Building Design Solutions
Mbl: 07771718692
Email: bds.roberts@btinternet.com

Project Name: Mr Stephen Berry
Project Number: BDS001014

DATE: 23.07.2024 | SIGN: G Roberts

SCALE: 1:50 @ A0 | DRAWING NUMBER

NOTE: Plan and Elevation as Proposed

01