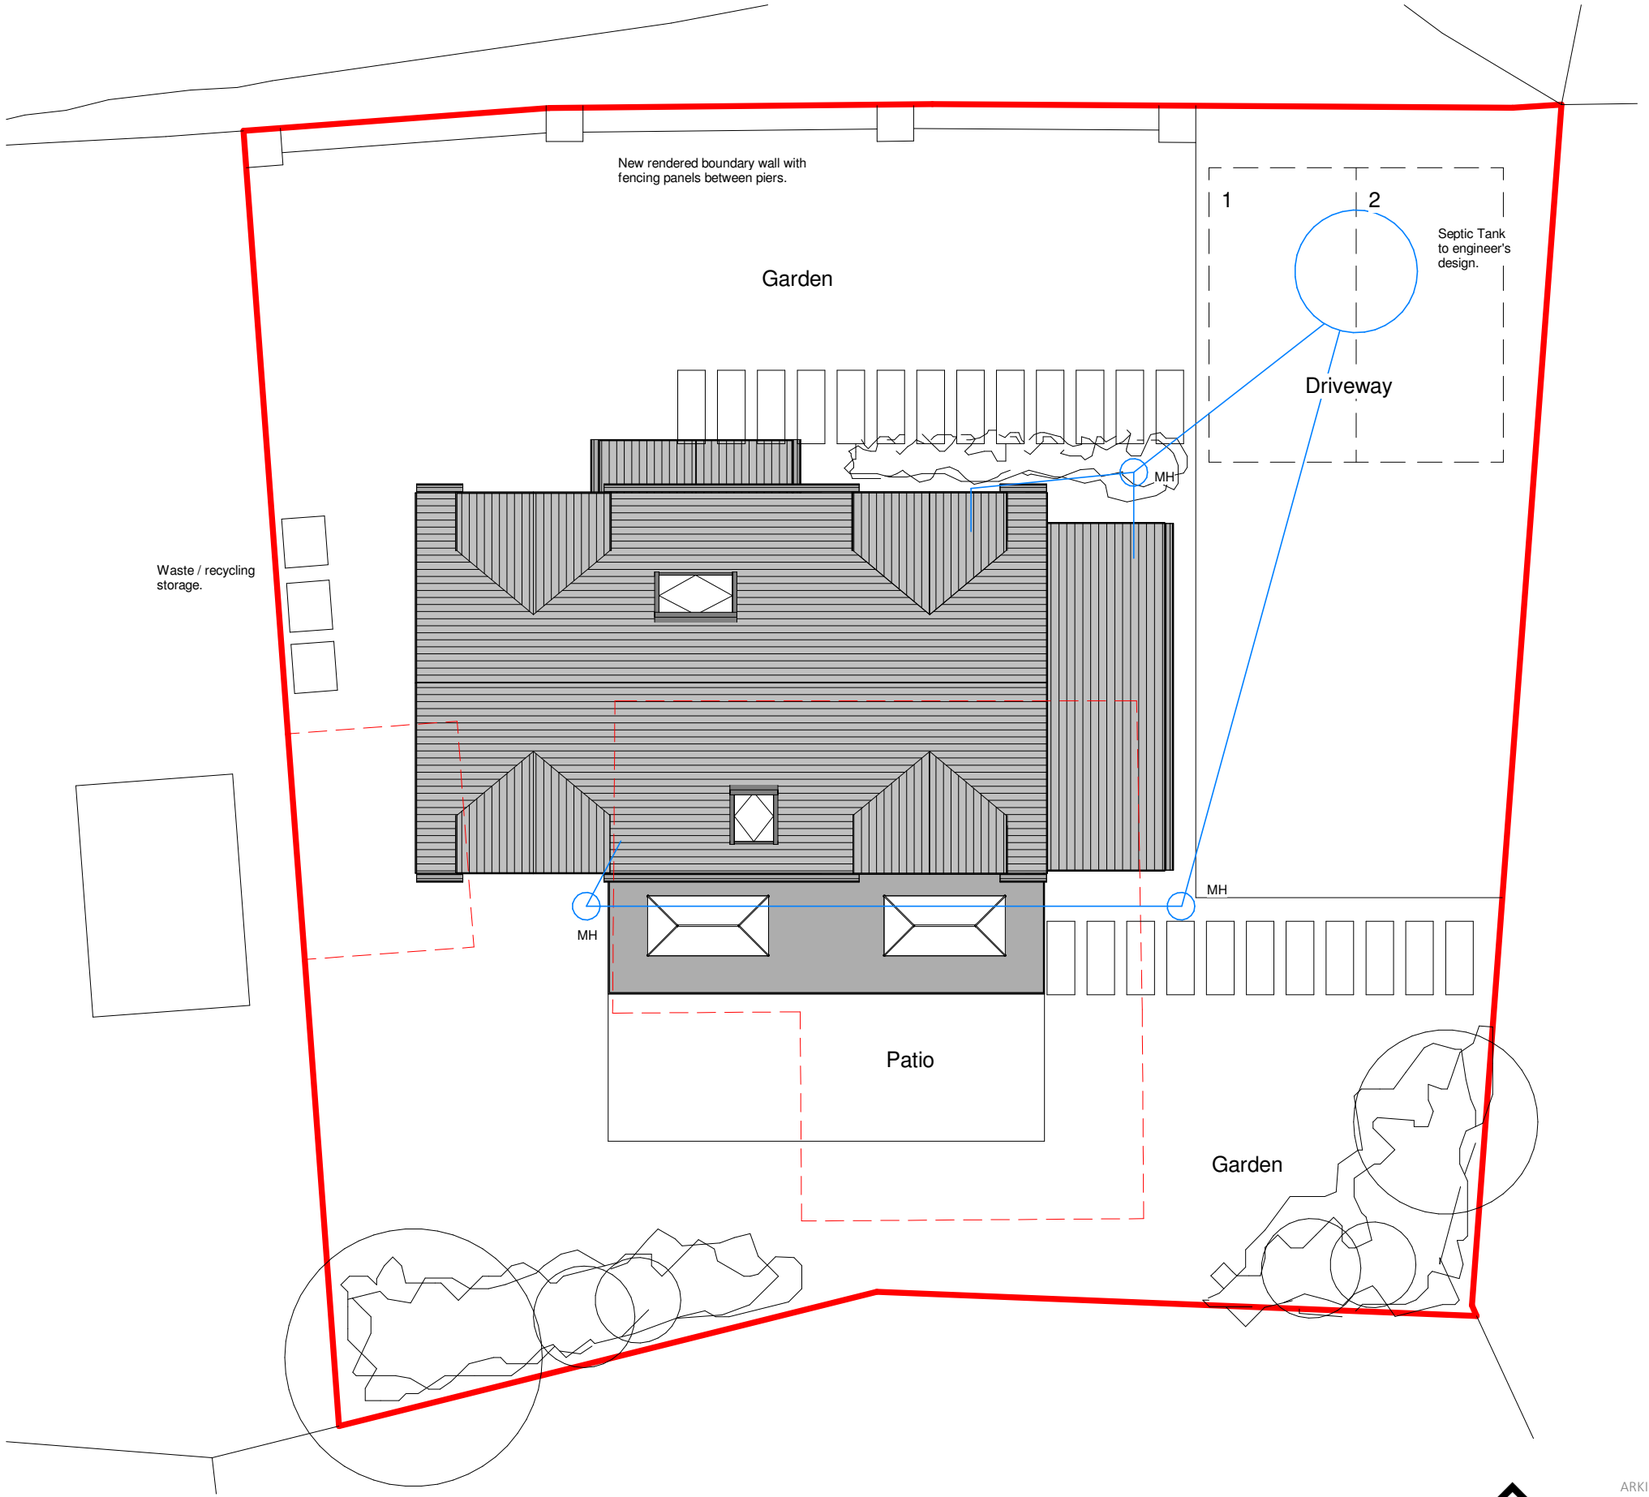


CROWN COPYRIGHT AND DATABASE RIGHTS 2021 OS LICENSE NO. 100019980

Proposed Site Plan

1 : 100

ARKIFY LTD.
36 Plas Tirion, Nant Parc,
Johnstown, Wrexham LL14 1UR
07543968690
geraint@arkify.co.uk
www.arkify.co.uk

Project:	Silverdale, Tainant LL14 1UG			
Title:	Proposed Site Plan			
Scale @ A3:	1 : 100	Author: GE	Date:	20.08.21
Project Ref:	21-54	Drawing No: A101	Rev.	B