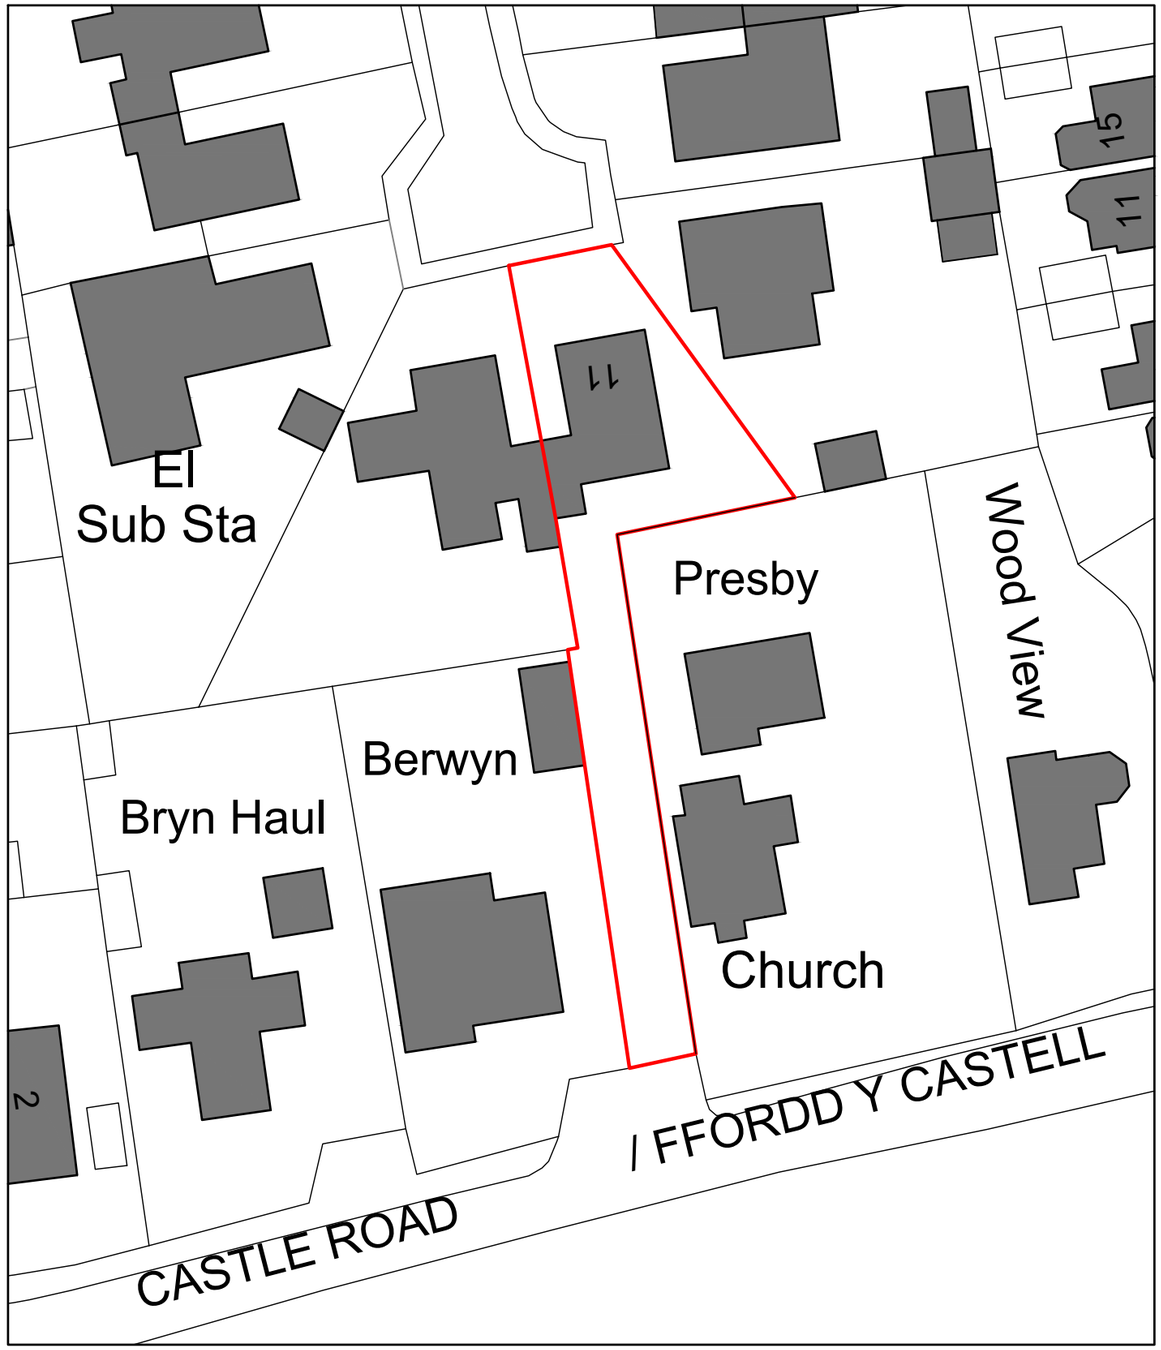


LEGEND

Site Boundary

01 -- LOCATION PLAN
1:500

Rev	Description	By	Date
B	RE-ISSUE FOR PLANNING	AP	22.07.24
A	ISSUE FOR PLANNING	AP	17.05.24

Notes

Do not scale from drawings.
Errors to be reported immediately to the architect.
To be read in conjunction with all relevant Architects', Services and Structural Engineers' drawings.
All existing site, tree and building information has been compiled from different sources.
All dimensions to be checked on site.

© Copyright - Adam Pierpoint

POINT PLANNING AND DESIGN
Lower Craignant farm, Selattyn, Oswestry, Shropshire, SY10 7NP
E adampierpoint@hotmail.co.uk
www.pointplanning.co.uk

NORTH

Project
Annexe
11 Castle Cres, Chirk
Wrexham, LL14 5LY


Project No. 2402

Revision A

Date	17.05.2024	Sign off	Designed	AP	Scale/Format 1:500 / A3
CAD File	PP / 2402		Drawn	AP	

Drawing Name
EXISTING LOCATION PLAN

Drawing No. WD.01

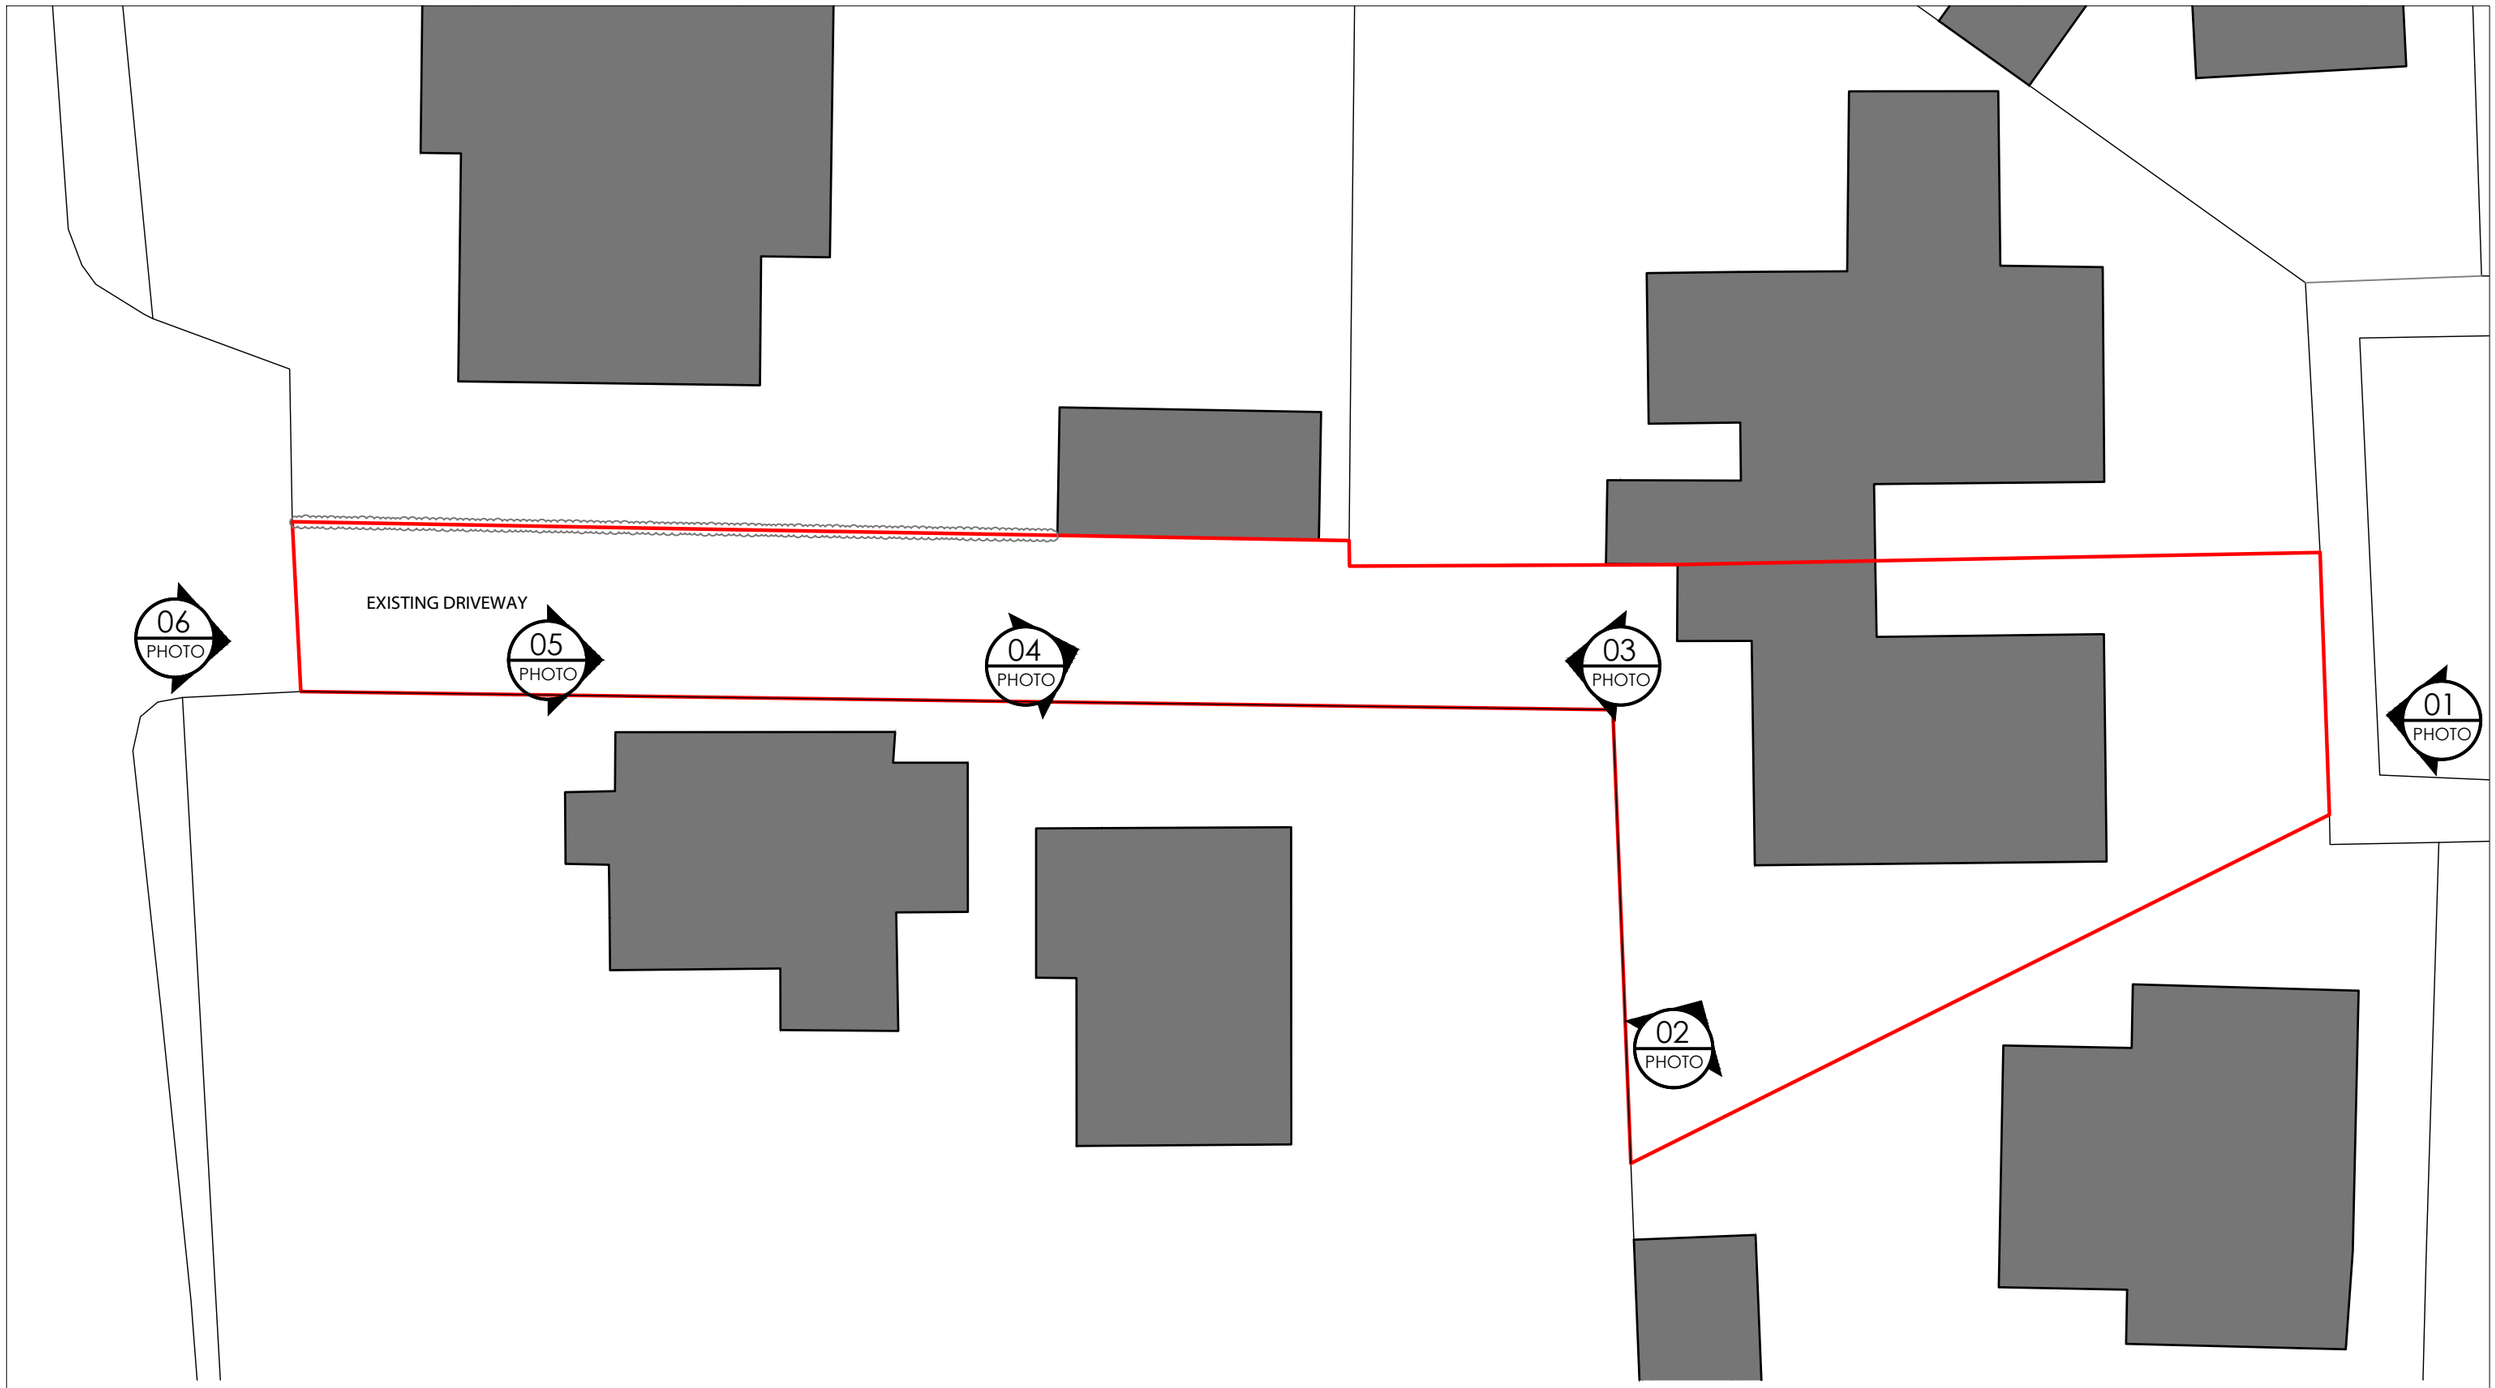

LEGEND

Site Boundary

01 -- SITE PLAN 1:200

Rev	Description	By	Date
B	RE-ISSUE FOR PLANNING	AP	22.07.24
A	ISSUE FOR PLANNING	AP	17.05.24

Notes

Do not scale from drawings.
Errors to be reported immediately to the architect.
To be read in conjunction with all relevant Architects', Services and Structural Engineers' drawings.
All existing site, tree and building information has been compiled from different sources.
All dimensions to be checked on site.

© Copyright - Adam Pierpoint

POINT PLANNING AND DESIGN
Lower Craignant farm, Selattyn, Oswestry, Shropshire, SY10 7NP
E adampierpoint@hotmail.co.uk
www.pointplanning.co.uk

NORTH

Project
Annexe
11 Castle Cres, Chirk
Wrexham, LL14 5LY

Project No. 2402

Revision A

Date	17.05.2024	Sign off	Designed	AP	Scale/Format 1:200 / A3
CAD File	PP / 2402		Drawn	AP	

Drawing Name
EXISTING SITE PLAN

Drawing No. WD.02



01 -- PHOTO 1



02 -- PHOTO 2



03 -- PHOTO 3



04 -- PHOTO 4



05 -- PHOTO 5



06 -- PHOTO 6

Rev	Description	By	Date
B	RE-ISSUE FOR PLANNING	AP	22.07.24
A	ISSUE FOR PLANNING	AP	17.05.24

Notes

Do not scale from drawings.
Errors to be reported immediately to the architect.
To be read in conjunction with all relevant Architects', Services and Structural Engineers' drawings.
All existing site, tree and building information has been compiled from different sources.
All dimensions to be checked on site.

© Copyright - Adam Pierpoint

POINT PLANNING AND DESIGN
Lower Craignant farm, Selattyn, Oswestry, Shropshire, SY10 7NP
E adampierpoint@hotmail.co.uk
www.pointplanning.co.uk

Project
Annexe
11 Castle Cres, Chirk
Wrexham, LL14 5LY

Project No.
2402

Revision
A

Date 17.05.2024 Sign off Designed AP

CAD File PP / 2402 Drawn AP

Scale/Format
NA / A3

Drawing Name
EXISTING PHOTOMONTAGE

Drawing No.
WD.03

LEGEND

Site Boundary

01 -- SITE/ROOF PLAN 1:200

Rev	Description	By	Date
B	RE-ISSUE FOR PLANNING	AP	22.07.24
A	ISSUE FOR PLANNING	AP	17.05.24

Notes

Do not scale from drawings.
Errors to be reported immediately to the architect.
To be read in conjunction with all relevant Architects', Services and Structural Engineers' drawings.
All existing site, tree and building information has been compiled from different sources.
All dimensions to be checked on site.

© Copyright - Adam Pierpoint

POINT PLANNING AND DESIGN
Lower Craignant farm, Selattyn, Oswestry, Shropshire, SY10 7NP
E adampierpoint@hotmail.co.uk
www.pointplanning.co.uk

NORTH

Project
Annexe
11 Castle Cres, Chirk
Wrexham, LL14 5LY

Project No. 2402


Revision A

Date	17.05.2024	Sign off		Designed	AP
CAD File	PP / 2402			Drawn	AP

Scale/Format 1:200 / A3

Drawing Name
PROPOSED SITE / ROOF PLAN

Drawing No. WD.90

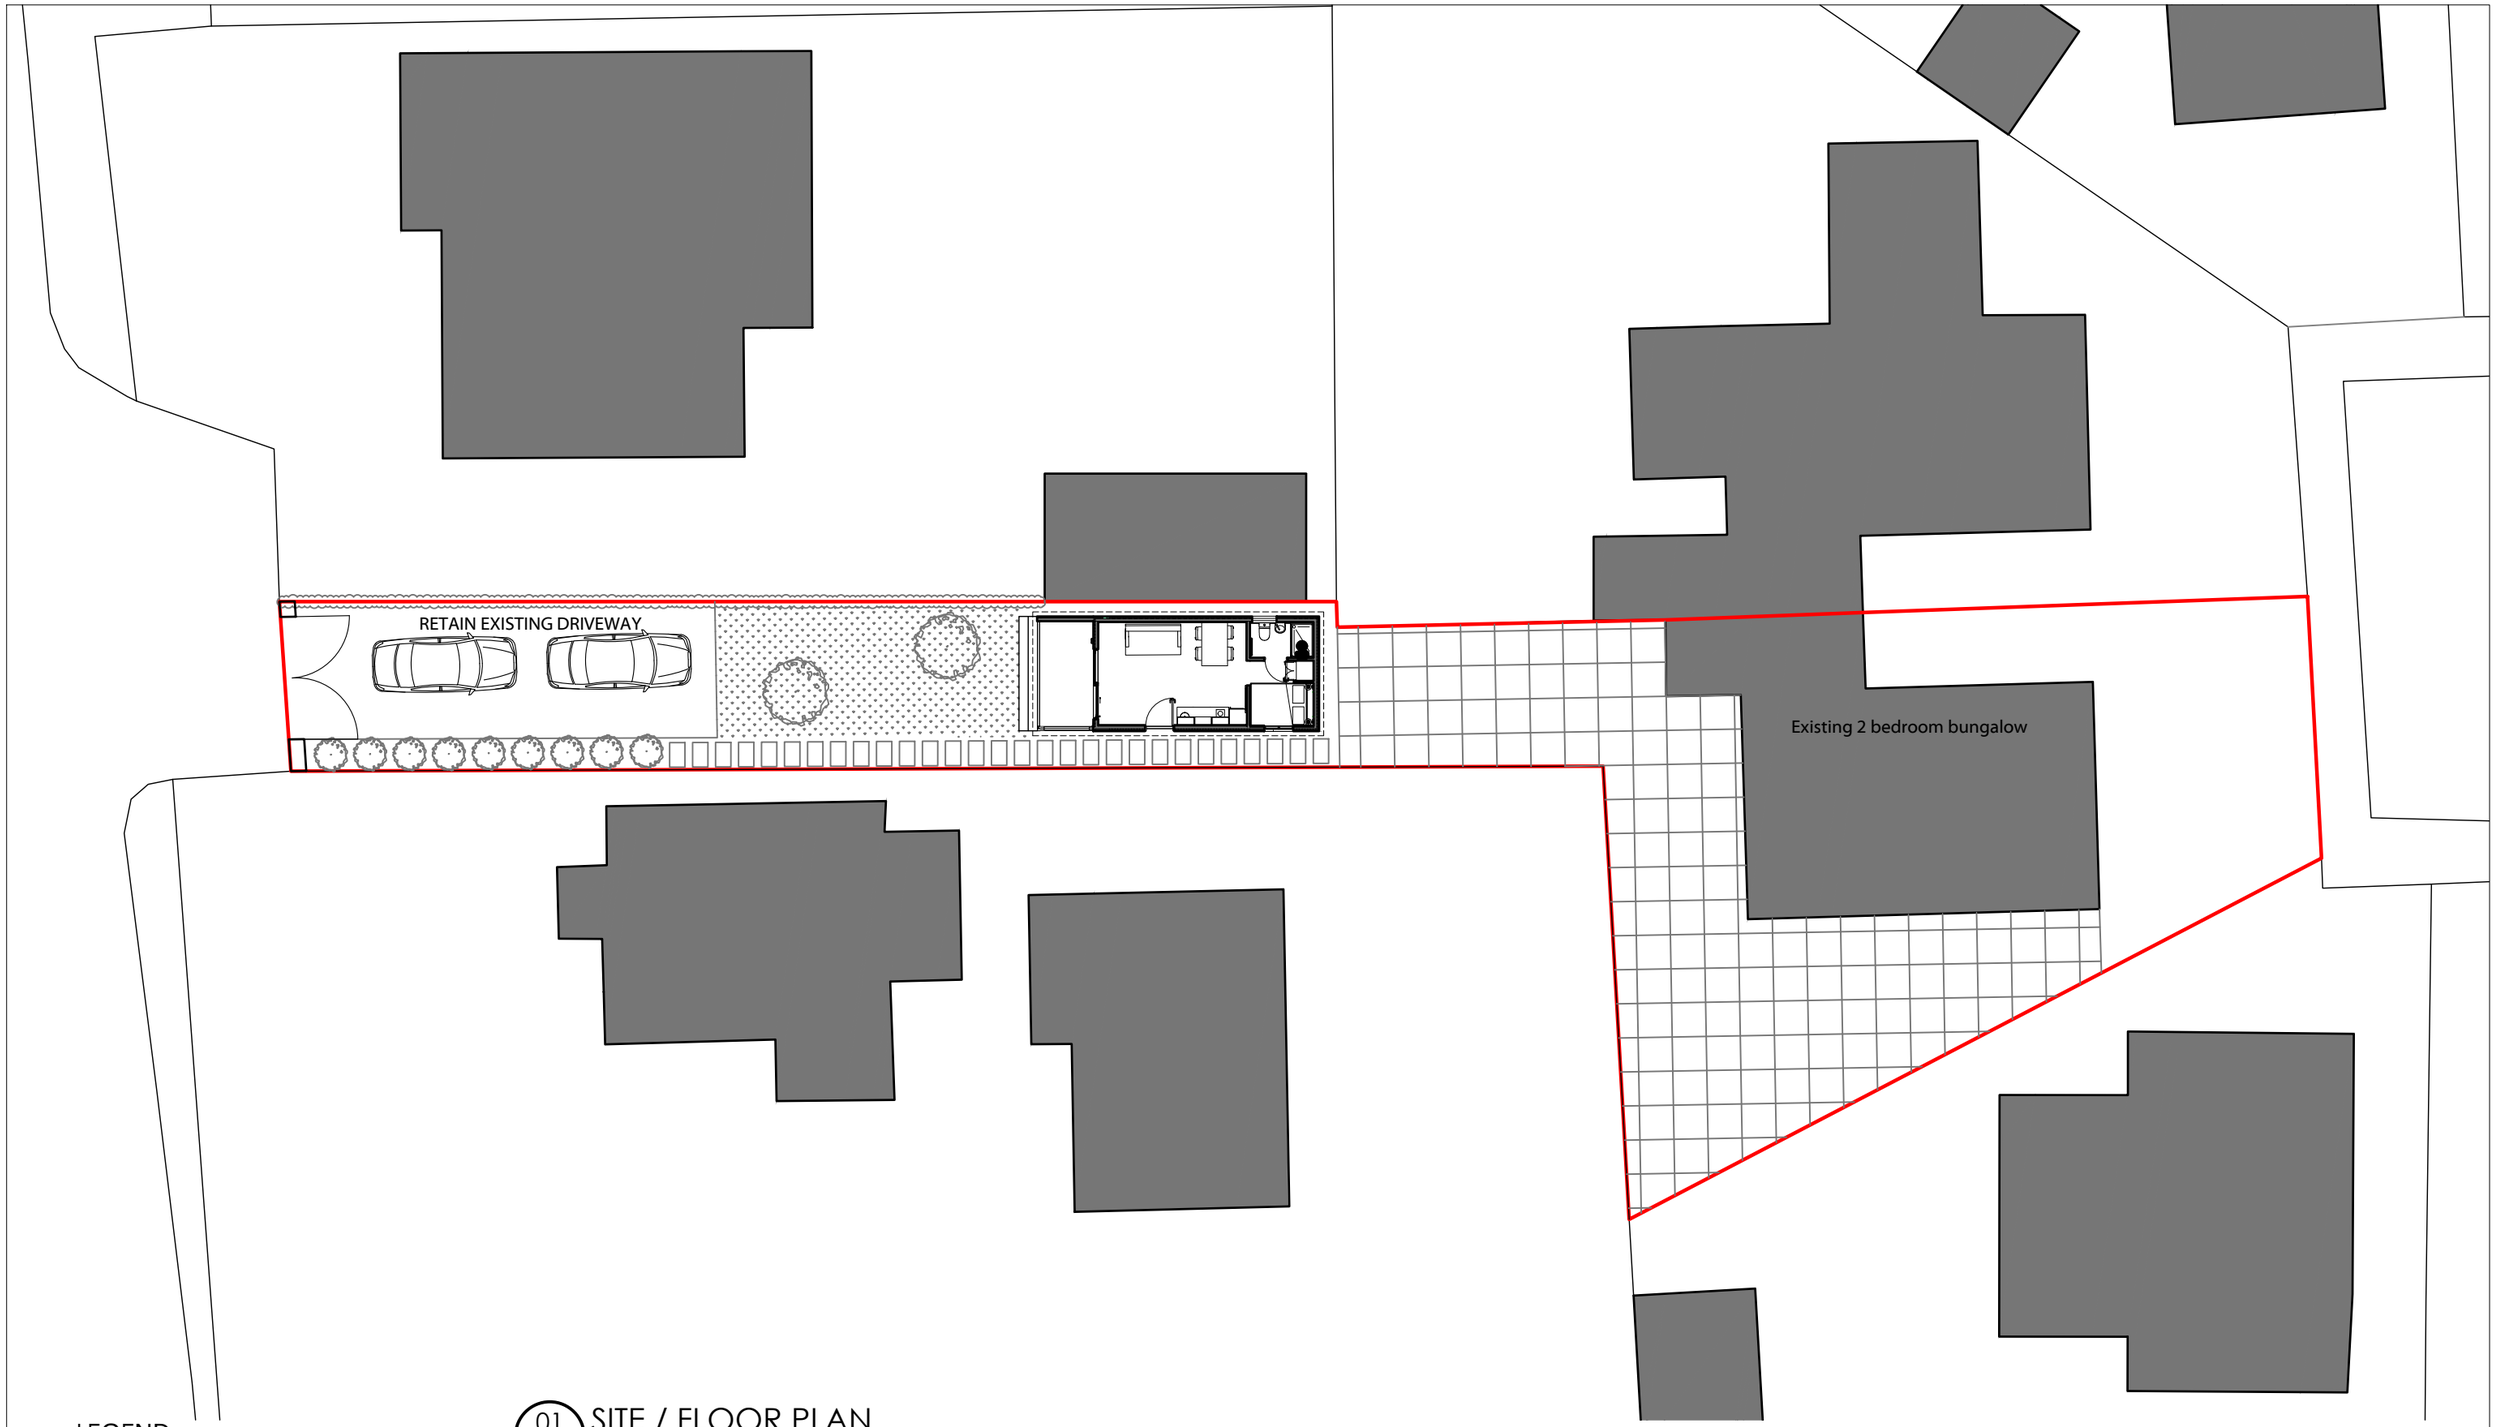

LEGEND

Site Boundary

01 -- SITE / FLOOR PLAN 1:500

Rev	Description	By	Date
B	RE-ISSUE FOR PLANNING	AP	22.07.24
A	ISSUE FOR PLANNING	AP	17.05.24

Notes

Do not scale from drawings.
Errors to be reported immediately to the architect.
To be read in conjunction with all relevant Architects', Services and Structural Engineers' drawings.
All existing site, tree and building information has been compiled from different sources.
All dimensions to be checked on site.

© Copyright - Adam Pierpoint

POINT PLANNING AND DESIGN
Lower Craignant farm, Selattyn, Oswestry, Shropshire, SY10 7NP
E adampierpoint@hotmail.co.uk
www.pointplanning.co.uk

NORTH

Project
Annexe
11 Castle Cres, Chirk
Wrexham, LL14 5LY

Project No. 2402


Revision A

Date	17.05.2024	Sign off		Designed	AP
CAD File	PP / 2402			Drawn	AP

Scale/Format 1:200 / A3

Drawing Name
PROPOSED SITE / FLOOR PLAN

Drawing No. WD.91

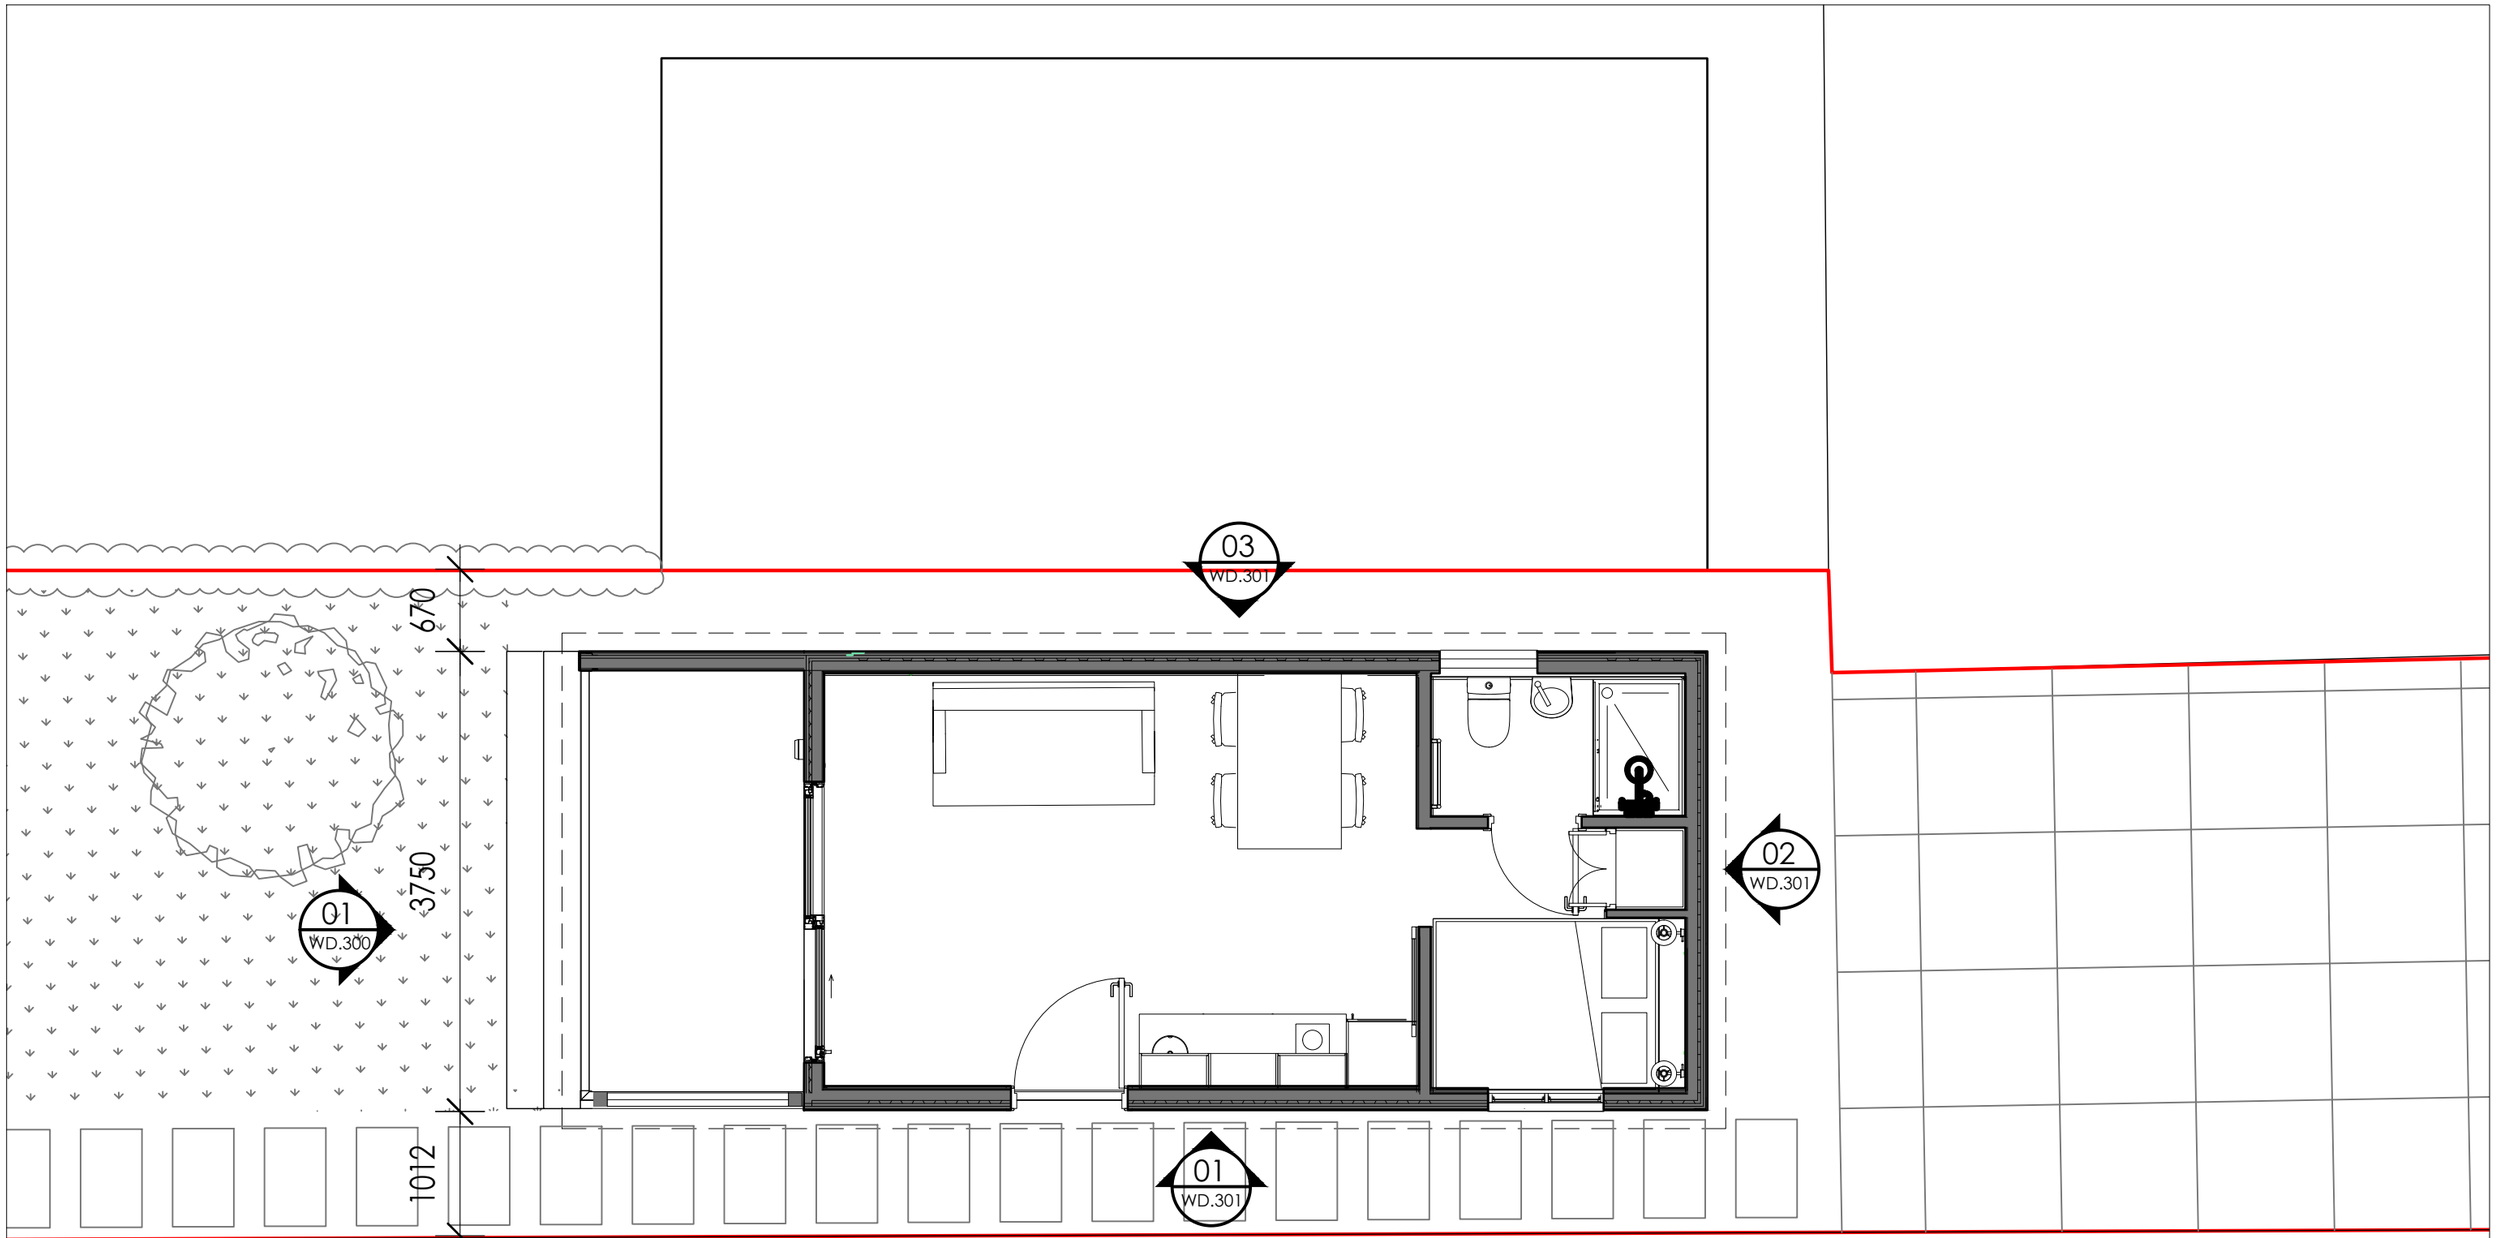

01 FLOOR PLAN
-- 1:50

LEGEND

Site Boundary

Rev	Description	By	Date
B	RE-ISSUE FOR PLANNING	AP	22.07.24
A	ISSUE FOR PLANNING	AP	17.05.24

Notes

Do not scale from drawings.
Errors to be reported immediately to the architect.
To be read in conjunction with all relevant Architects',
Services and Structural Engineers' drawings.
All existing site, tree and building information has been compiled from different sources.
All dimensions to be checked on site.

© Copyright - Adam Pierpoint

POINT PLANNING AND DESIGN
Lower Craignant farm, Selattyn, Oswestry, Shropshire, SY10 7NP
E adampierpoint@hotmail.co.uk
www.pointplanning.co.uk

NORTH

Project
Annexe
11 Castle Cres, Chirk
Wrexham, LL14 5LY

Project No. 2402


Revision A

Date	17.05.2024	Sign off		Designed	AP
CAD File	PP / 2402			Drawn	AP

Scale/Format 1:50 / A3

Drawing Name
PROPOSED FLOOR PLAN

Drawing No. WD.100

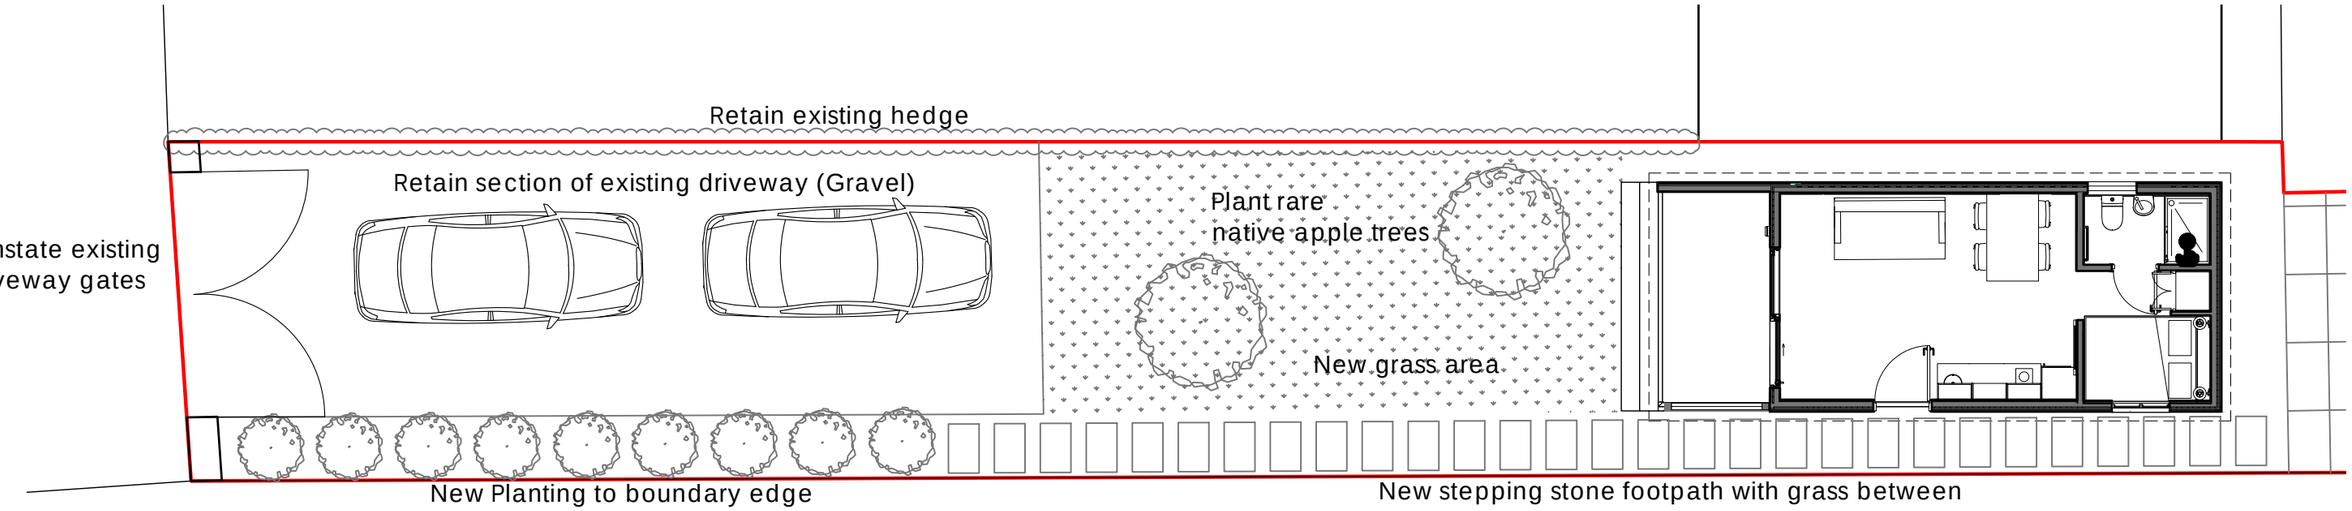

01 -- FLOOR PLAN
1:50

LEGEND
Site Boundary

Rev	Description	By	Date
B	RE-ISSUE FOR PLANNING	AP	22.07.24
A	ISSUE FOR PLANNING	AP	17.05.24

Notes

Do not scale from drawings.
Errors to be reported immediately to the architect.
To be read in conjunction with all relevant Architects', Services and Structural Engineers' drawings.
All existing site, tree and building information has been compiled from different sources.
All dimensions to be checked on site.

© Copyright - Adam Pierpoint

POINT PLANNING AND DESIGN
Lower Craignant farm, Selattyn, Oswestry, Shropshire, SY10 7NP
E adampierpoint@hotmail.co.uk
www.pointplanning.co.uk

NORTH


Project
Annexe
11 Castle Cres, Chirk
Wrexham, LL14 5LY

Project No. 2402
Revision A

Date	17.05.2024	Sign off	Designed	AP	Scale/Format 1:100 / A3
CAD File	PP / 2402		Drawn	AP	

Drawing Name
LANDSCAPE AND NET BIODIVERSITY

Drawing No. WD.101

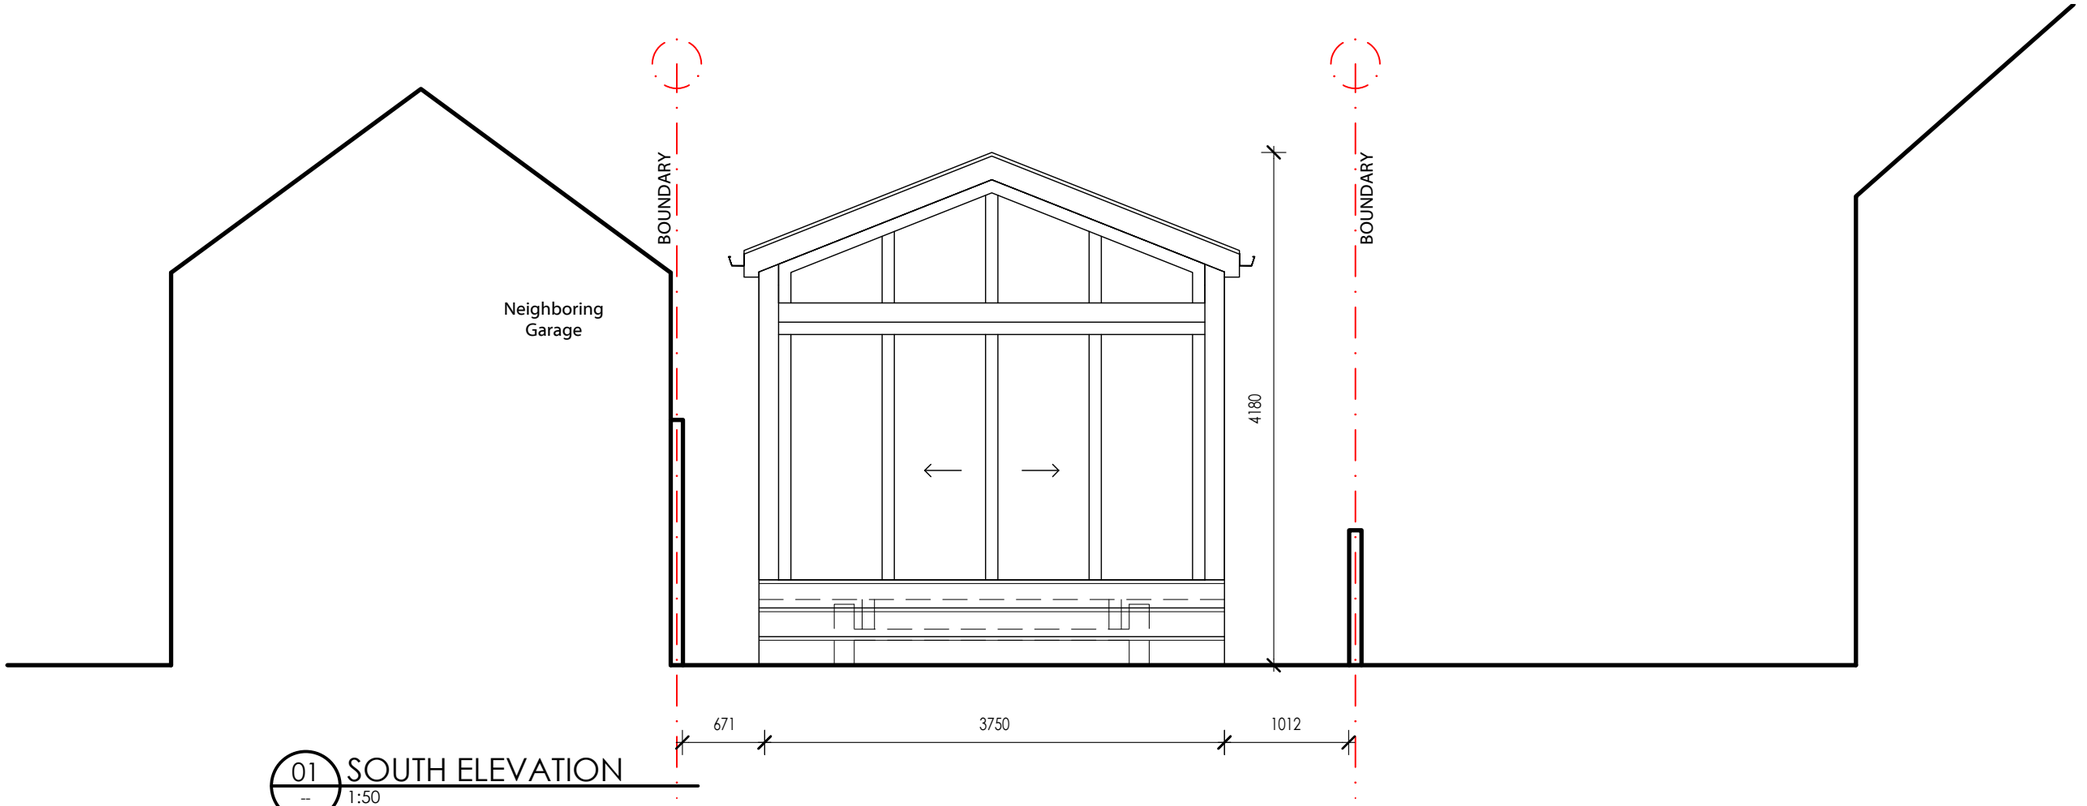

01 -- SOUTH ELEVATION
1:50

Rev	Description	By	Date
B	RE-ISSUE FOR PLANNING	AP	22.07.24
A	ISSUE FOR PLANNING	AP	17.05.24

Notes

Do not scale from drawings.
Errors to be reported immediately to the architect.
To be read in conjunction with all relevant Architects', Services and Structural Engineers' drawings.
All existing site, tree and building information has been compiled from different sources.
All dimensions to be checked on site.

© Copyright - Adam Pierpoint

POINT PLANNING AND DESIGN
Lower Craignant farm, Selattyn, Oswestry, Shropshire, SY10 7NP
E adampierpoint@hotmail.co.uk
www.pointplanning.co.uk

Project
Annexe
11 Castle Cres, Chirk
Wrexham, LL14 5LY

Project No.
2402


Revision
A

Date	17.05.2024	Sign off		Designed	AP
CAD File	PP / 2402			Drawn	AP

Scale/Format
1:50 / A3


Drawing Name
PROPOSED SOUTH SITE ELEVATION

Drawing No.
WD.300

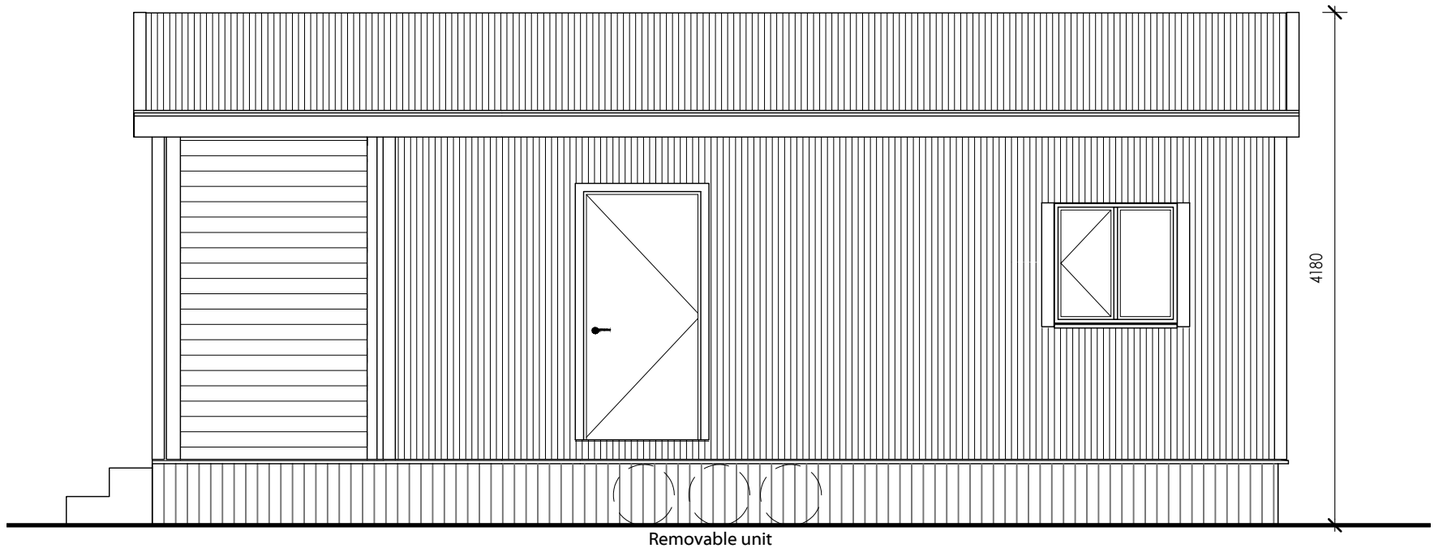


Removable unit
Wheels hidden behind timber cladding

01 -- EAST ELEVATION
1:50

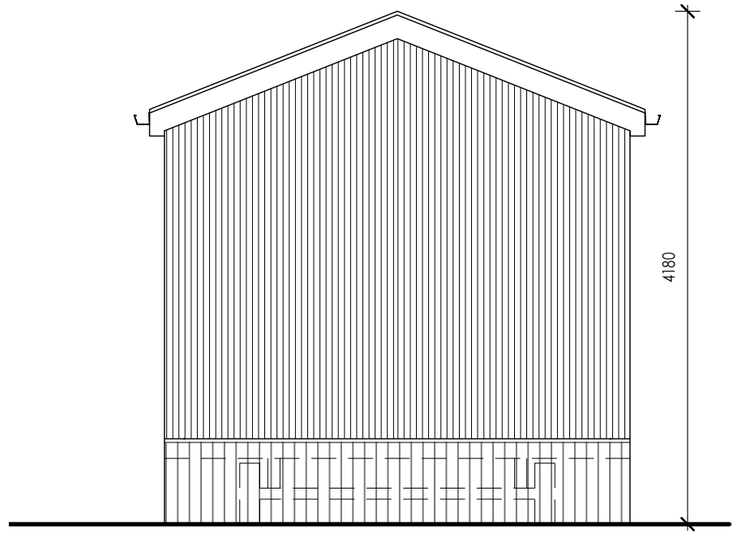

02 -- NORTH ELEVATION
1:50

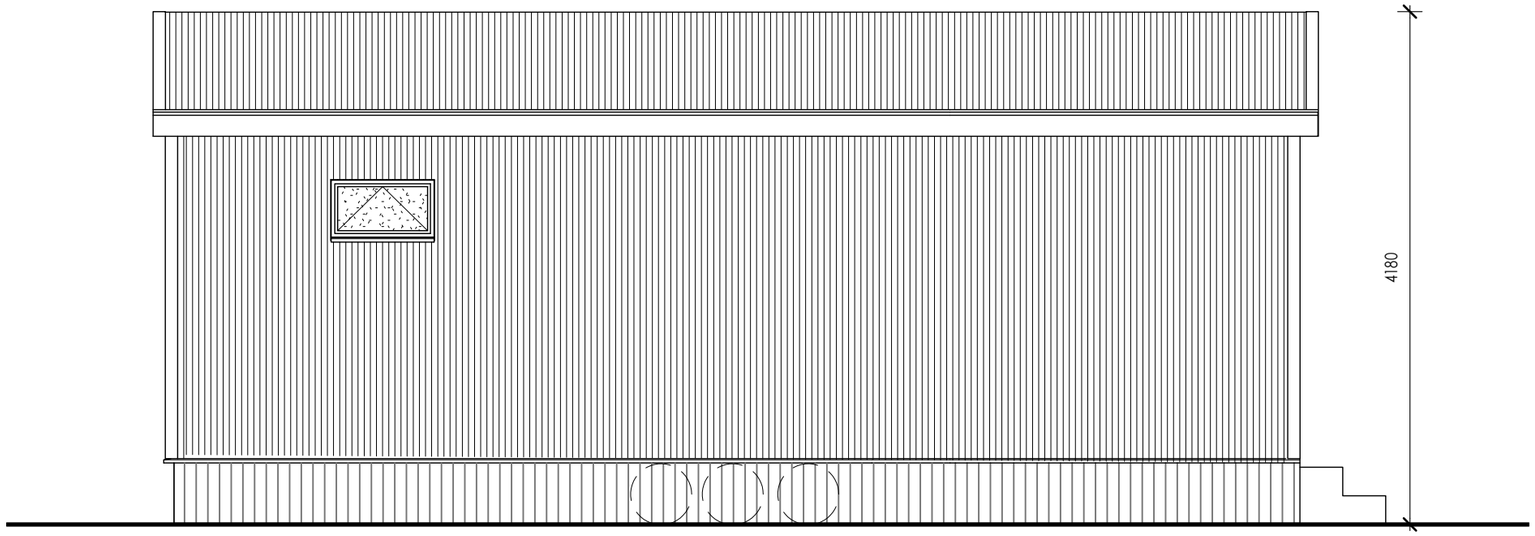

03 -- WEST ELEVATION
1:50

Rev	Description	By	Date
B	RE-ISSUE FOR PLANNING	AP	22.07.24
A	ISSUE FOR PLANNING	AP	17.05.24

Notes

Do not scale from drawings.
Errors to be reported immediately to the architect.
To be read in conjunction with all relevant Architects',
Services and Structural Engineers' drawings.
All existing site, tree and building information has been compiled from different sources.
All dimensions to be checked on site.

© Copyright - Adam Pierpoint

POINT PLANNING AND DESIGN
Lower Craignant farm, Selattyn, Oswestry, Shropshire, SY10 7NP
E adampierpoint@hotmail.co.uk
www.pointplanning.co.uk

Project
Annexe
11 Castle Cres, Chirk
Wrexham, LL14 5LY

Project No.
2402

Revision
A

Date	17.05.2024	Sign off	Designed	AP	Scale/Format 1:50 / A3
CAD File	PP / 2402		Drawn	AP	

Drawing Name
PROPOSED ELEVATIONS

Drawing No.
WD.301