



A - FRONT ELEVATION AS PROPOSED



B - SIDE ELEVATION AS PROPOSED

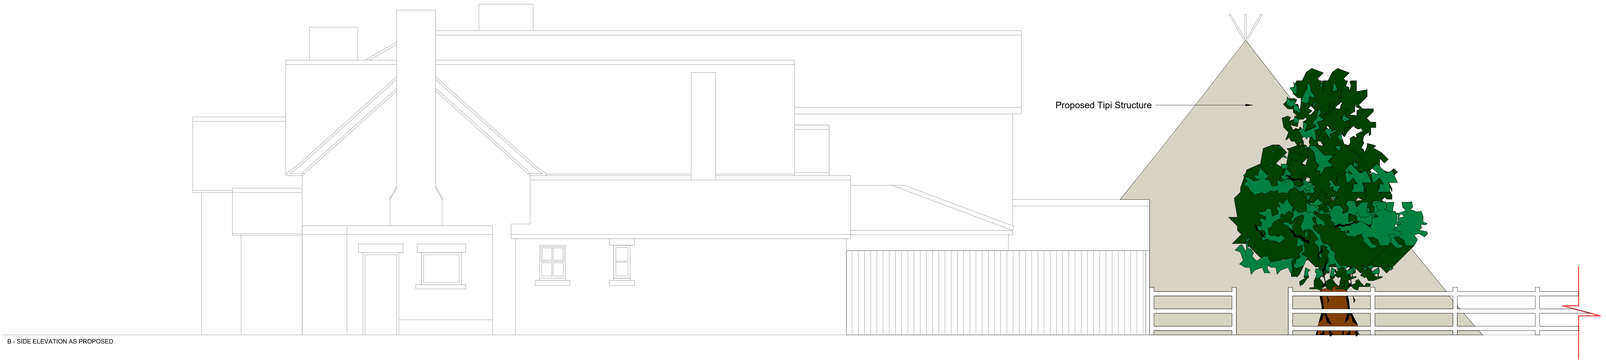


C - REAR ELEVATION AS PROPOSED

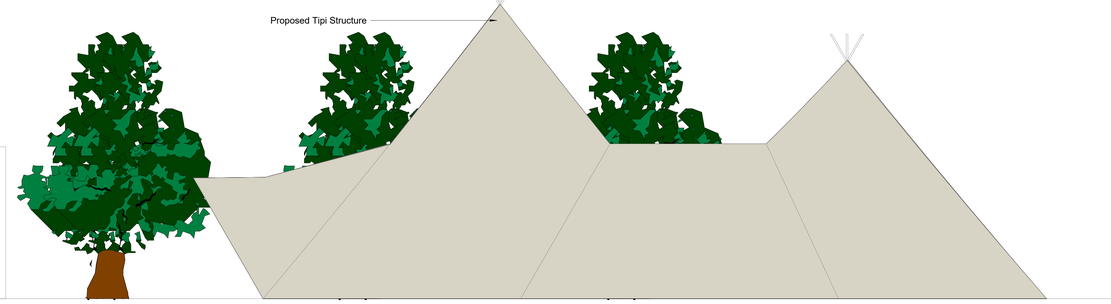



D - SIDE ELEVATION AS PROPOSED

Proposed Elevations
1 : 50

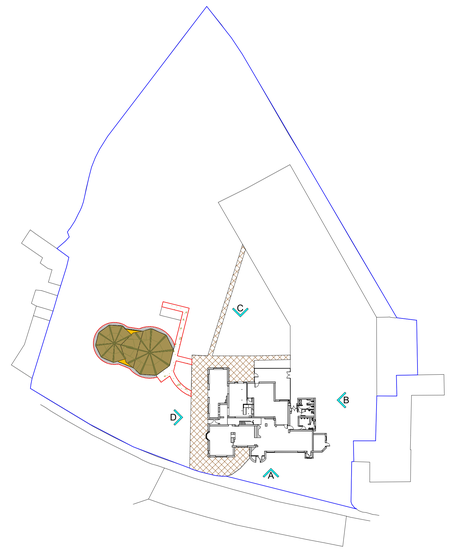

Elevations - Proposed site plan
1 : 500

A 17.07.24 Trees added
1 First Issue for Information
Rev Date Notes

Drawing Number: 0004.4
Revision: A

Drawing Title: Proposed Elevations

Project: Golden Lion Wrexham

Client: Jonathan Houghton - Hydes Brewery

Job Number	Size	Scale
3168	A0	As indicated
Drawn	Approved	Date
CP	JJJ	08.07.2024

mgi

THIS DRAWING REMAINS THE COPYRIGHT OF MGI PARTNERS
IT HAS BEEN PREPARED FOR THE USES INDICATED ONLY
AND IT MUST NOT BE COPIED OR REPRODUCED WITHOUT WRITTEN CONSENT.

ALL SETTING OUT, DIMENSIONING AND LEVELS SHOULD ONLY BE TAKEN FROM THE FIGURED DIMENSIONS VALUES STATED ON THIS DRAWING. NO ESTIMATE SHOULD BE MADE FROM SCALING FROM THIS DRAWING. ALL DIMENSIONS ARE IN MILLIMETRES UNLESS NOTED OTHERWISE.

ANY VARIATION BETWEEN DRAWINGS AND SITE CONDITIONS ARE TO BE REPORTED TO THE ARCHITECT IMMEDIATELY. ANY DISCREPANCIES ARE TO BE RESOLVED BEFORE ANY WORK IS CARRIED OUT. THE ARCHITECT IS NOT RESPONSIBLE FOR ANY WORK CARRIED OUT BEFORE THIS HAS BEEN RESOLVED TO CLIENT SATISFACTION.

THIS DRAWING MUST NOT BE USED ON SITE UNLESS ISSUED FOR CONSTRUCTION.