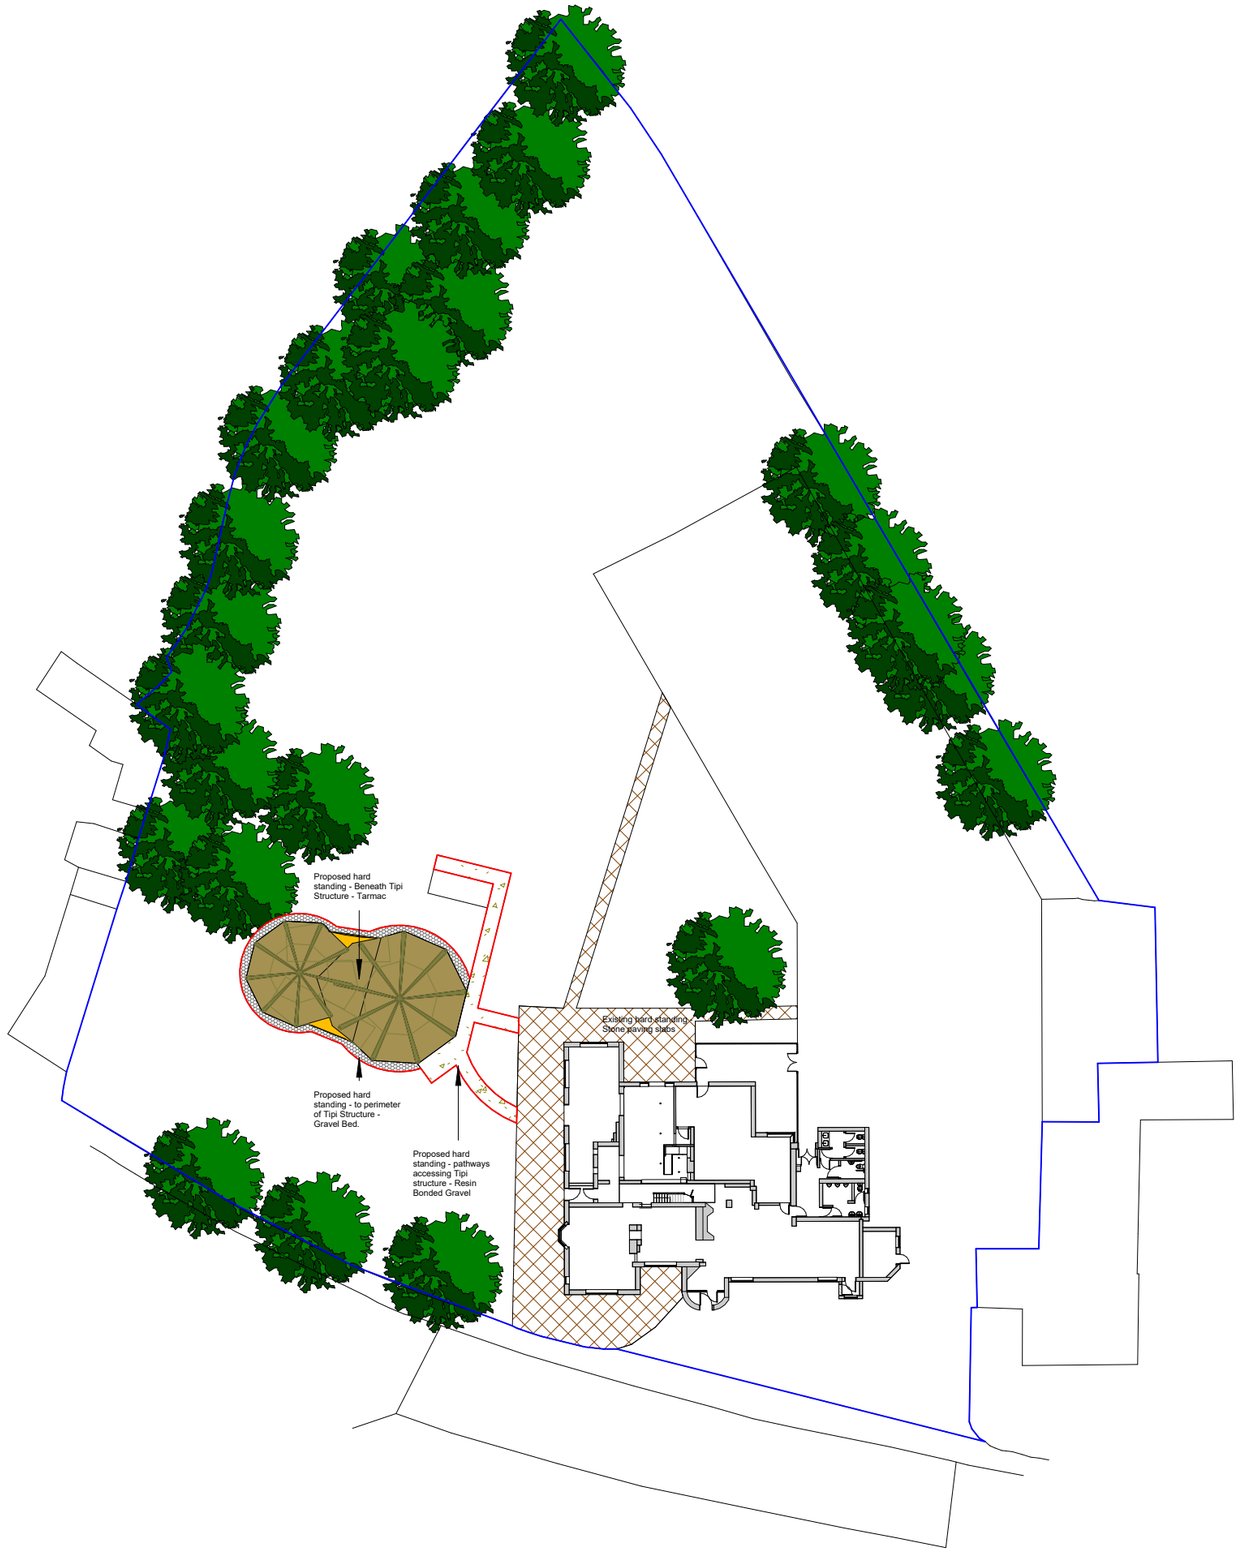
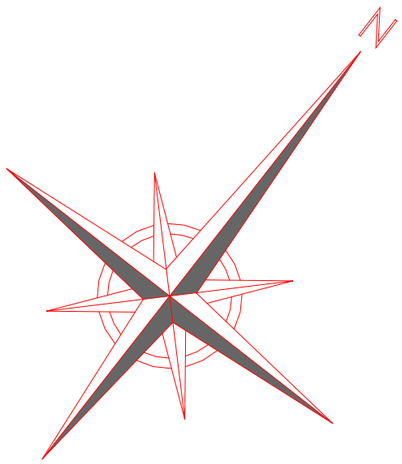


Proposed site plan
1 : 500

| Rev | Date | Notes |
|---|---|---|
| A | 17.07.24 | Trees added |
| 1 | | First Issue for Information |

Drawing Number: 0004.1

Revision: A

Drawing Title: Proposed Site Plan

Project: Golden Lion Wrexham

Client: Jonathan Houghton - Hydes Brewery

| Job Number | Size | Scale |
|---|---|---|
| 3168 | A3 | 1 : 500 |
| **Drawn** | **Approved** | **Date** |
| CIP | //// | 08.07.2024 |

mgi

THIS DRAWING REMAINS THE COPYRIGHT OF MGI PARTNERS
( A TRADING NAME OF MILLSON GROUP LTD.)
AND IT MUST NOT BE COPIED OR REPRODUCED WITHOUT WRITTEN CONSENT.

ALL SETTING OUT, DIMENSIONS AND LEVELS SHOULD ONLY BE TAKEN FROM THE FIGURED DIMENSION VALUES STATED ON THE DRAWING; NO ATTEMPT SHOULD BE MADE TO SCALE FROM THE DRAWING MANUALLY. ALWAYS ASK IF YOU REQUIRE MORE INFORMATION.

ANY VARIATION BETWEEN DRAWINGS AND SITE CONDITIONS ARE TO BE REPORTED TO MGI PARTNERS IMMEDIATELY. ALL CONTRACTORS MUST VISIT THE SITE AND ARE SOLELY RESPONSIBLE FOR TAKING AND CHECKING ALL DIMENSIONS RELATIVE TO THE WORK THEY ARE REQUIRED TO CARRY OUT.

THIS DRAWING MUST NOT BE USED ON SITE UNLESS ISSUED FOR CONSTRUCTION.