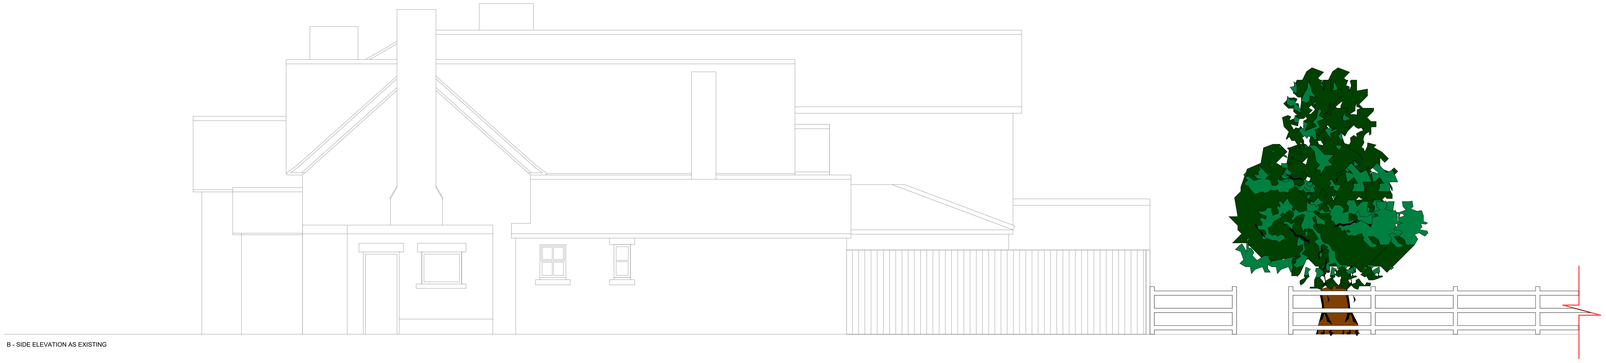



A - FRONT ELEVATION AS EXISTING



B - SIDE ELEVATION AS EXISTING



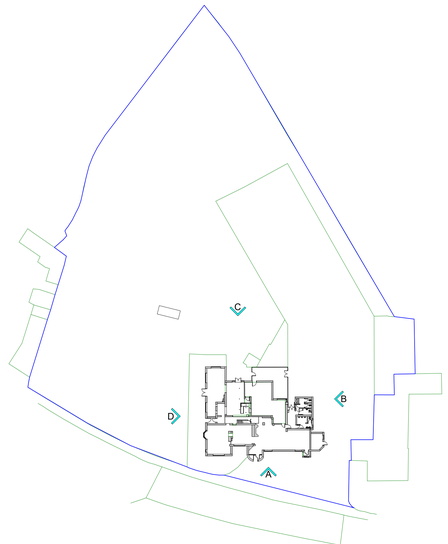

C - REAR ELEVATION AS EXISTING




D - SIDE ELEVATION AS EXISTING

# Existing Elevations

1 : 50




## Elevations - Existing site plan

1 : 500

A 17.07.24 Trees added
Rev Date Notes

Drawing Number: 0004.3
Revision: A

Drawing Title: Existing Elevations

Project: Golden Lion Wrexham

Client: Jonathan Houghton - Hydes Brewery

| Job Number | Size | Scale |
|---|---|---|
| 3168 | A3 | As indicated |
| Drawn | Approved | Date |
| CP | JJJ | 08.07.2024 |

mgi

THIS DRAWING REMAINS THE COPYRIGHT OF MGI PARTNERS
( A TRADING NAME OF DELVEN GROUP LTD )
AND IT MUST NOT BE COPIED OR REPRODUCED WITHOUT WRITTEN CONSENT.

ALL DIMENSIONS, EXTENSIONS AND LEVELS SHOULD BE TAKEN FROM THE ORIGINAL BUILDING AND NOT SCALED FROM THIS DRAWING. IF A DIMENSION IS TO BE MADE TO SCALE FROM THE DRAWING MANUALLY, ALWAYS ASK IF YOU REQUIRE CLARIFICATION.

ANY VARIATION BETWEEN DRAWINGS AND SITE CONDITIONS ARE TO BE REPORTED TO MGI PARTNERS IMMEDIATELY. ALL CONTRACTORS MUST VISIT THE SITE AND ARE RESPONSIBLE FOR TAKING AND CHECKING ALL DIMENSIONS RELATIVE TO THE WORK THEY ARE REQUIRED TO CARRY OUT.

THIS DRAWING MUST NOT BE USED ON SITE UNLESS ISSUED FOR CONSTRUCTION.