



WEST ELEVATION

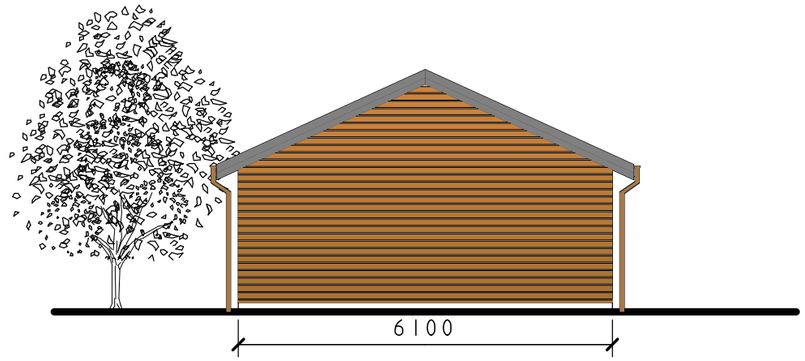


SOUTH ELEVATION

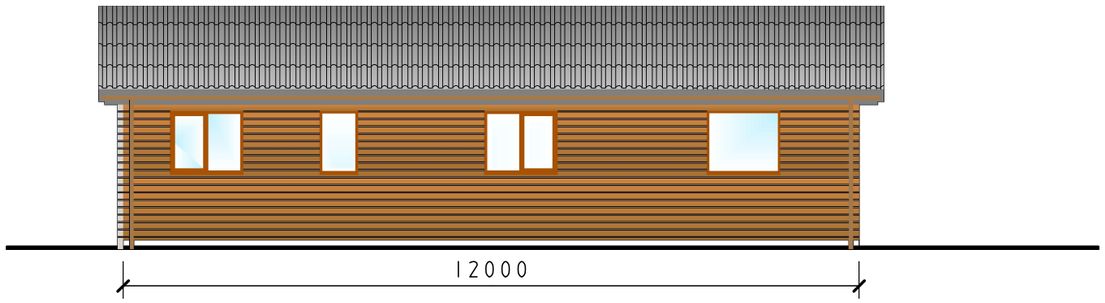

EAST ELEVATION



NORTH ELEVATION

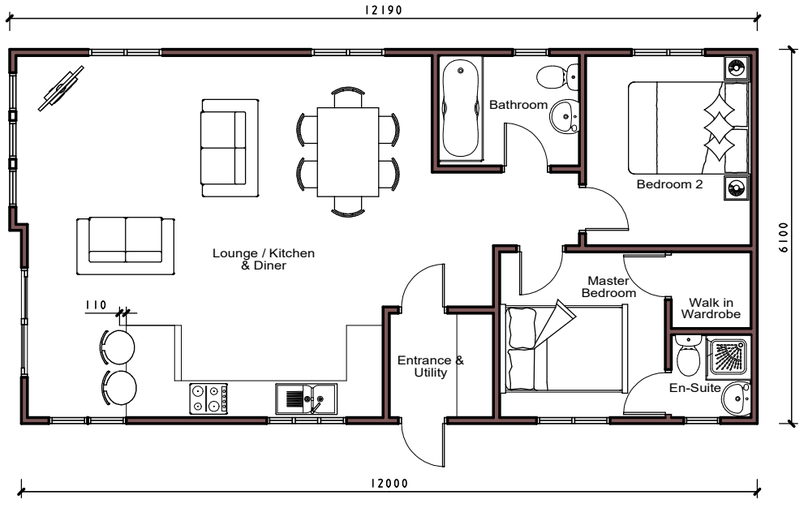

FLOOR PLAN

NOTES:
All dimensions must be checked on site and not scaled from this drawing.

Client
Mr J Berry

Job Title
Change of use of land toi provide 7 no. residential Gypsy / Traveller piitches with the erection of a Communal Utility Building on land adjacent to The Bungalow, Halton Chirck (Part Retrospective)

Drawing Title
Typical Twin Unit Chalet Elevations (Illustrative)

Scale 1:100 A3

Date SEPTEMBER 2023 | Drawn by T.M.

Drg No. 71393:1003 | Rev -