

Communal Amenity Block / Day Room for use by all seven pitches

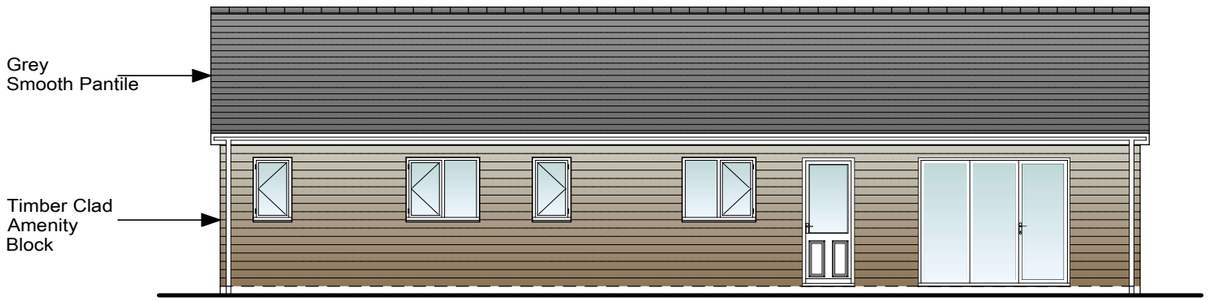


Rear Elevation




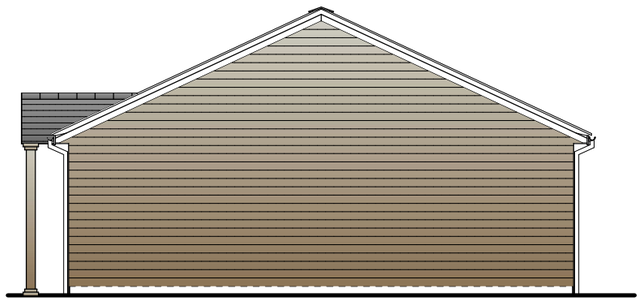


Side Elevation

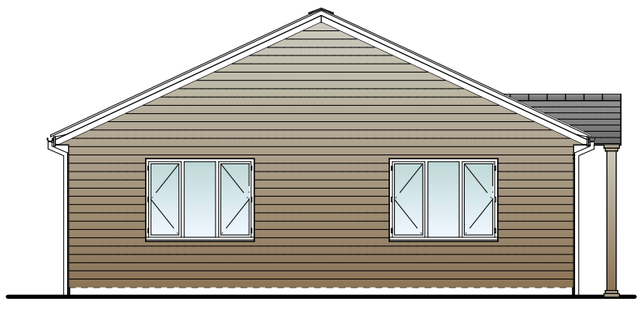

Front Elevation

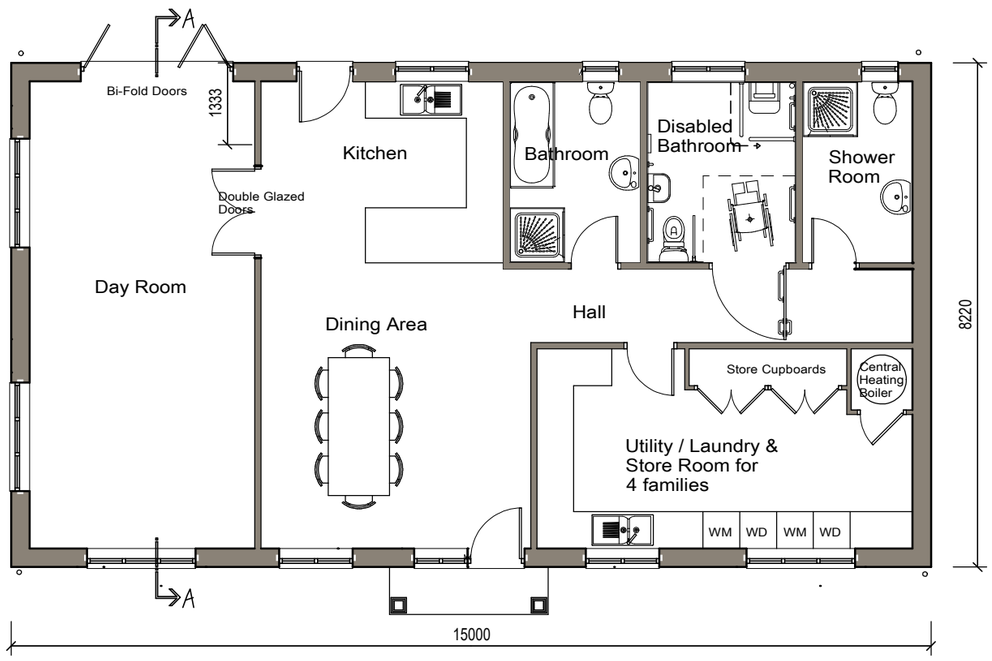

Side Elevation

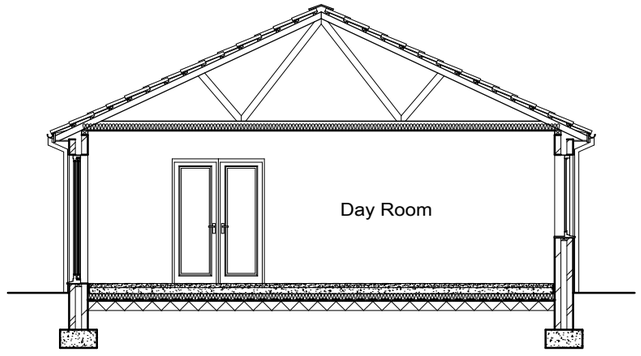

Section A-A

48' x 27' Amenity Block / Day Room

NOTES:
All dimensions must be checked on site and not scaled from this drawing.

Client
Mr J Berry

Job Title
Change of use of land to provide 7 no. residential Gypsy / Traveller pitches with the erection of a Communal Amenity Building on Land adjacent to The Bungalow,Halton, Chirk (Part Retrospective)

Drawing Title
Communal Amenity Building Floor Plans And Elevations

Scale 1:100 A3

Date SEPTEMBER 2023 **Drawn by** T.M.

Drg No. 71393:1002 **Rev** -

Trevor Mennell Planning
Planning & Architectural Consultants
The Gables | Kendricks Bank | Bayston Hill | Shrewsbury | Shropshire | SY3 0EH