



Front elevation



Left elevation

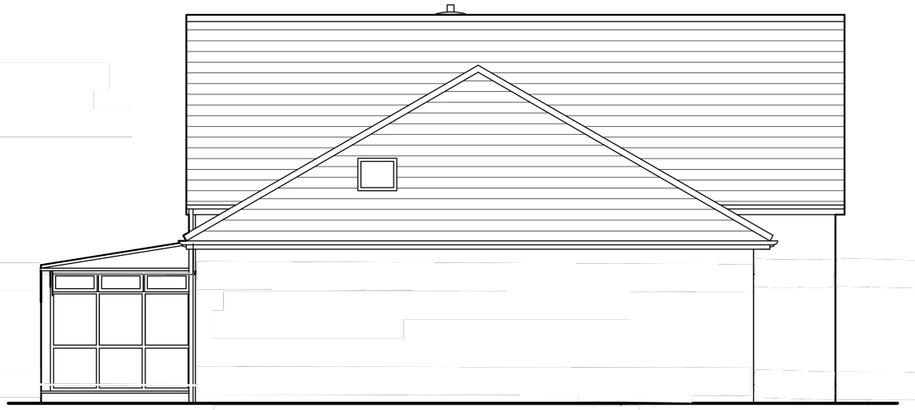

Rear elevation

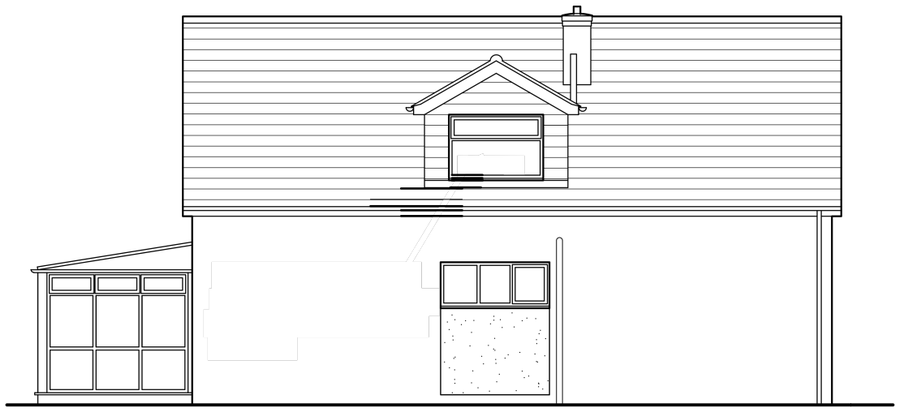

Right elevation

0 5 10
SCALE BAR 1:100

ISO A3 (297 mm x 420 mm)

Printing instruction - set scale to 100%

GENERAL NOTES:

1. The contractor must check all dimensions On site before commencing work
2. Any discrepancy must be immediately Brought to the attention of the designer
3. Do not commence work without Structural engineers calculation

Do not duplicate without consent, K.B Architectural Service / Drafts-man®, https://www.kba-service.co.uk

REVISION TABLE

NUMBER	DATE	REVISED BY	DESCRIPTION

SHEET TITLE: Existing elevation

PROJECT DESCRIPTION:
Mr Michael Edwards
14 Stancliffe Avenue
Maxford
LL12 8LP

DRAWINGS PROVIDED BY:
K.B Architectural Service/Drafts-man®
Kasun Bandara
http://www.kba-service.co.uk
kasun@kba-service.co.uk
T/P 07701071883

DATE: 30/07/2024

SCALE: 1:100

SHEET: P-1