
Buy A Plan®

Ordnance Survey Licensed Data

14, Stancliffe Avenue, Marford, Wrexham, LL12 8LP

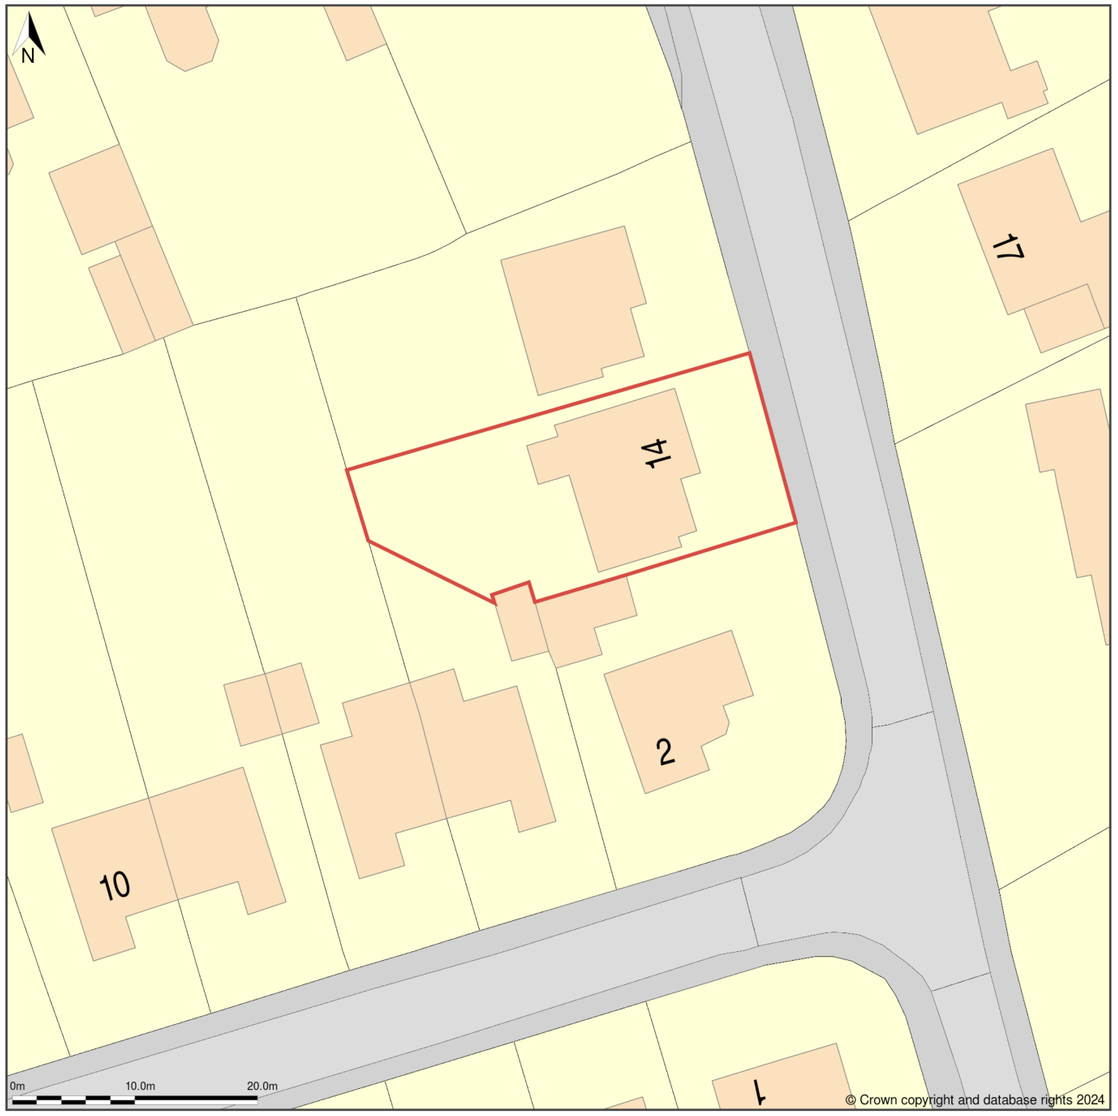

Site Plan (also called a Block Plan) shows area bounded by: 335927.64, 354986.89 336017.64, 355076.89 (at a scale of 1:500), OSGridRef: SJ35975503. The representation of a road, track or path is no evidence of a right of way. The representation of features as lines is no evidence of a property boundary.

Produced on 30th Jul 2024 from the Ordnance Survey National Geographic Database and incorporating surveyed revision available at this date. Reproduction in whole or part is prohibited without the prior permission of Ordnance Survey. © Crown copyright 2024. Supplied by www.buyaplan.co.uk a licensed Ordnance Survey partner (100053143). Unique plan reference: #00917137-8C735B.

Ordnance Survey and the OS Symbol are registered trademarks of Ordnance Survey, the national mapping agency of Great Britain. Buy A Plan® logo, pdf design and the www.buyaplan.co.uk website are Copyright © Passinc Ltd 2024.

ISO A3 (297 mm x 420 mm)

Printing instruction - set scale to 100%

GENERAL NOTES:

1. The contractor must check all dimensions On site before commencing work
2. Any discrepancy must be immediately Brought to the attention of the designer
3. Do not commence work without Structural engineers calculation

Do not duplicate without consent, K.B Architectural Service / Drafts-man®, https://www.kba-service.co.uk

REVISION TABLE

NUMBER	DATE	REVISED BY	DESCRIPTION

SHEET TITLE: Existing block plan

PROJECT DESCRIPTION:
Mr Michael Edwards
14 Stancliffe Avenue
Marford
Ll12 8LP

DRAWINGS PROVIDED BY:
K.B Architectural Service/Drafts-man®
Kasun Bandara
http://www.kba-service.co.uk
kasun@kba-service.co.uk
T/P 07701071883

DATE: 30/07/2024

SCALE: 1:500

SHEET: P-3