

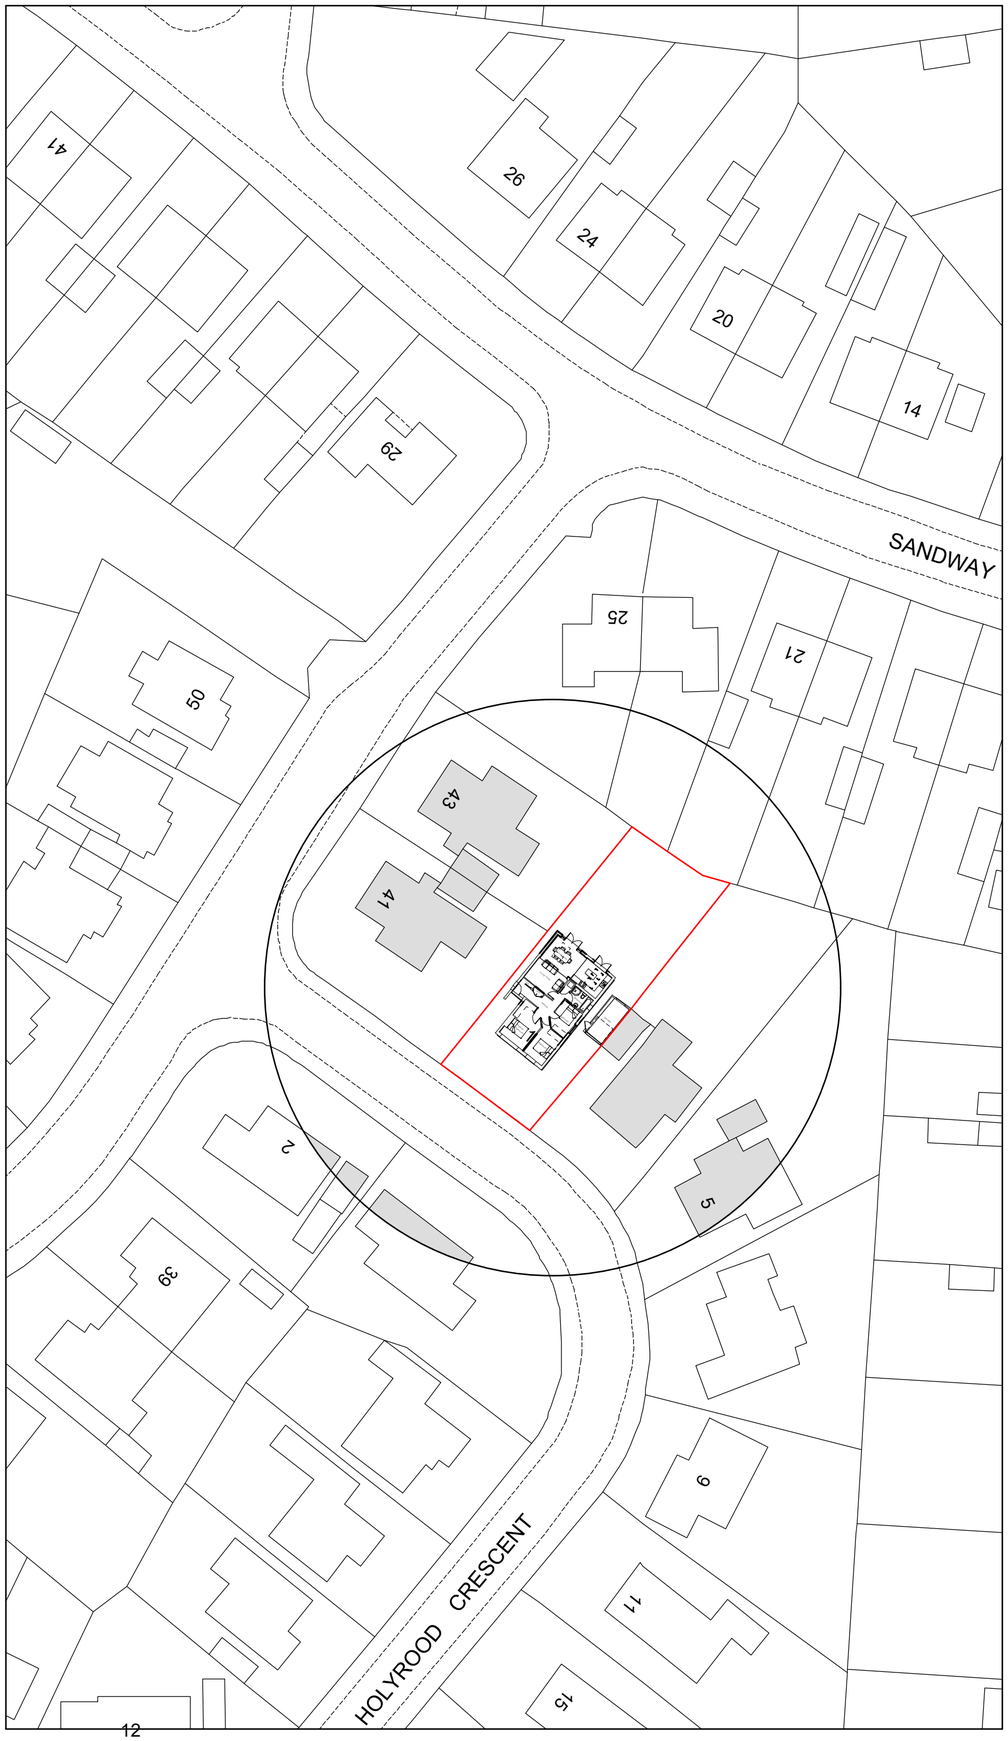


Site Plan 1:500

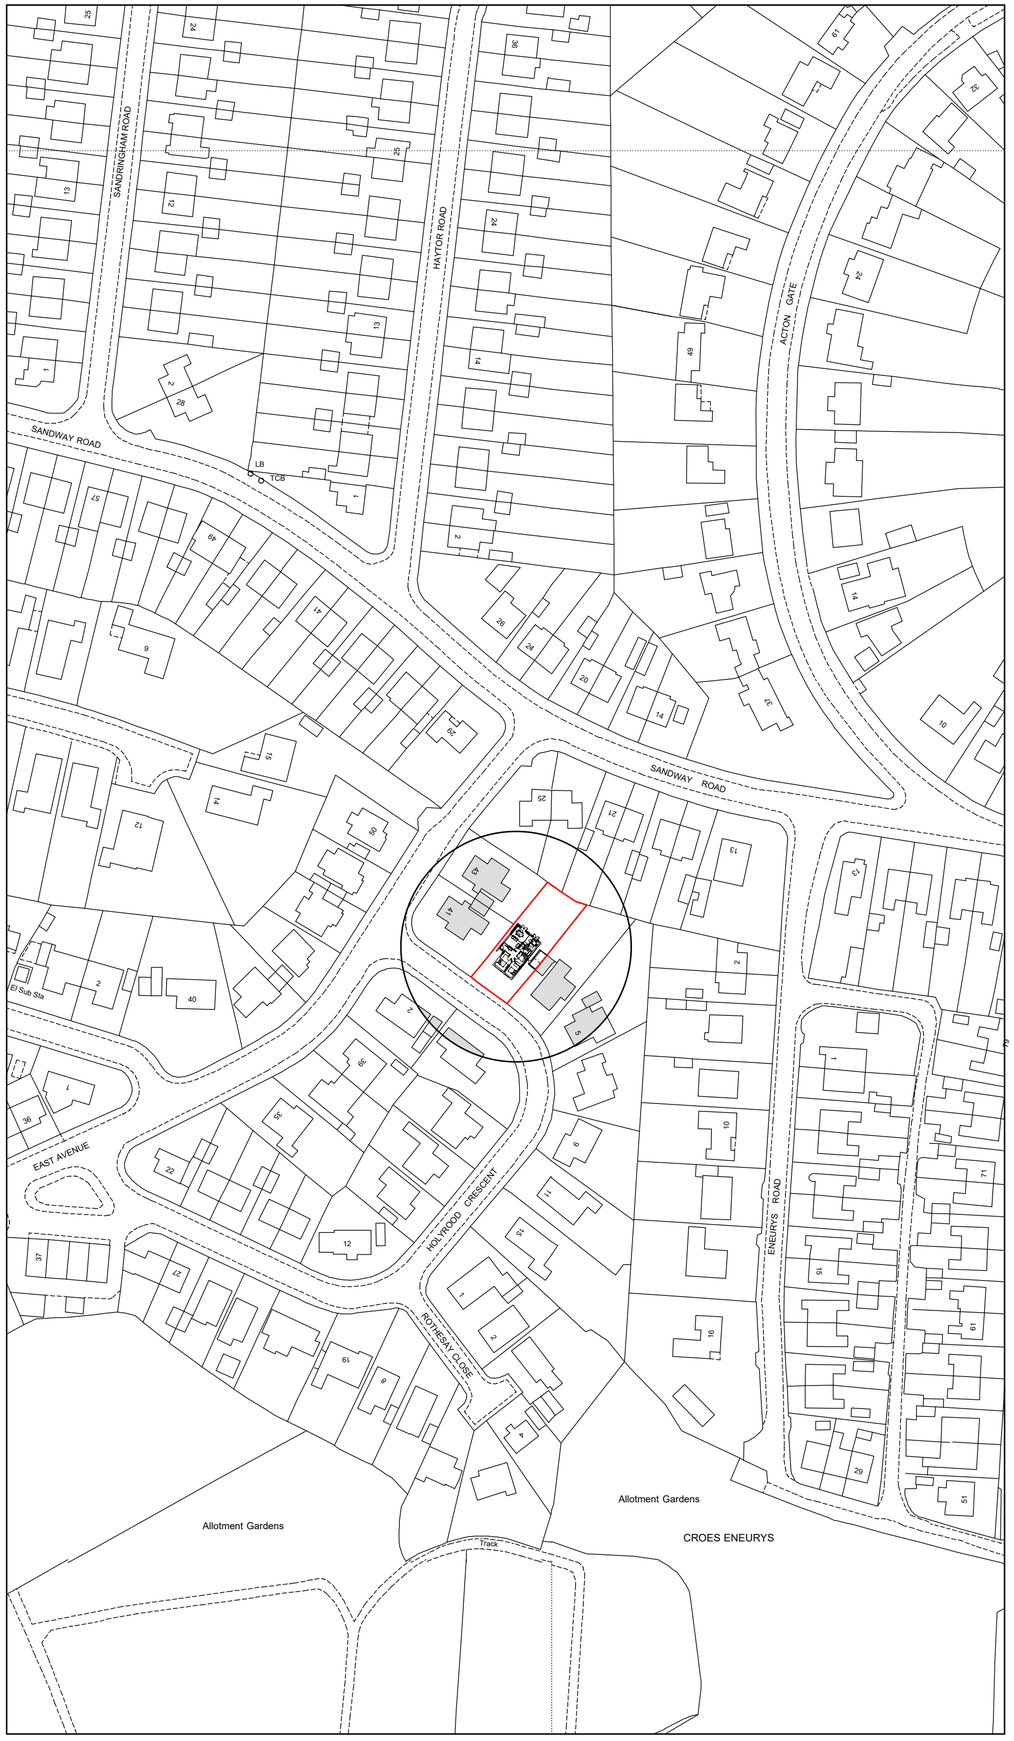

Location Plan 1:1250

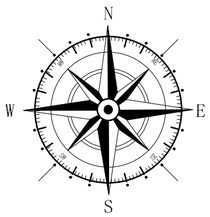

Key

Surrounding Buildings

Application Site

Rev	Date	Detail	Initial

Project: Proposed Alterations at
1 Holyrood Crescent,
Rhosddu,
Wrexham,
LL11 2EN

Title:	Scale: (A2)
Planning: Site & Location	1:500 & 1:1250

Drawn By:	Date:
D.J.Edwards	Aug 2024
Drawing No: E094/004	Sheet: 1 1

blueprint
architectural services

partner LABC

Office 3K4,
Redwither Business Tower,
Wrexham. LL13 9XT
Tel: 01978 356500
www.blueprintarchitectural.com

© copyright all rights reserved