
	Description	By	Date
P1	Initial Issue	LM	06.08.24

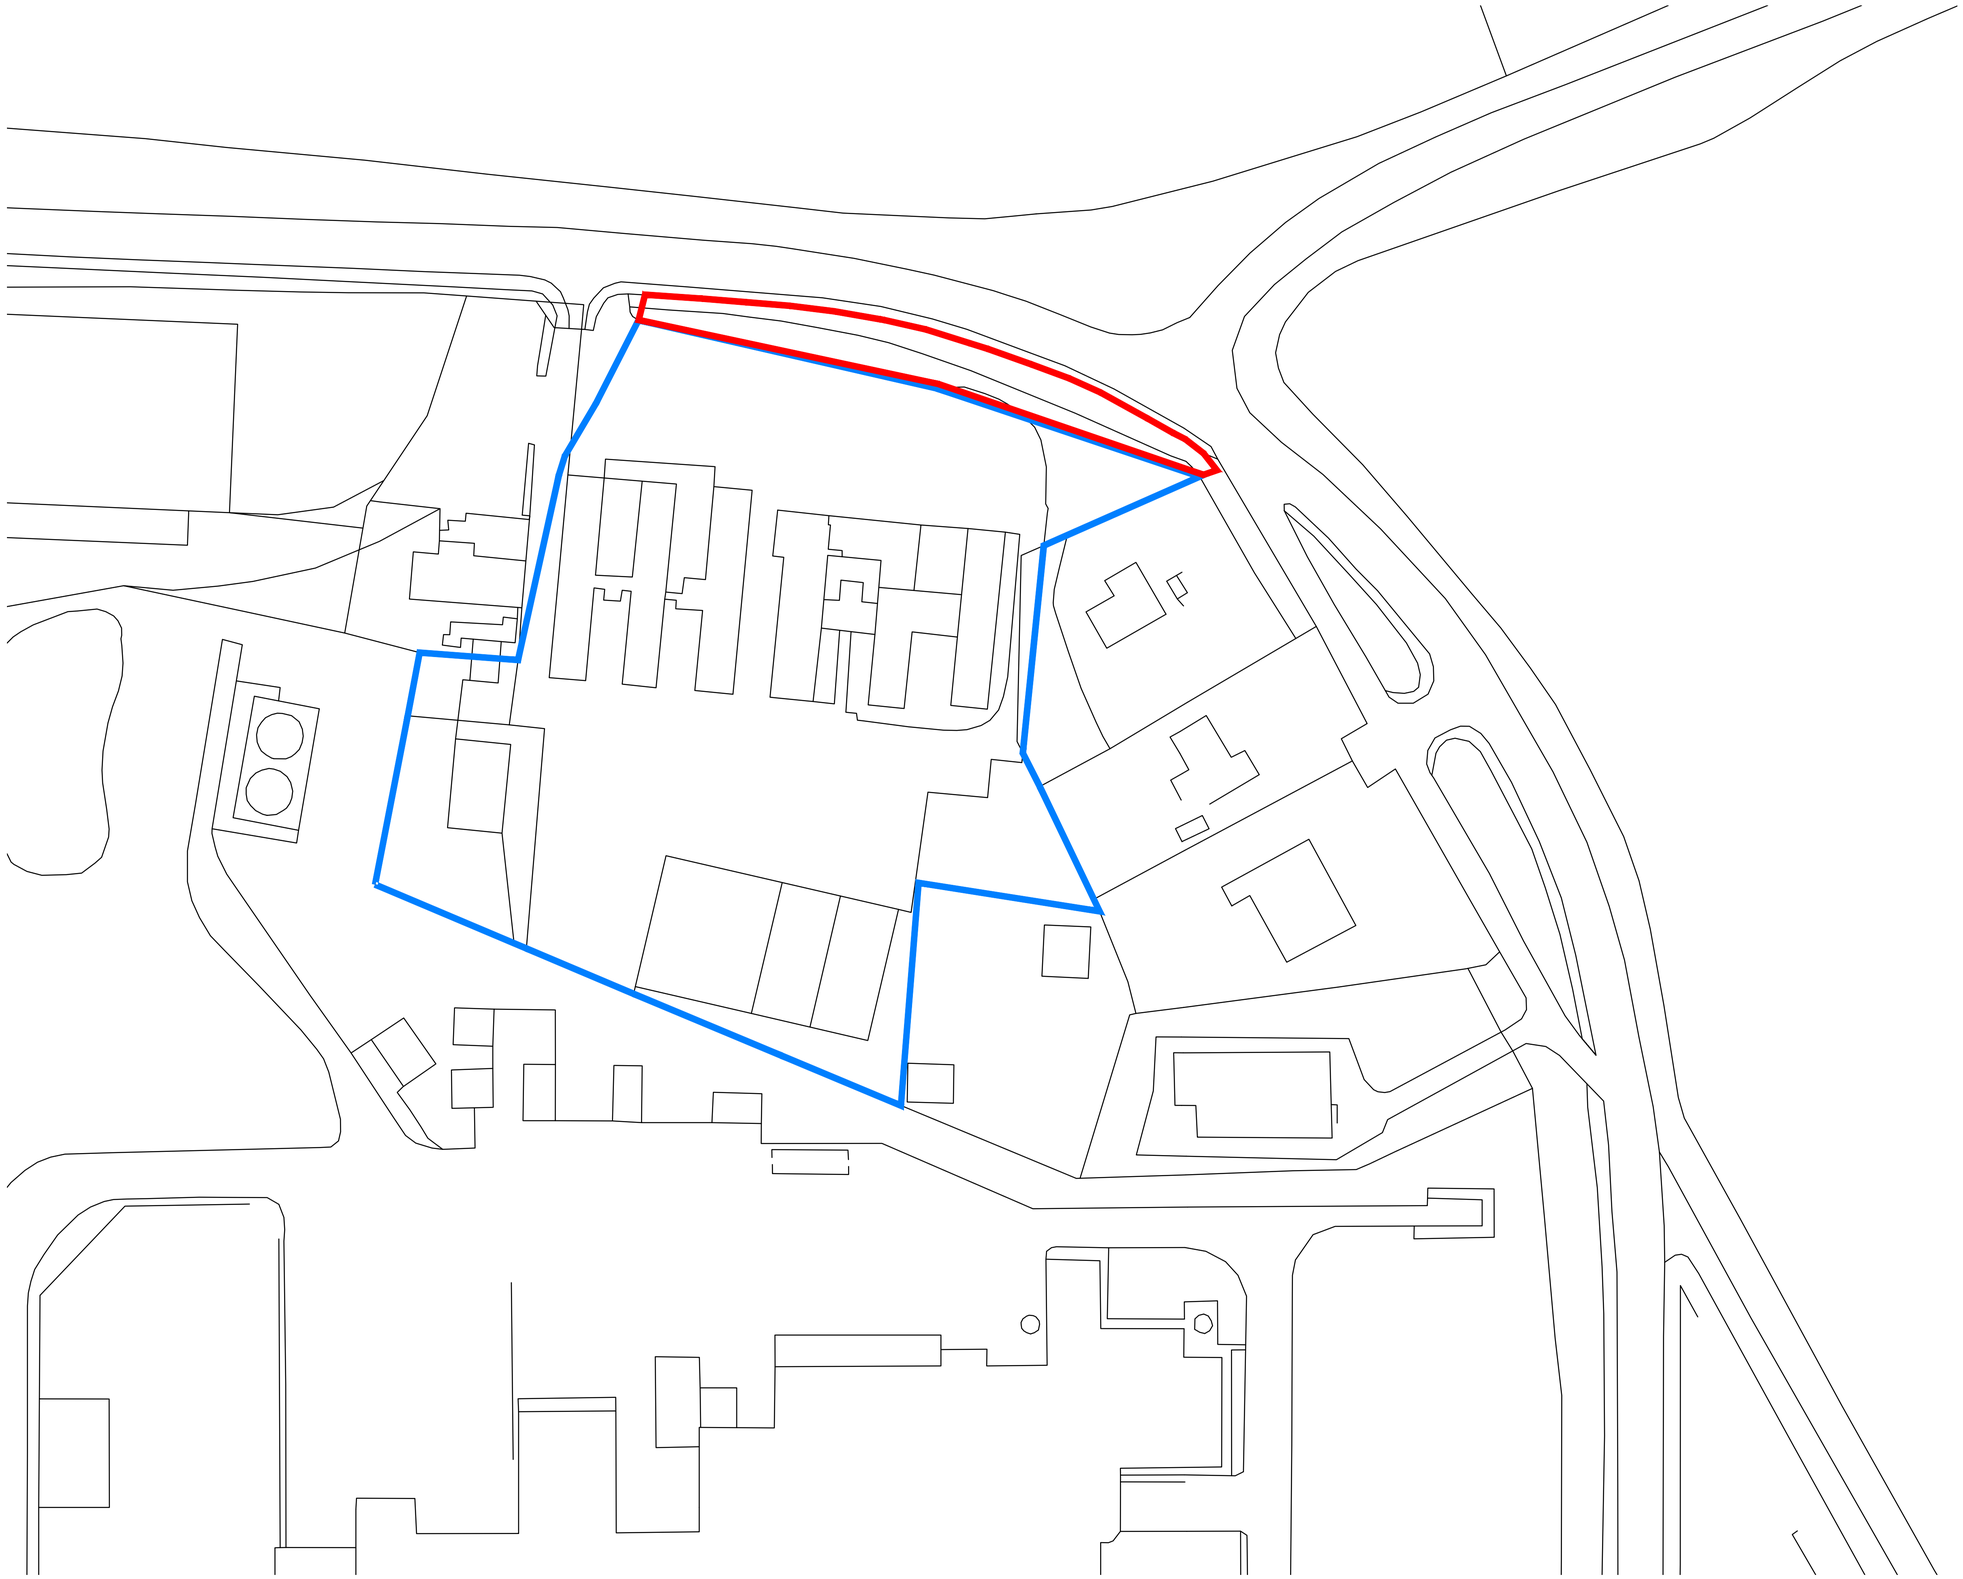

1 Extent of Works Site Plan
Scale 1 : 500

0 2m 10 m 20 m
Scale 1:500

N

Site Ownership

Extent of Works

Modern City Architecture & Urbanism

Avenue HQ
17 Mann Island
Liverpool
L3 1BP

t: 0161 974 7203
e: info@mcau.co.uk
www.mcau.co.uk

Client
F.I Real Estate Management

Project
Ridley Wood, Bryn Lane
Wrexham

Description
Extent of Works Site Plan

Status		Drawn By
Planning		LM
Job Number	Scale	Date
SP133-MCAU	1:500@A1	Aug 24
Drawing Number		Revision
P.02-001		P1

Copyright Modern City Architecture & Urbanism Ltd