
NOTES:

ALL DIMENSIONS TO BE CHECKED AND CONFIRMED ON SITE PRIOR TO ANY WORKS OR FABRICATION.


DO NOT SCALE OFF THIS DRAWING.

ANY ERRORS, OMISSIONS OR DISCREPANCIES ARE TO BE BROUGHT TO THE ATTENTION OF MUNRO ASSOCIATES IMMEDIATELY.

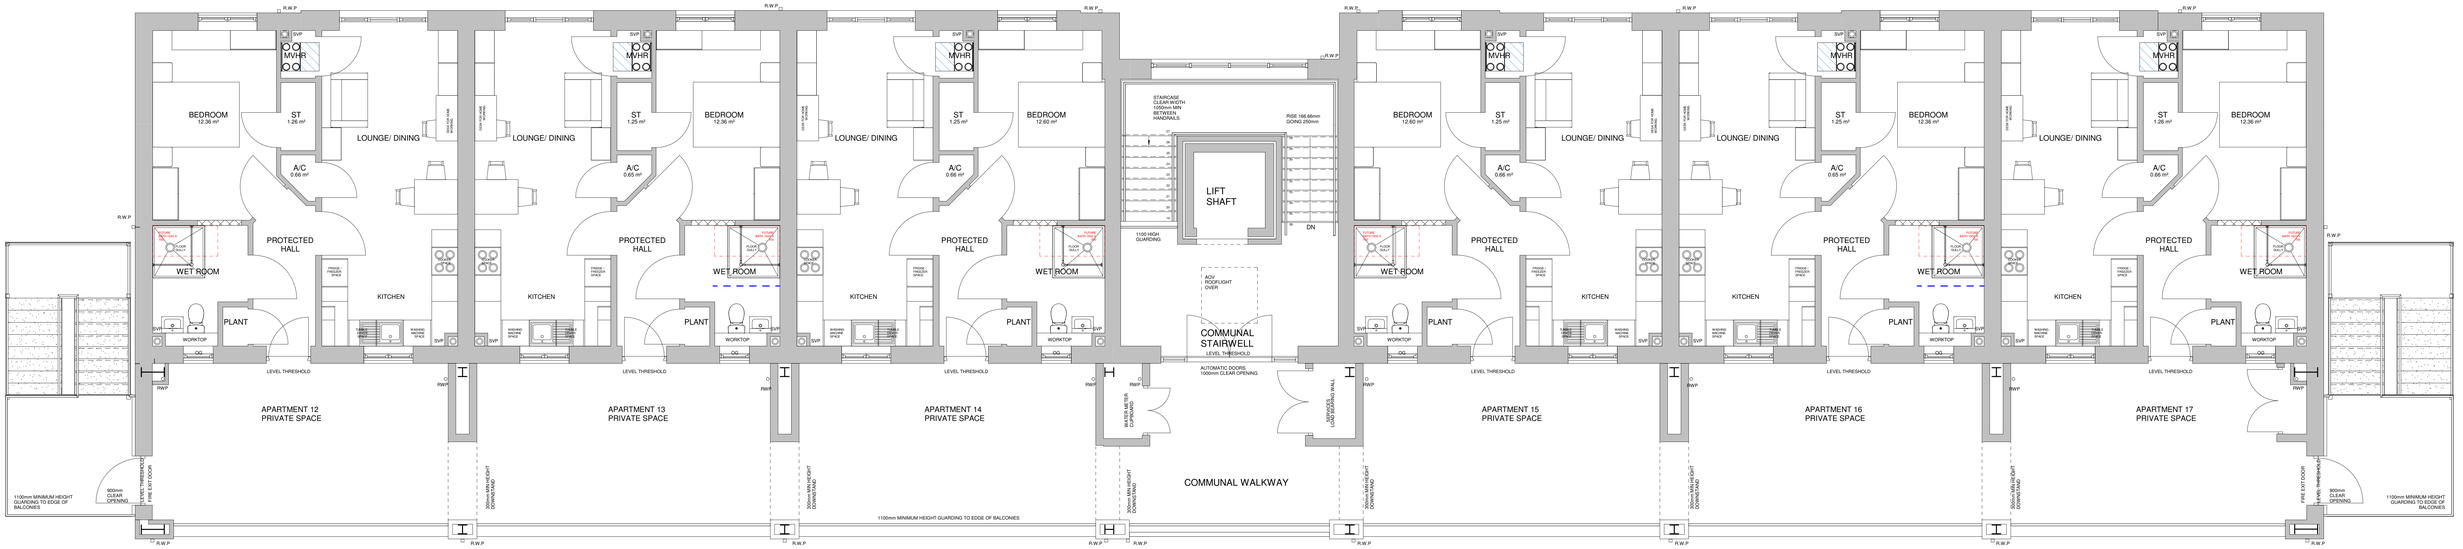

Second Floor Plan

1 : 50

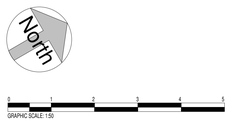

Rev	Date	Description	By

DRAWING STATUS

PLANNING

munro associates

UNIT 29, THE RURAL ENTERPRISE CENTRE, STAFFORD DRIVE,
BATTLEFIELD ENTERPRISE PARK, SHREWSBURY. SY1 3FE.

T: 01743 341438 E: design@munro-associates.com

CLIENT

Castlemead Group

PROJECT

Proposed Residential Development
Cwrt Pentwmpath
Eighth Avenue
Llay
Wrexham, LL12 0TT

SCALE (@ A0)	DATE
1 : 50	April 2024
	DRAWN BY: MRC

DRAWING TITLE

PROPOSED SECOND FLOOR PLANS APARTMENT BUILDING (PLOTS 1-17)

PROJECT NUMBER	DRAWING NUMBER	REV
24.271	12	

© THE CONTENTS OF THIS DRAWING ARE THE COPYRIGHT OF MUNRO ASSOCIATES. IT MUST NOT BE REPRODUCED NOR AMENDED BY A THIRD PARTY WITHOUT OUR WRITTEN PERMISSION.

Munro Associates (Architectural Services) Limited
Registered Office: Unit 29 The Rural Enterprise Centre, Stafford Drive, Battlefield Enterprise Park, Shrewsbury, Shropshire, SY1 3FE.

Registered in England and Wales

Registration No. 08117820 Vat No. 650 8829 15