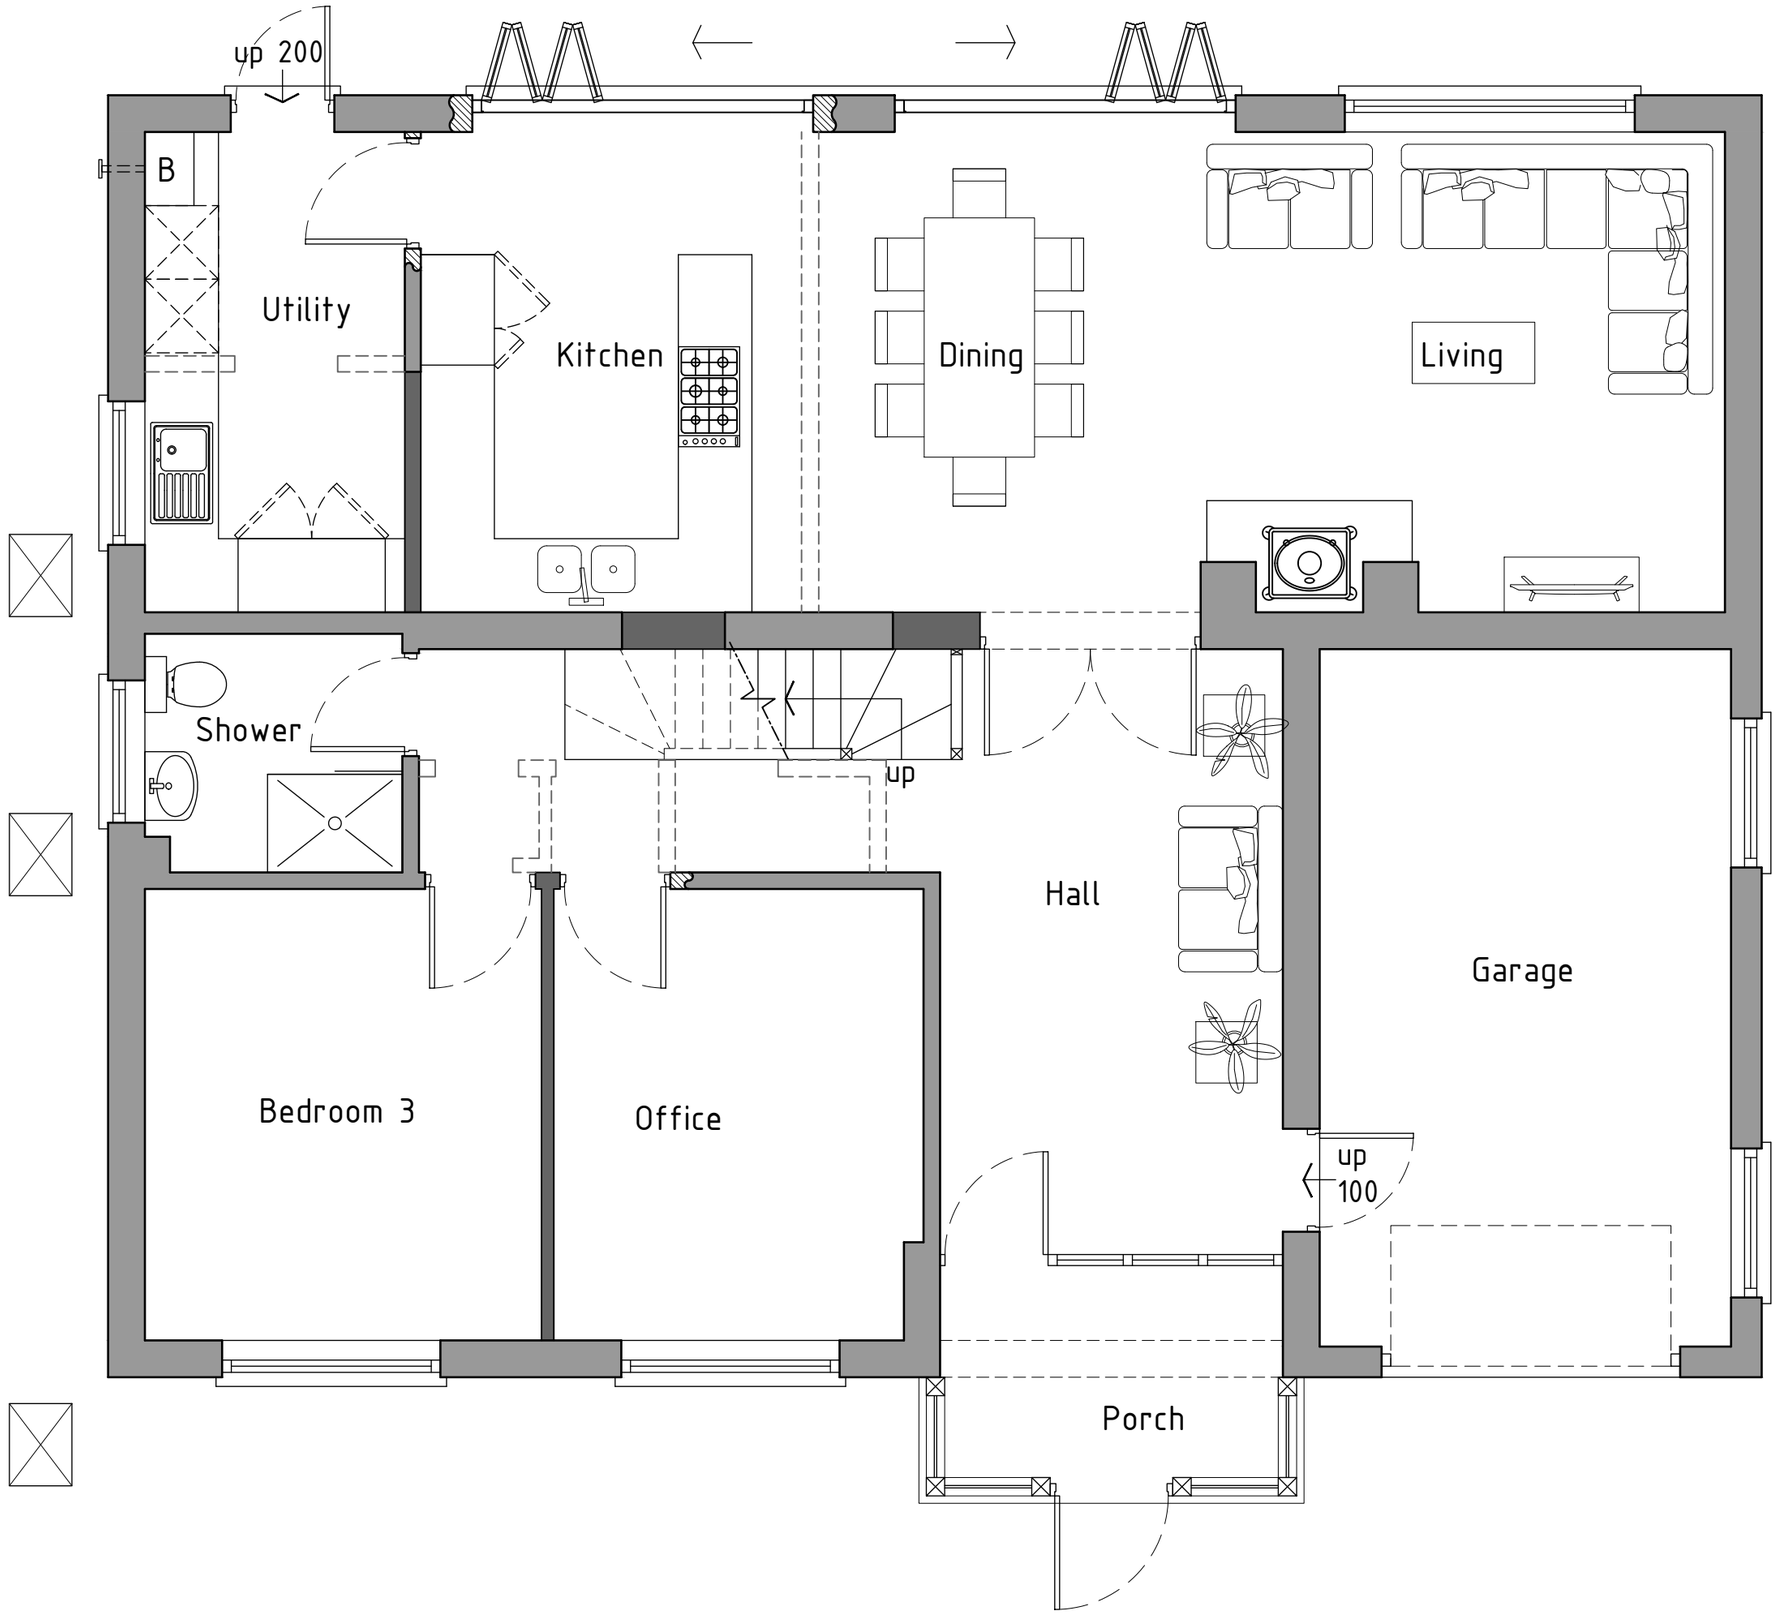


N

Ground floor plan 1:50

Proposed

HDS ARCHITECTURAL SERVICES
HDS Architectural Services, The Foundry,
15 Yorke Street, Wrexham
LL13 8LW
Tel (01978) 345250
www.hdsarchitectural.co.uk

Project;
Canton, Wrexham Road, Overton,
WREXHAM, LL13 0DY

Title;	**Scale (A3);**
04-Proposed Ground Floor Plan	1:50
Dwg No;	**Date;**
C/PD/04	24.07.24

Revision;