


© 2015 AFL ARCHITECTS [v1.6]

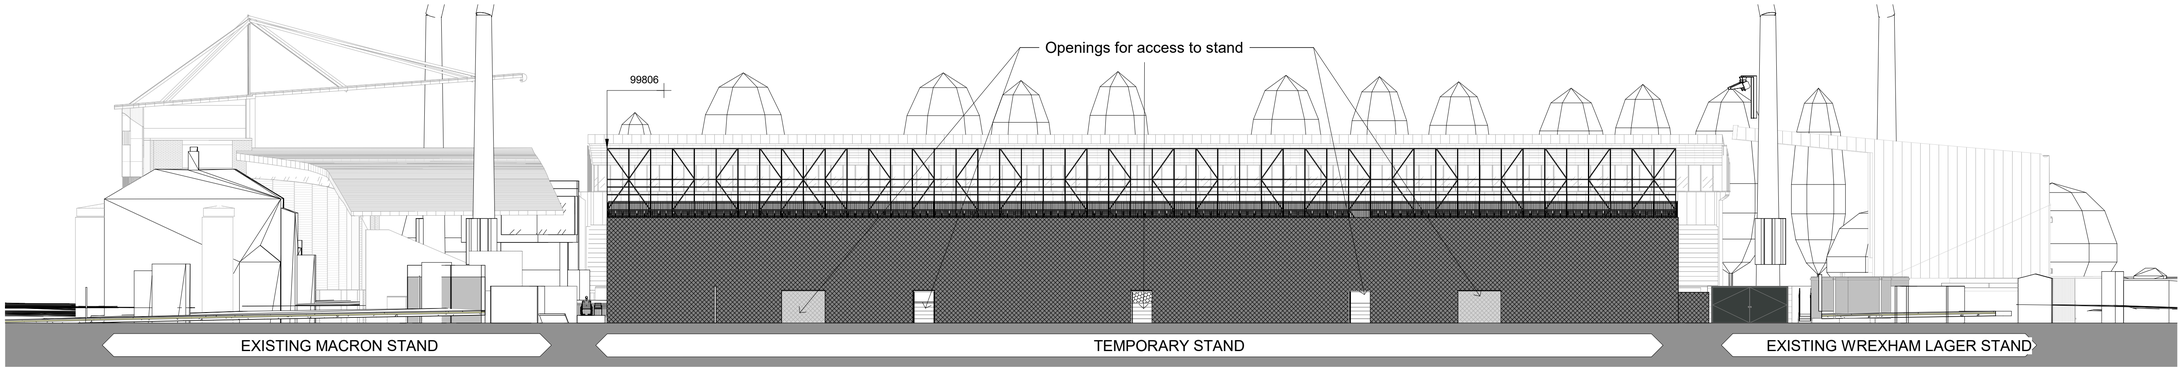


1 East Elevation
1 : 200

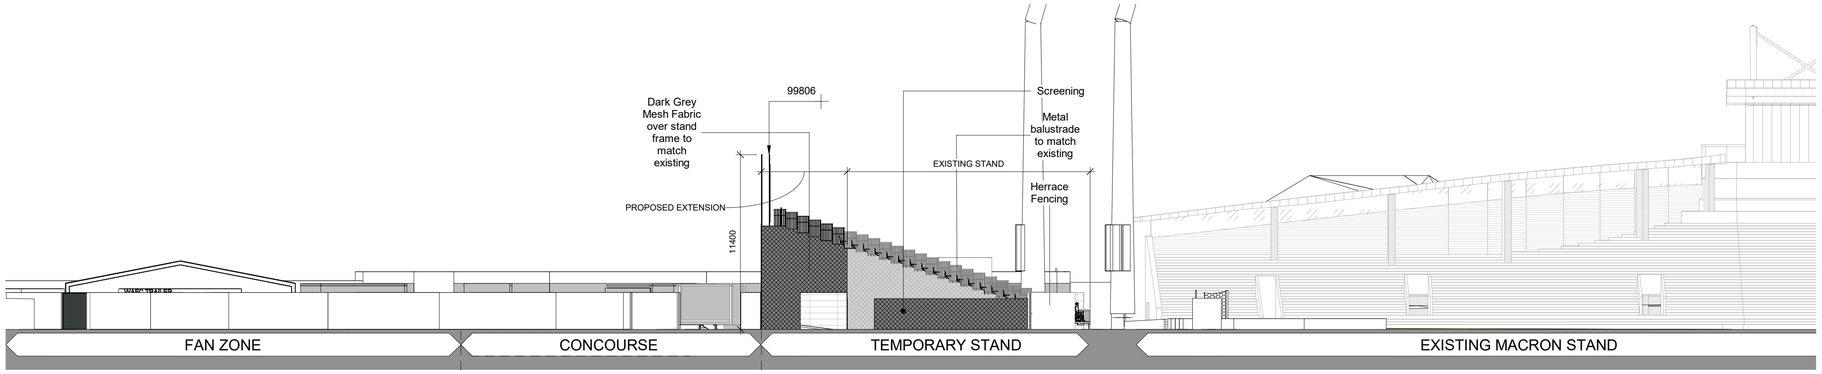

2 North Elevation
1 : 200

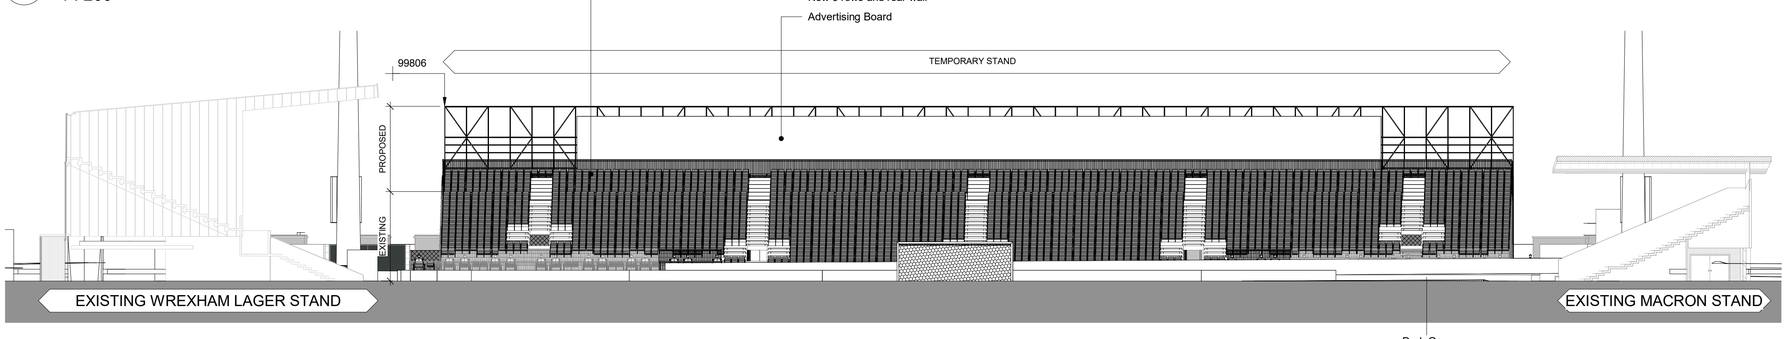

3 West Elevation
1 : 200

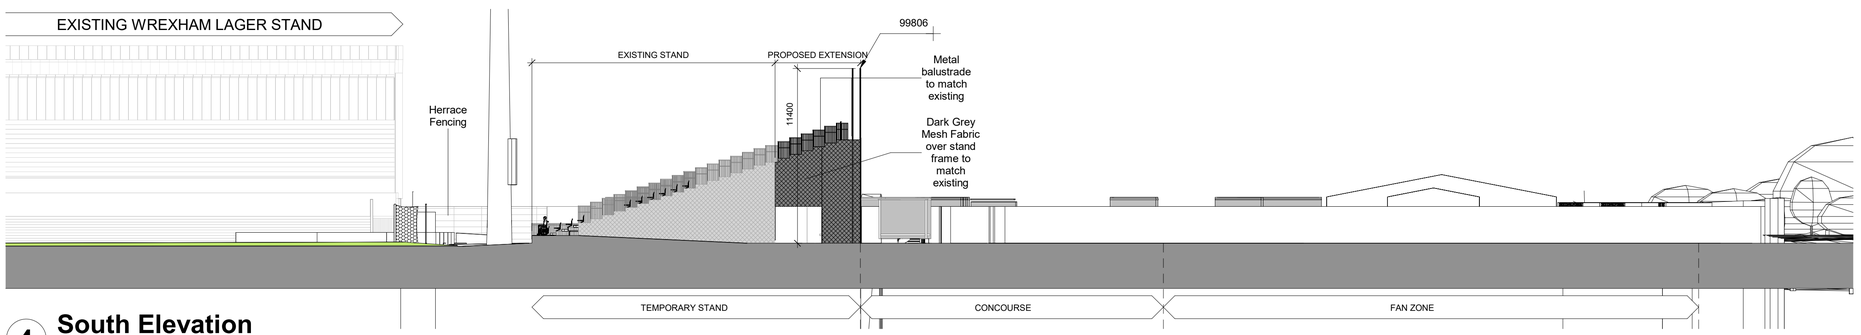

4 South Elevation
1 : 200

NOTES
All dimensions and levels to be checked on site

Any descrepancies are to be reported to the Architect before any work commences

This drawing shall not be scaled to ascertain any dimensions, work to figured dimensions only

This drawing shall not be reproduced without express written permission from AFL Architects Ltd.

DISCLAIMER
When this drawing is issued in CAD, it is an uncontrolled version issued for information only, to enable the recipient to prepare their own documents/drawings for which they are solely responsible.

SOFTWARE INTEROPERABILITY
AFL prepared this drawing using Autodesk REVIT Architecture.

AFL does not accept liability for any loss or degradation of any information held in the drawing resulting from the translation from the original file format to any other file format or from the recipients reading of it in any other programme.

rev no.	rev date	rev by	description
P3	15.07.2024	WR	PLANNING ISSUE
P2	24.06.11	WR	Temporary Stand Extension Application
P1	05.12.23	WR	PLANNING ISSUE

project
Kop Development

location
Racecourse Ground

Employer

client

AFL Architects
1st Floor
St Georges House
56 Peter Street
Manchester UK
M2 3NQ

t: +44(0)161 236 6263
f: +44(0)161 236 6484

w: www.afl-architects.com
e: mail@afl-uk.com

twitter.com/AFLArchitects

key plan

drawing title
Kop Temporary Stand
Proposed Elevations

AFL job number	scale @ A1	drawn	checked
231547	1 : 200	WR	JR
		rev date	15.07.2024

dwg purpose	status	rev
PLANNING	S2	P3

bim project origin zone level type role 5-digit no.
231547-AFL-Z4-ZZ-DR-A-20014