
Cabin Caff and Shed Load of Beauty Site Plan

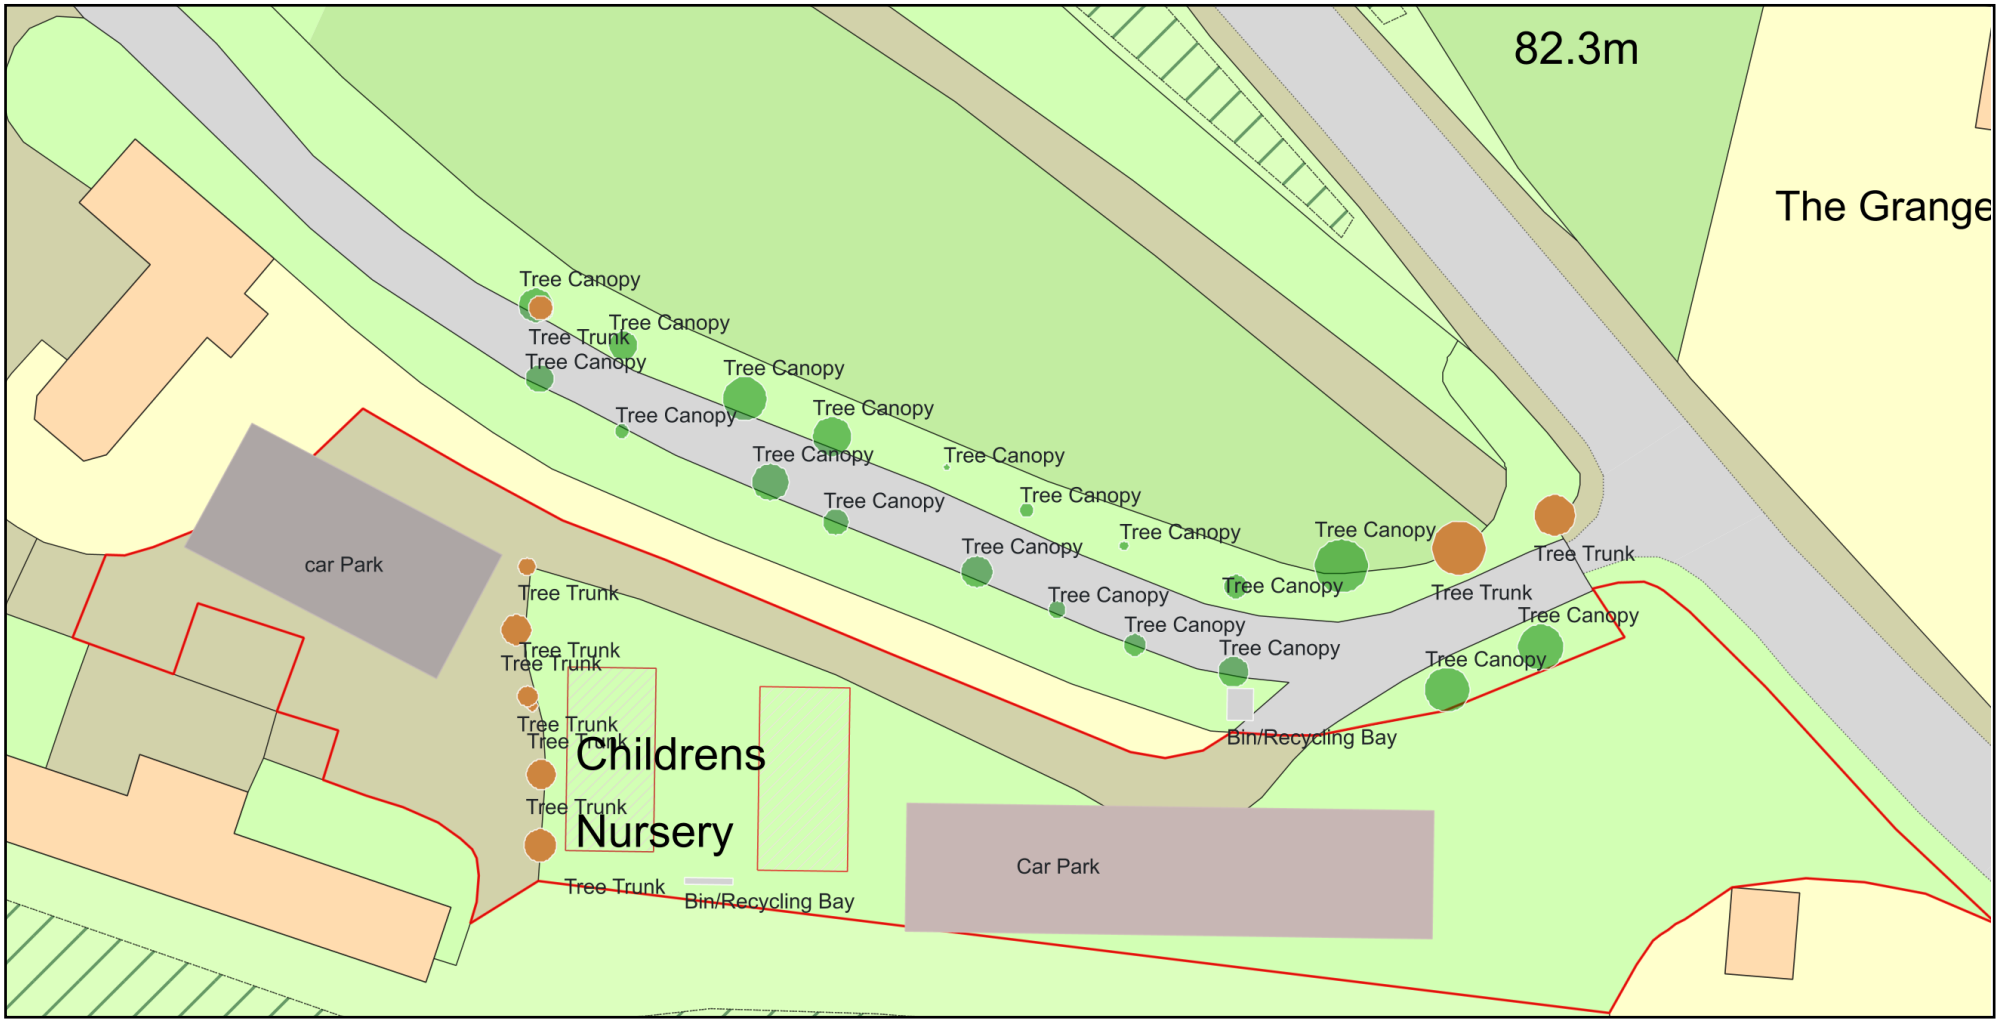

ReQuestaPlan

Plan Produced for: H L Hough

Date Produced: 13 May 2024

Plan Reference Number: TQRQM24134121732148

Scale: 1:500 @ A4

© Crown copyright and database rights 2023 OS 100042766