
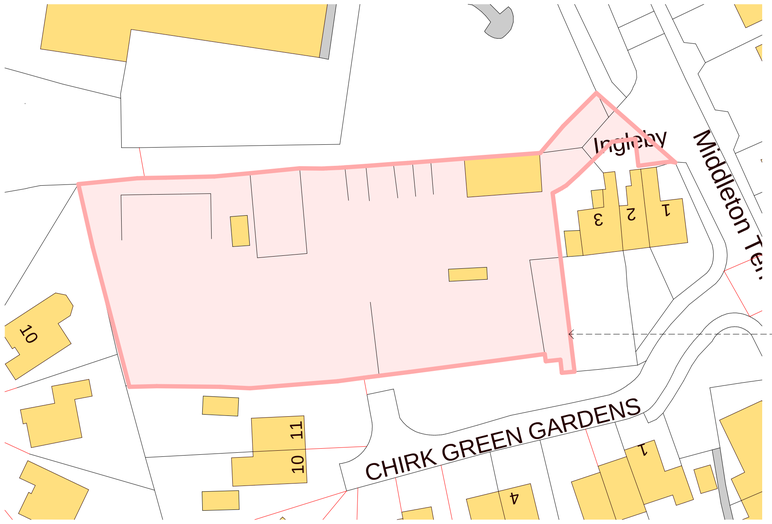


Existing Block Plan
1 : 500

Site and boundary indicated thus


North

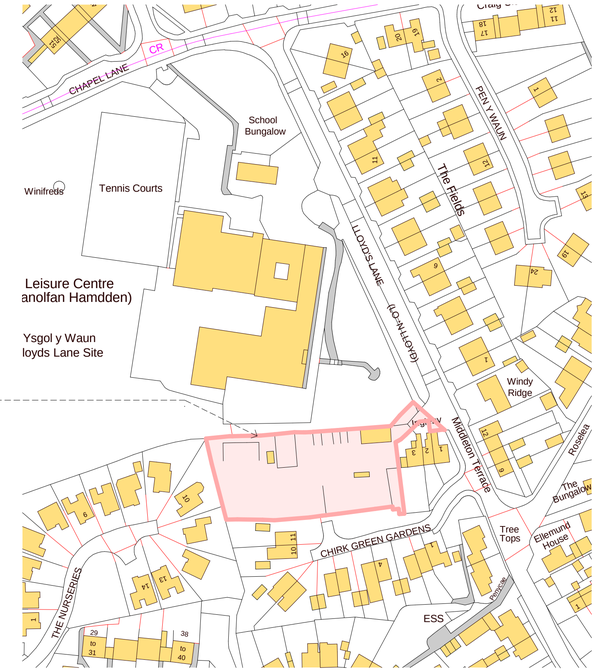

Existing Location Plan
1 : 1250

Ordanance Survey, (c) Crown Copyright 2023. All rights reserved Licence number 100022432

Existing trees indicated thus - refer to Tree Solution Schedule

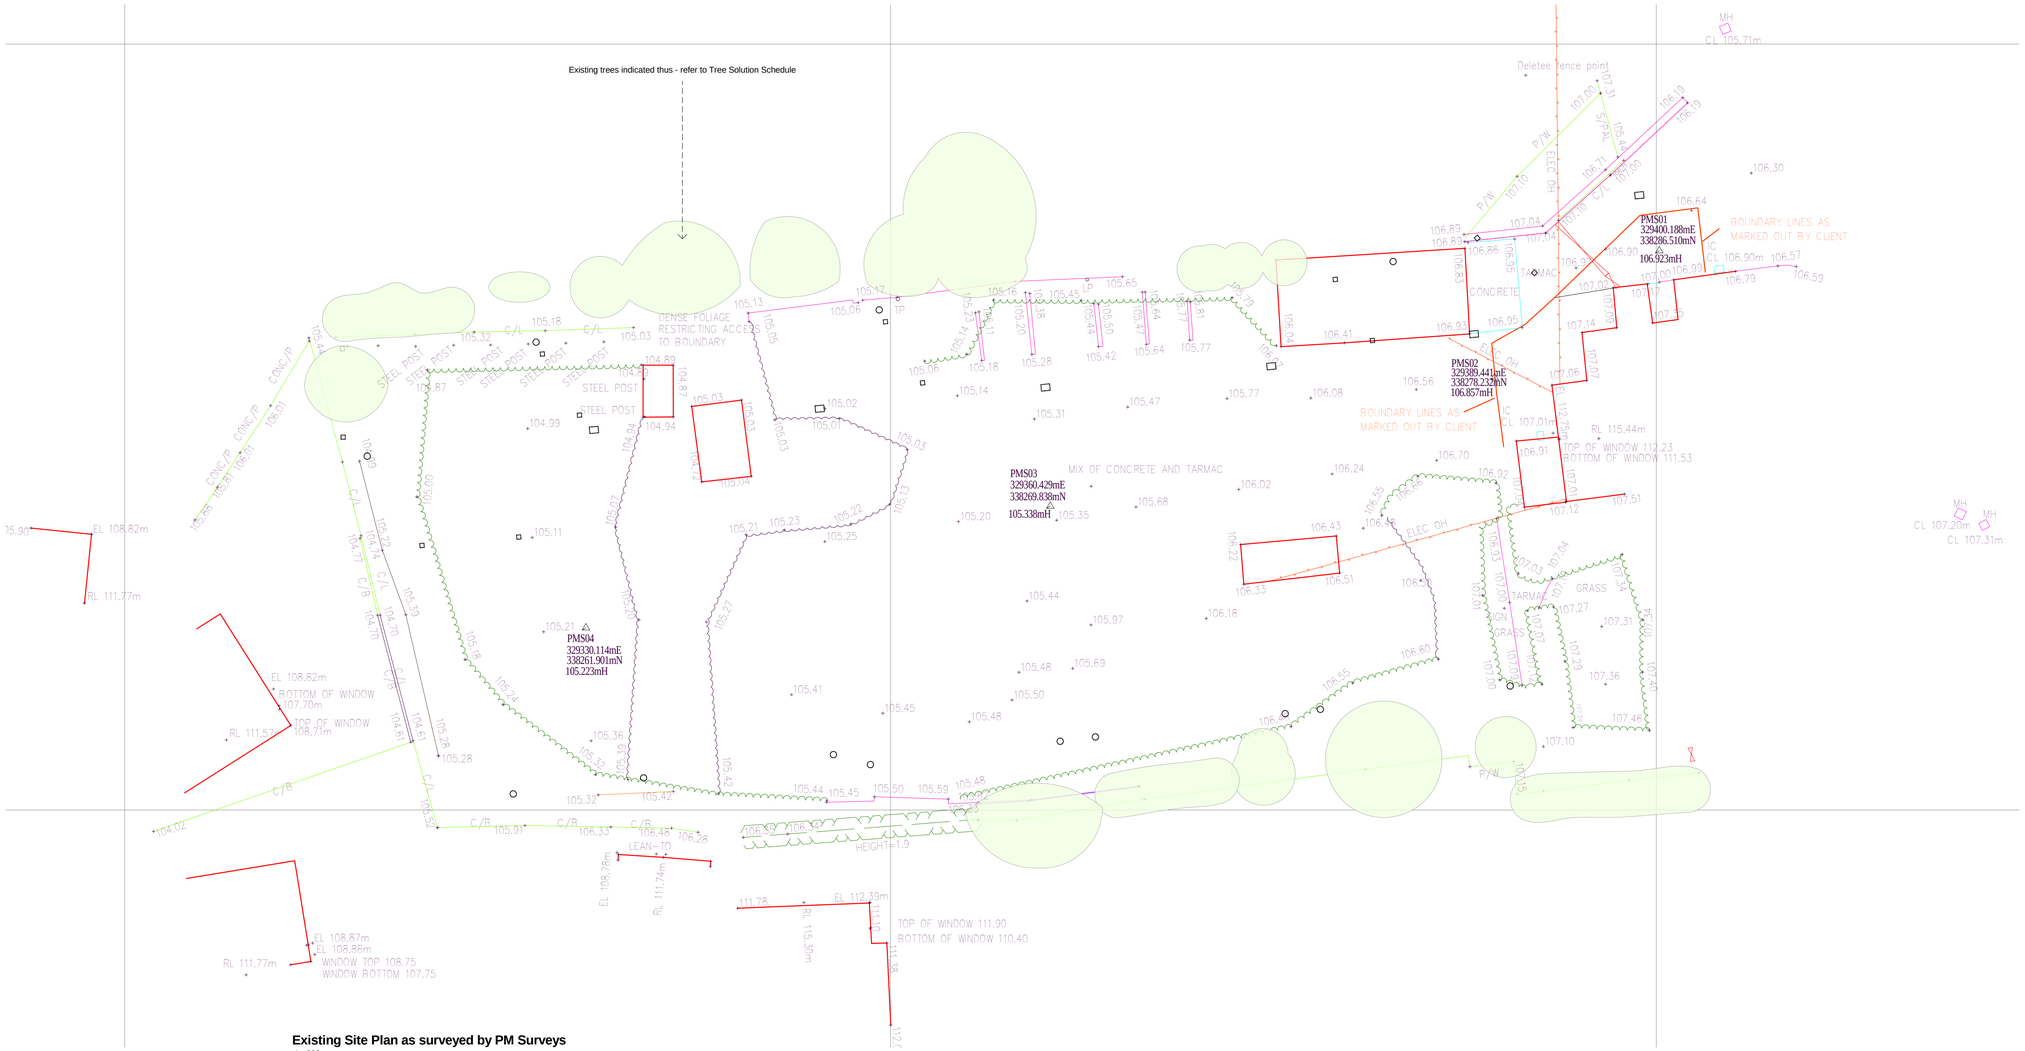

Existing Site Plan as surveyed by PM Surveys
1 : 200

The Contractor is responsible for checking all dimensions - any discrepancy to be brought to the attention of the client before proceeding with the work.

Where an item is covered by drawings of different scales, the larger scale drawing takes precedence.

Do not scale drawings - measured dimensions to be worked in all cases.

Revisions:
10th July 2024
- Ecology, landscaping and bio-diversity amended

BH ARCHITECTS LTD.
Barden • Queen Street • Treuddyn • Near Mold • Flintshire • CH7 4LU
Company Number 9280139
tel. 07970 771547 email. bharch@hotmail.com

site address
Former Coalyard • Off Lloyds Lane • Chirk • Near Wrexham • LL14 5PU

project
Proposed Residential Development

description & scale
Existing Location, Block and Site Plans
Scale as shown when printed at A1

date	project number	drawing number	revision
Jan. 2024	22/208	EL/01	C