
Do not scale this drawing - In all cases figured dimensions to be followed
All dimensions to be checked on site before work commences
© This drawing is the copyright of DTZ and may not be
reproduced in part or in whole without prior written permission

Notes

Location of Proposed New Cycle Hanger. Cycle Hanger dimensions as detailed drawing below.

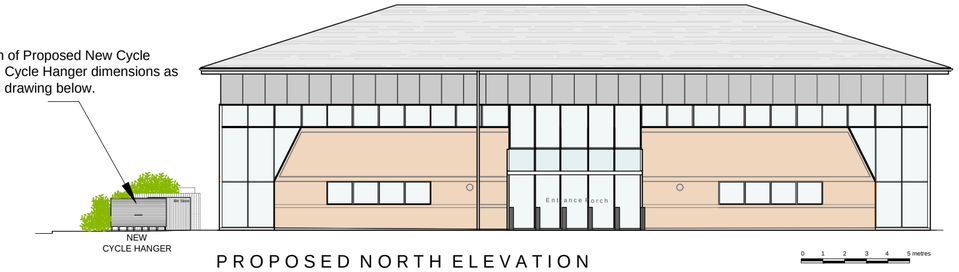


PROPOSED NORTH ELEVATION

Scale Bar.




Location of Proposed New Cycle Hanger. Cycle Hanger dimensions as detailed drawing below.


PROPOSED EAST ELEVATION

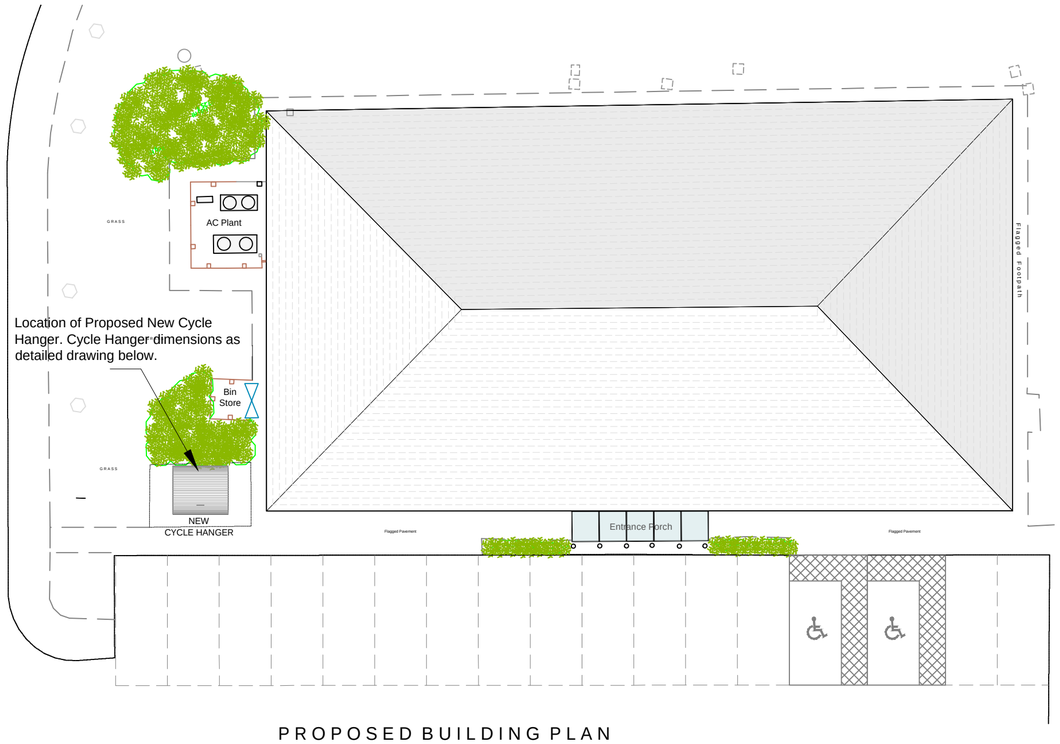

PROPOSED BUILDING PLAN

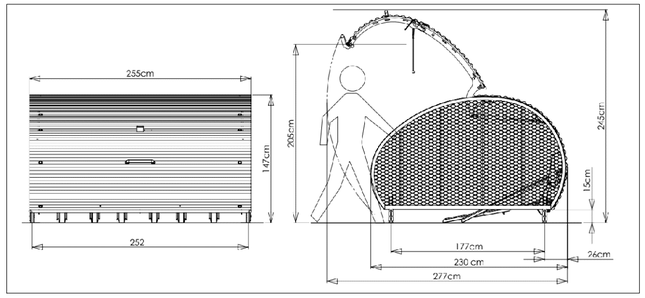

CYCLE HANGER DETAIL - MODEL VEC 220 (1:50 Scale).

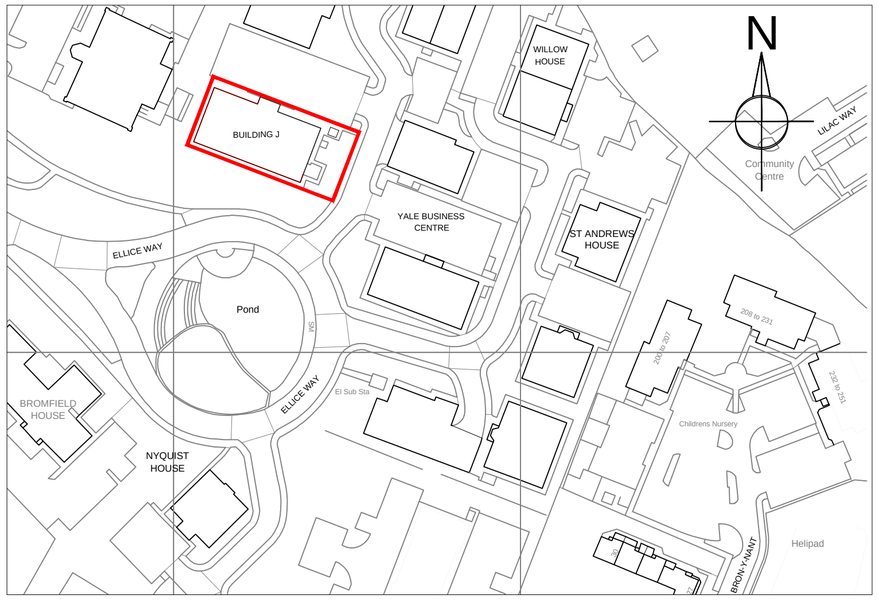

Site Location Plan - 1:1250 scale.

Revision	Description	Date	Drawn

Project and Building Consultancy
North West

No. 1 Marsden Street
Manchester
M2 1HW

Tel: +44 (0) 161 236 9595
Fax: +44 (0) 121 228 7097

www.dtz.com

Client:

Project: Building J, Yale Business Village,
Wrexham Technology Park, Wrexham, LL13 7YL.

Drawing:
Proposed External Plan & Elevations.

Scale: 1:200 @ A2
Drawn by: SS
Date: 29.07.24
Checked by: LC
Drawing Number: .02
Revision: