



EXISTING NORTH ELEVATION

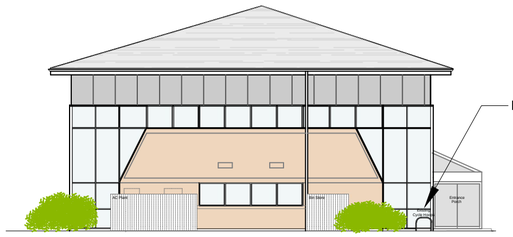


EXISTING EAST ELEVATION

0 1 2 3 4 5 metres

Scale Bar.

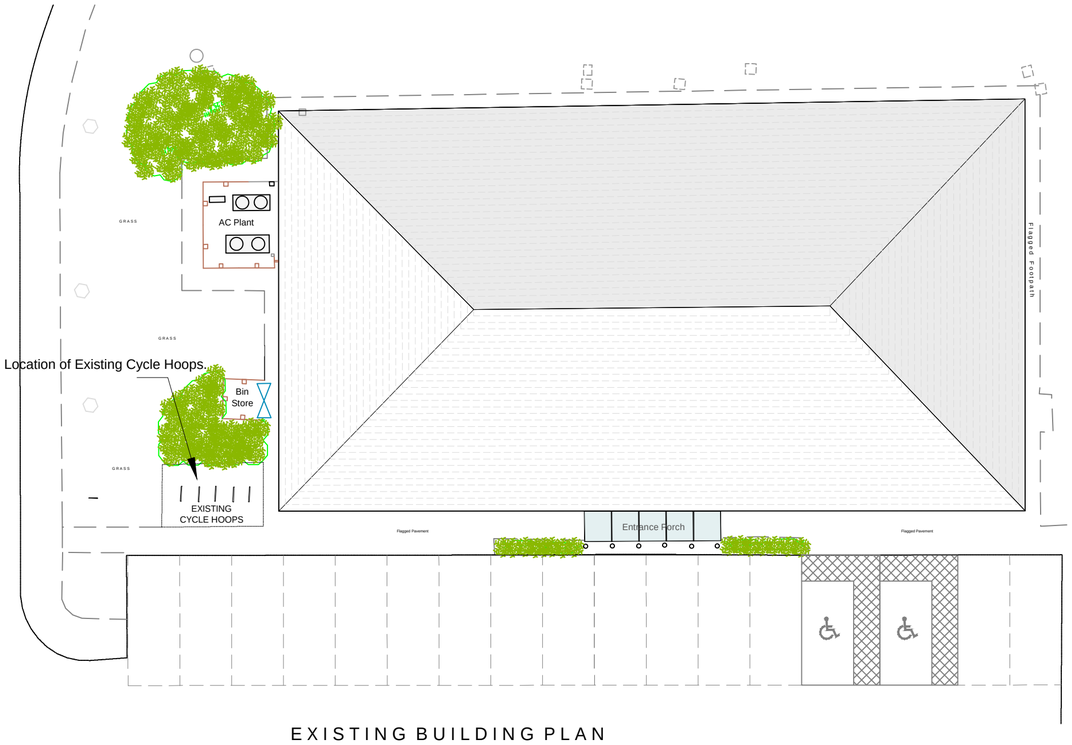

EXISTING BUILDING PLAN

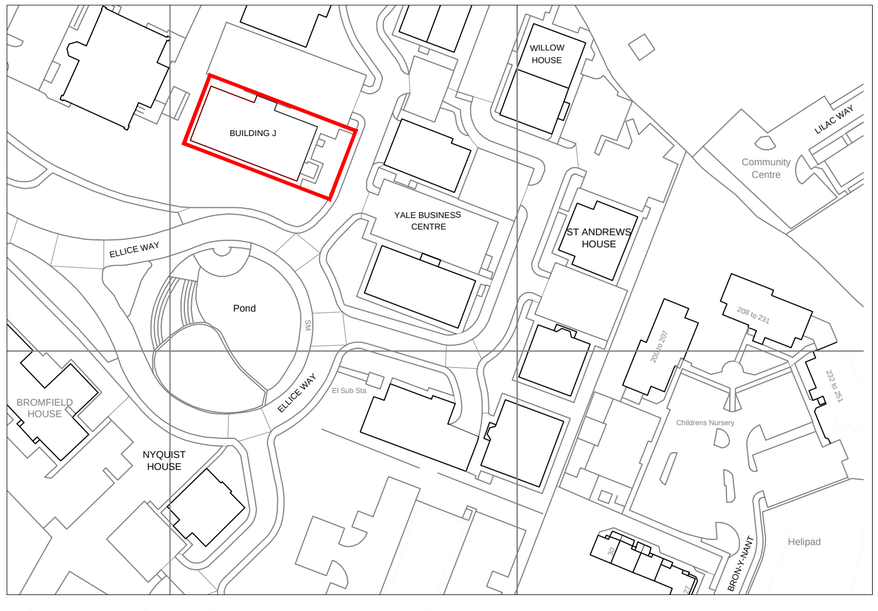

Site Location Plan - 1:1250 scale.

Do not scale this drawing - In all cases figured dimensions to be followed
All dimensions to be checked on site before work commences
© This drawing is the copyright of DTZ and may not be
reproduced in part or in whole without prior written permission

Notes

Revision	Description	Date	Drawn

CUSHMAN & WAKEFIELD

Project and Building Consultancy
North West

No. 1 Marsden Street
Manchester
M2 1HW

Tel: +44 (0) 161 236 9595
Fax: +44 (0) 121 228 7097

www.dtz.com

Client:

Project: Building J, Yale Business Village,
Wrexham Technology Park, Wrexham, LL13 7YL.

Drawing:
Existing External Plan & Elevations.

Scale: 1:200 @ A2 Drawn by: SS

Date: 29.07.24 Checked by: LC

Drawing Number: .01 Revision: