
North Elevation
Scale 1:250

PROPOSED SLURRY LAGOON

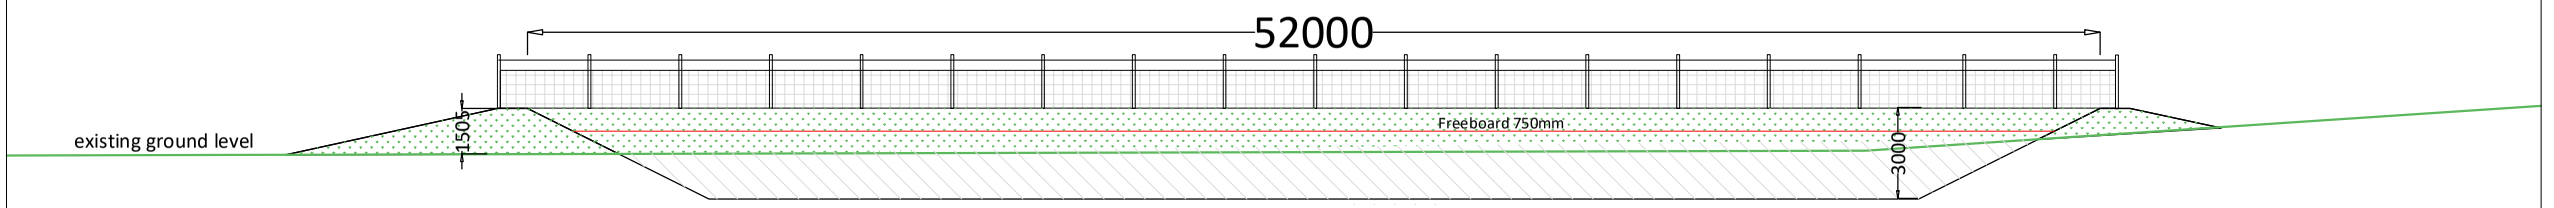


Below ground excavation forms earth banks

Visual Impact from ground level will be minimal and banks will be seeded with long term grass mix.

South Elevation
Scale 1:250

PROPOSED SLURRY LAGOON

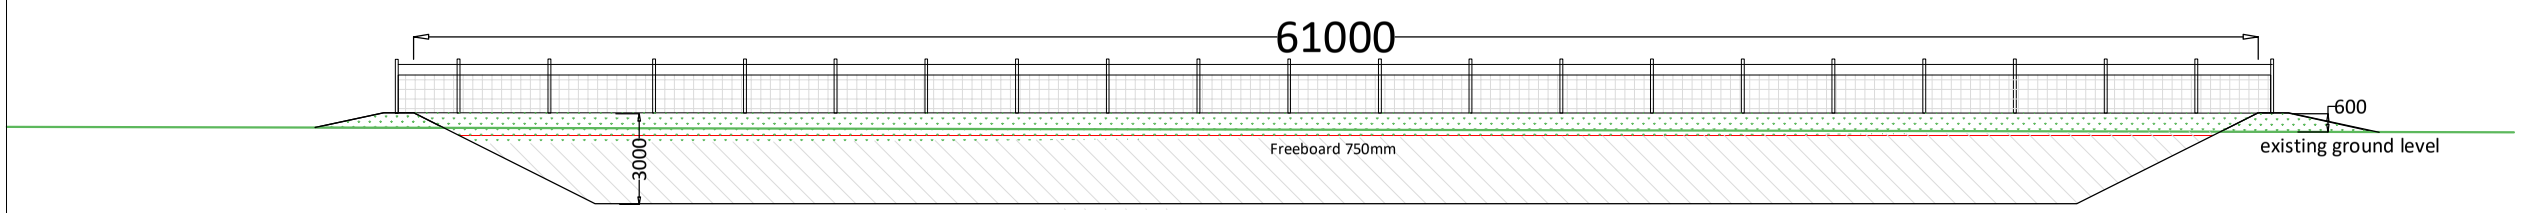


Below ground excavation forms earth banks

Visual Impact from ground level will be minimal and banks will be seeded with long term grass mix.

West Elevation
Scale 1:250

PROPOSED SLURRY LAGOON

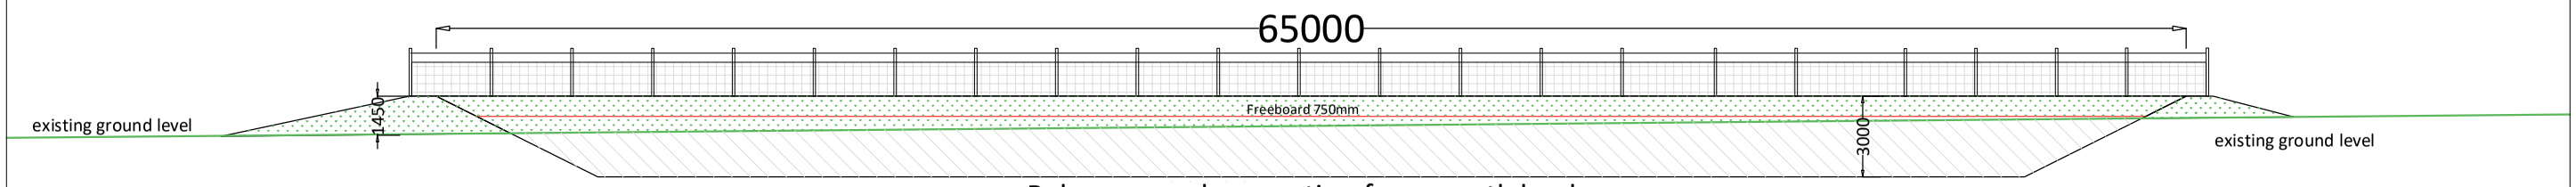


Below ground excavation forms earth banks

Visual Impact from ground level will be minimal and banks will be seeded with long term grass mix.

East Elevation
Scale 1:250

PROPOSED SLURRY LAGOON

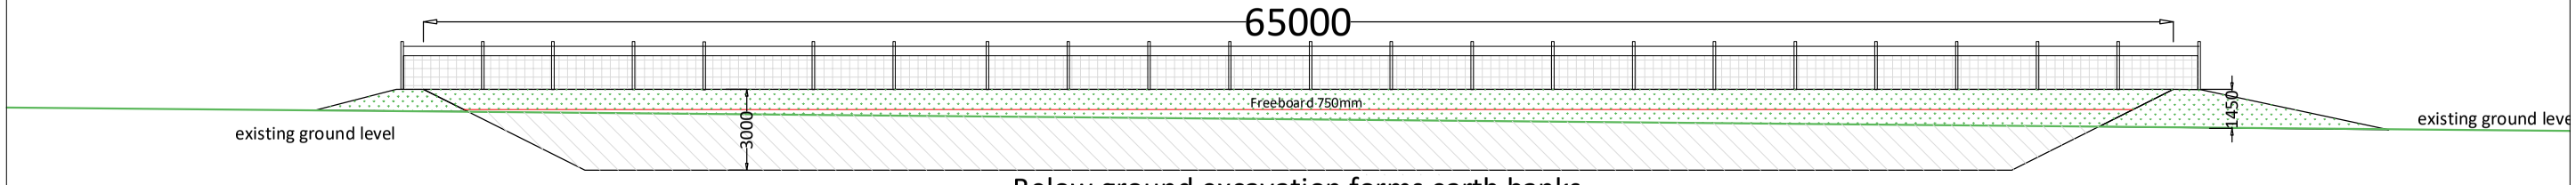

Below ground excavation forms earth banks

Visual Impact from ground level will be minimal and banks will be seeded with long term grass mix.

COPYRIGHT
This drawing is the property of P&L AGRICONSULTING LTD
Information is protected by Copyright.
Copying or any form of reproduction is not permitted without permission from P&L AgriConsulting Ltd.

Will Phillips
P&L AgriConsulting Ltd
Fields Farm
Alkington
Whitchurch SY13 3NH
01948 880261
07939 474838

Drawing 2	ELEVATION PLAN	Edward Dodd Hanmer Hall Farm, Hanmer, Whitchurch, SY13 3EG
12.08.2024	Slurry Lagoon	
Scale 1:250 a3		

P&L AgriConsulting