

Floor Plan
Scale 1:250

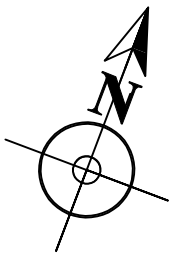

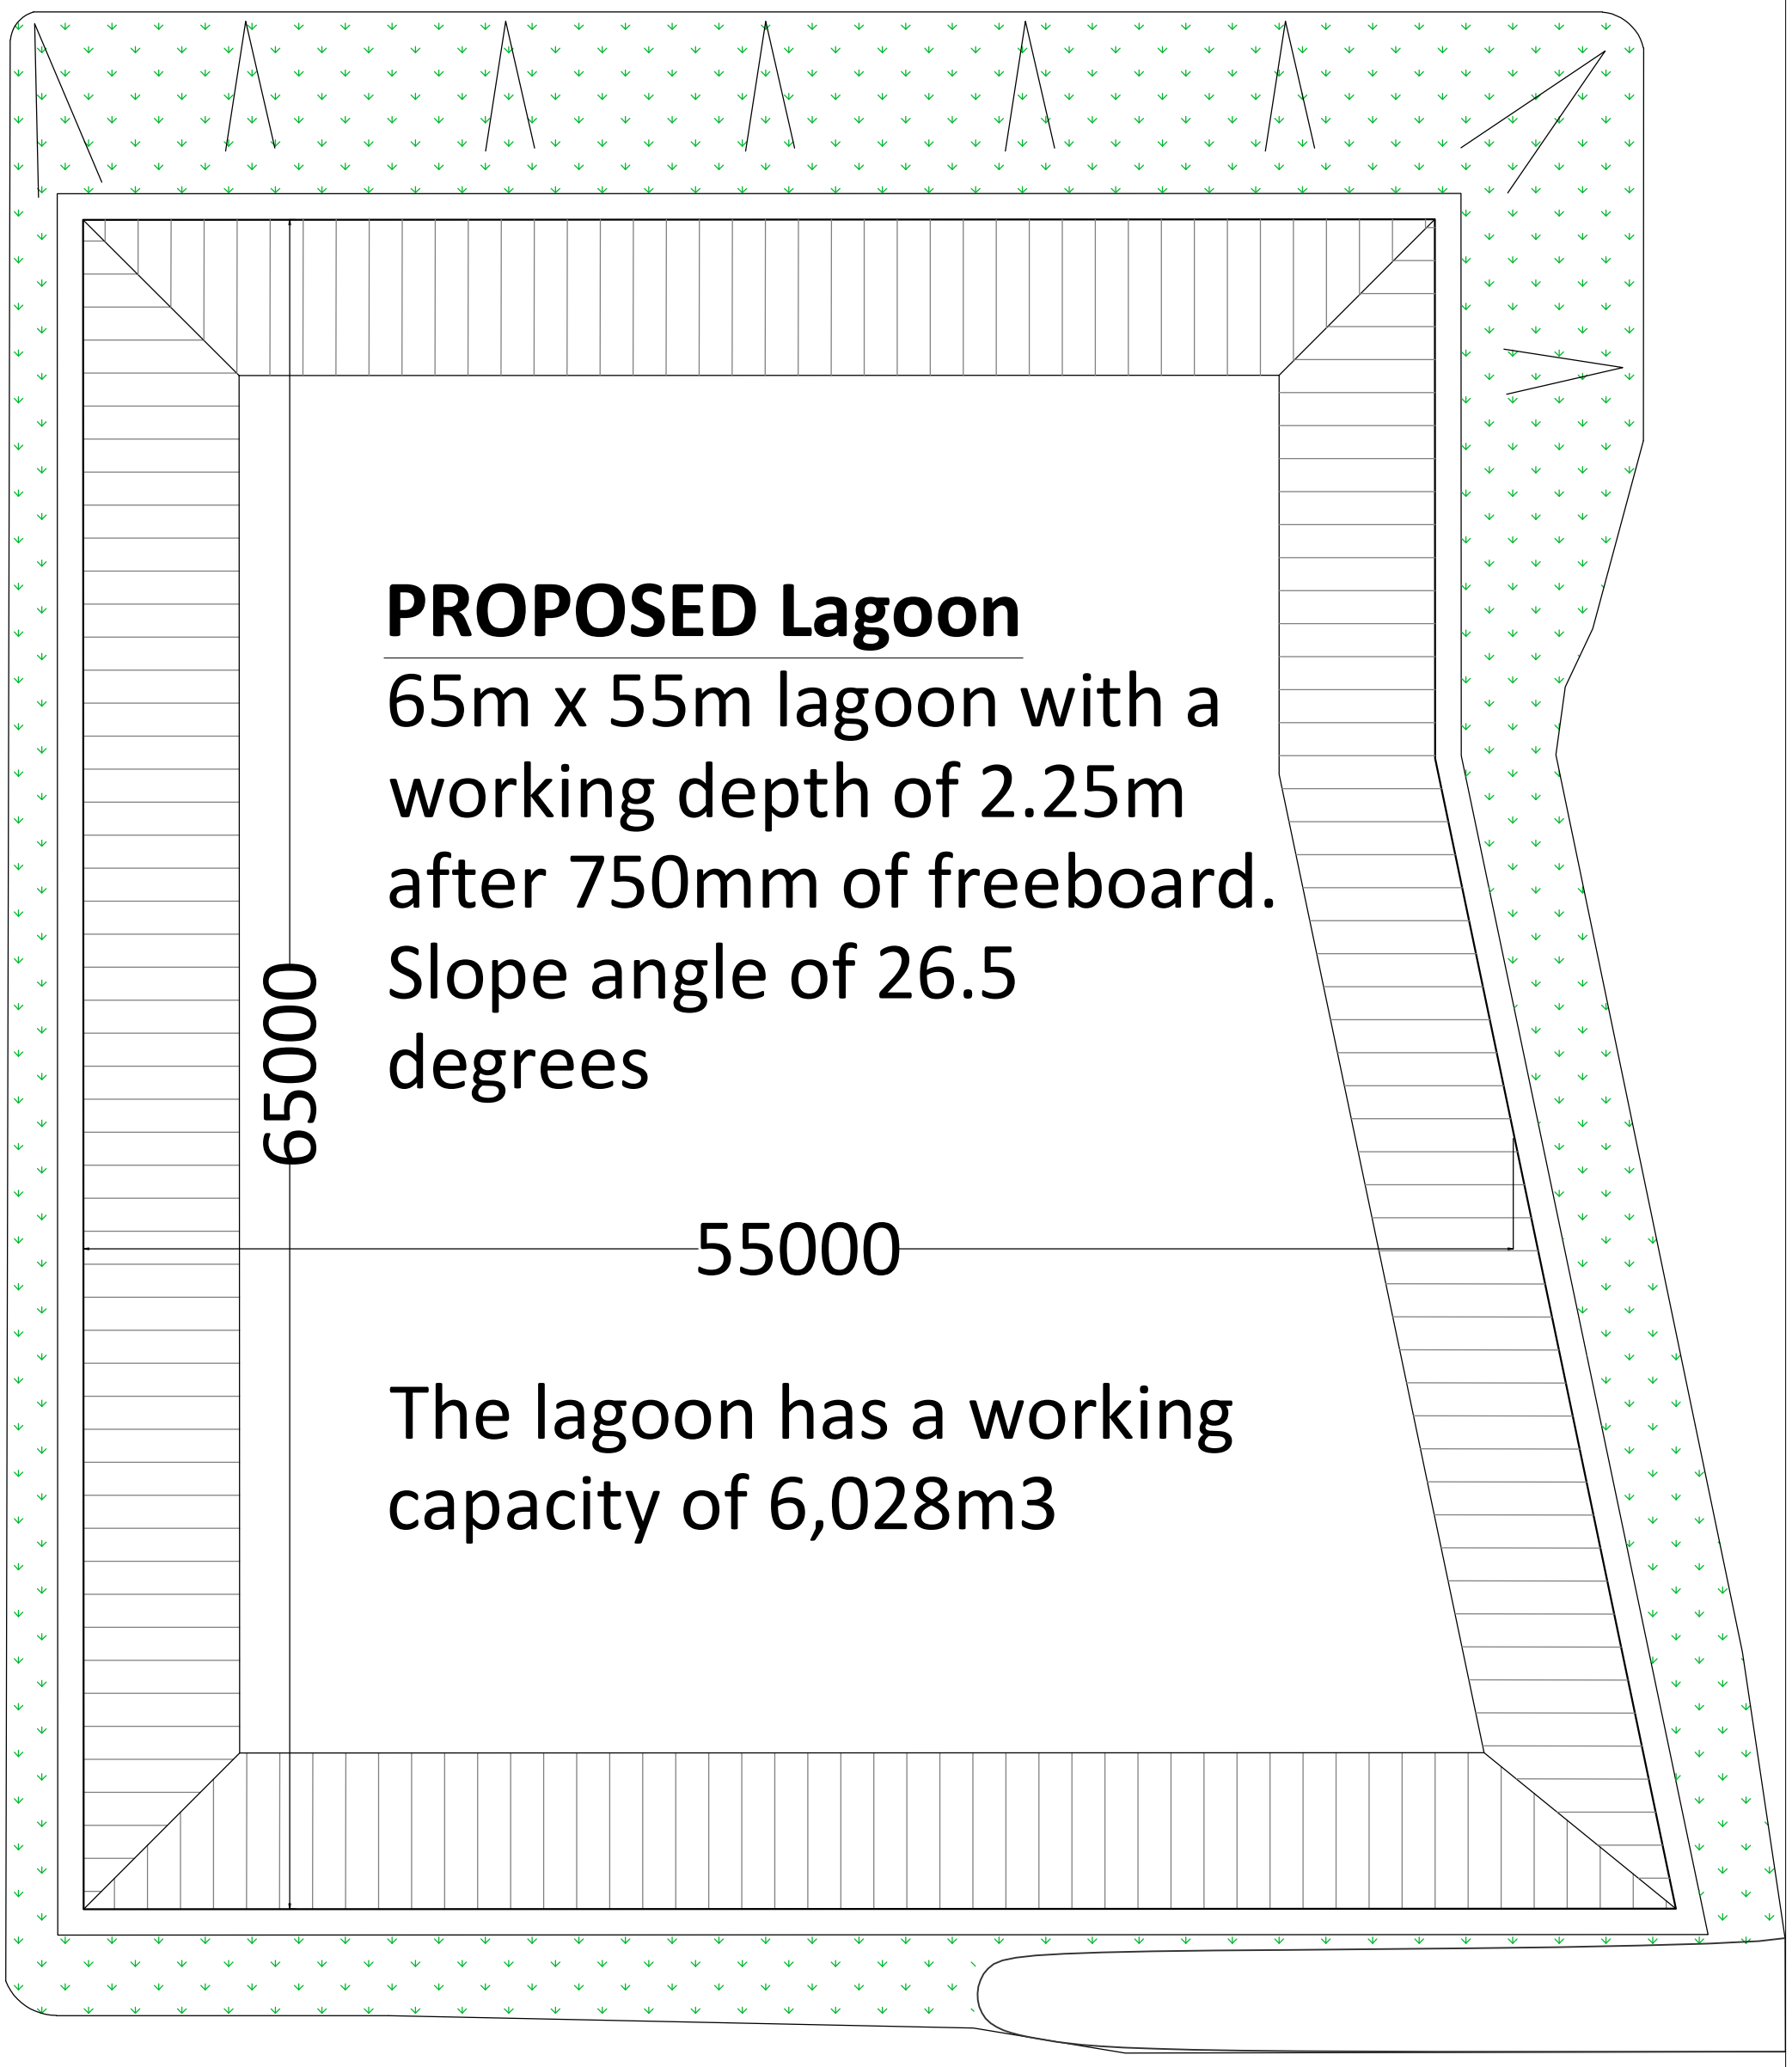

PROPOSED Lagoon

65m x 55m lagoon with a working depth of 2.25m after 750mm of freeboard. Slope angle of 26.5 degrees

The lagoon has a working capacity of 6,028m3

COPYRIGHT
This drawing is the property of P&L AGRICONSULTING LTD
Information is protected by Copyright. Copying or any form of reproduction is not permitted without permission from P&L AgriConsulting Ltd.

Will Phillips
P&L AgriConsulting Ltd
Fields Farm
Alkington
Whitchurch SY13 3NH
01948 880261
07939 474838

Drawing 3	FLOOR PLAN	Edward Dodd Hanmer Hall Farm, Hanmer, Whitchurch, SY13 3EG	P&L AgriConsulting
12.08.2024	Slurry Lagoon		
Scale 1:250 a3			