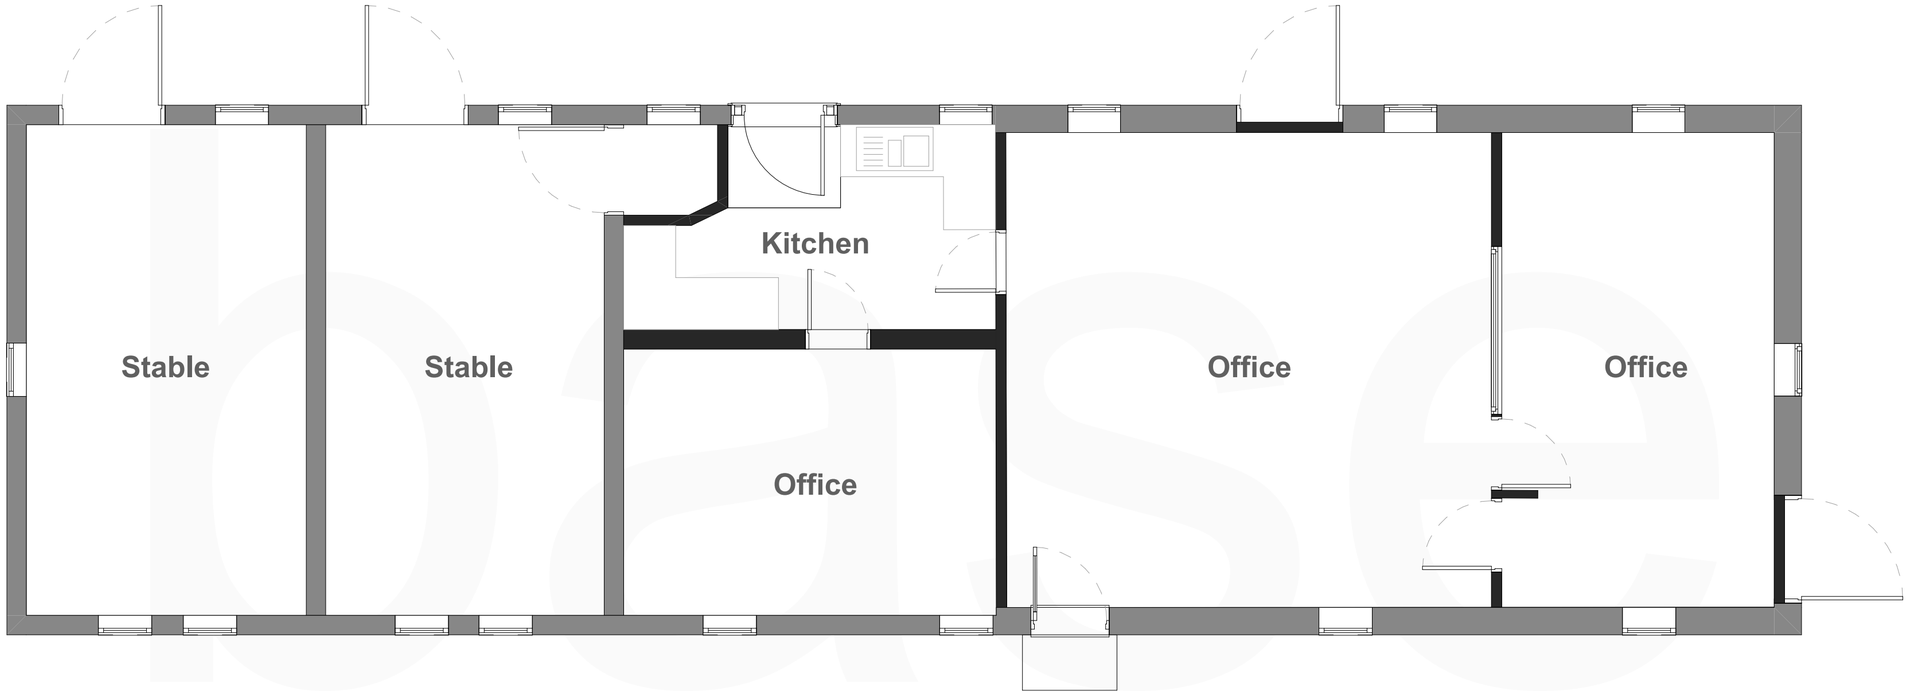


Proposed Ground Floor Plan
1:50

SCALE BAR 1:50

0 1 2 3 4 5 6 7 8 9 10

base.
ARCHITECTS

base Architecture and Design Ltd
W: basearchitecture.co.uk

Shrewsbury | Conwy | Chester

T: 01743 236400 | T: 01244 569008

Rev.	Revision Description.
By.	
Chk.	

Scale.	Drawn by.
1:50 @ A2	EB
Date.	**Chk.**
25.07.23	KT

Project Title
Chetwynd Grove

Client
Chris Stockton

Drawing Title
Proposed Ground Floor Plan

Project No.	Drawing No.	Rev.
CA4135	PL-005	

This drawing is the property of base Architecture & Design Ltd. It shall not be copied or scanned, in part or whole, without prior consent of base Architecture and Design. Do not scale this drawing.

RIBA

base cares