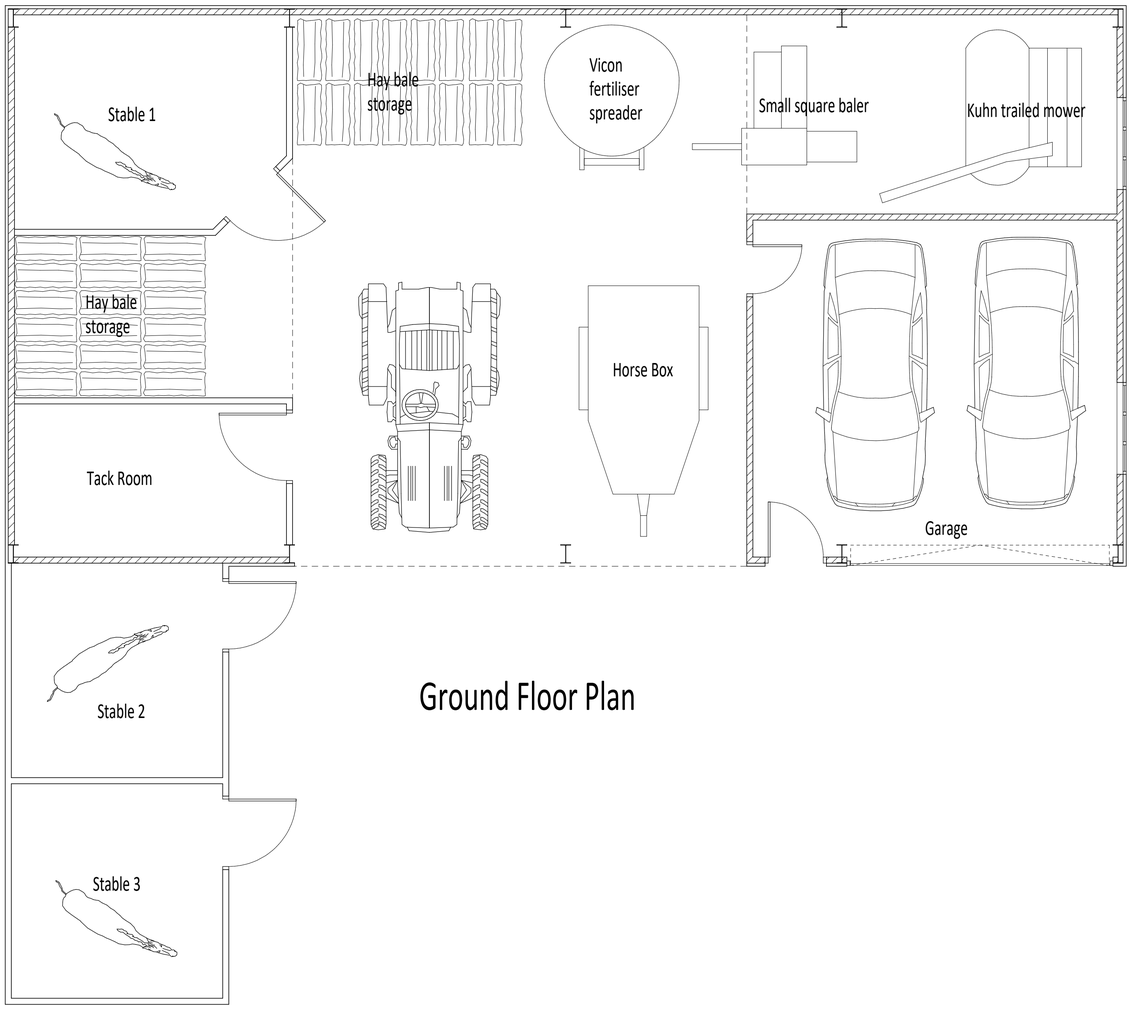
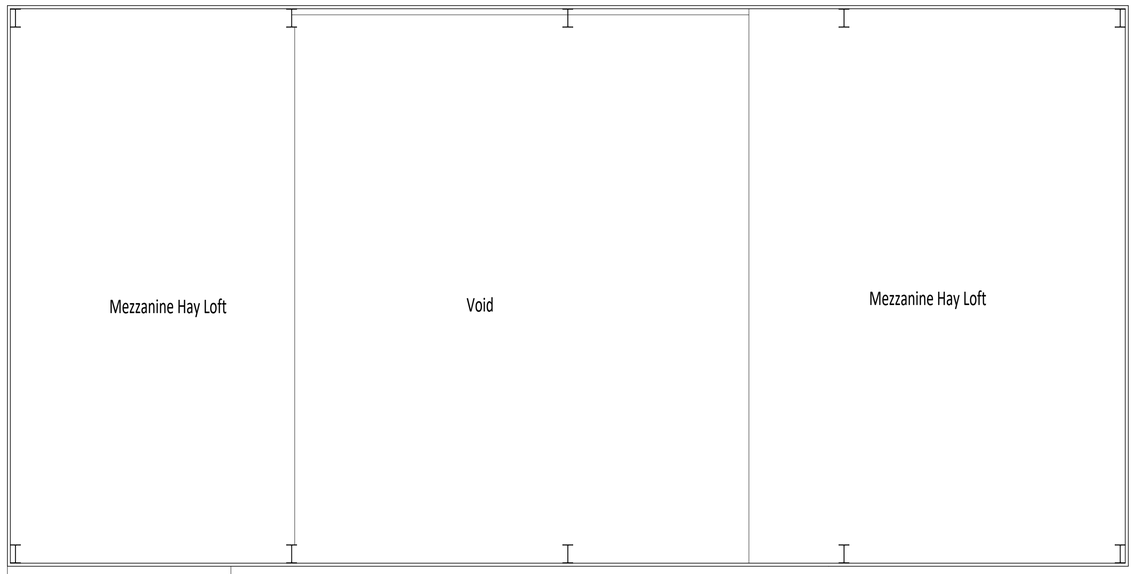
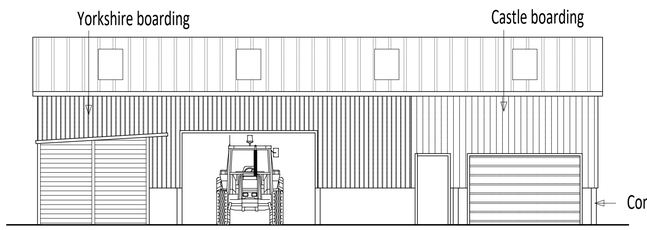


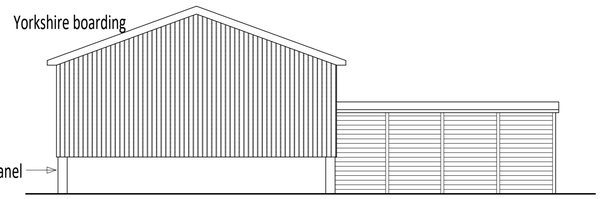

Ground Floor Plan



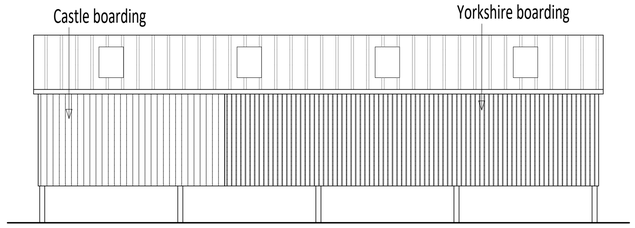

First Floor Plan



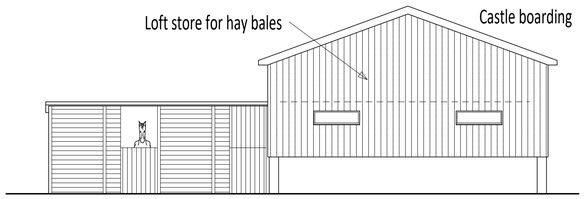

North Elevation




East Elevation

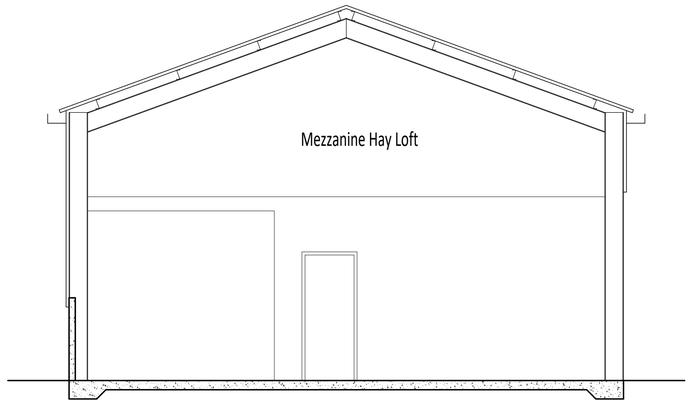



South Elevation




West Elevation

Elevations Scale 1:100




Section

THIS DRAWING IS TO BE READ IN CONJUNCTION WITH ALL RELATED DRAWINGS.
ALL DIMENSIONS MUST BE CHECKED AND VERIFIED ON SITE BEFORE COMMENCING ANY WORK OR PRODUCING SHOP DRAWINGS. THE ORIGINATOR SHOULD BE NOTIFIED IMMEDIATELY OF ANY DISCREPANCY. THIS DRAWING IS COPYRIGHT AND REMAINS THE PROPERTY ROGER PARRY & PARTNERS.

| Rev | Description | Date | Dr by | App by |
|---|---|---|---|---|
| B | First floor layout and section added. | 23/07/24 | SC | |
| A | Layout updated. | 19/07/24 | SC | |
| Original by | | | | |

Roger Parry & Partners
Residential - Agricultural - Commercial

| | | | |
|---|---|---|---|
| Project | Erection of Building for Garaging Stables, Tackroom and Store | | |
| Drawing Title | Proposed Floor Plan and Elevations | | |
| Location | Croxton Cottage, Hanmer, Whitchurch, SY13 3DB | | |
| Client | Mr J Rees & Miss L Davenport | | |
| Scale (s) | 1:50 @ A1 | | |
| Drawing No. | 78788/24/04 | Rev | B |
| Drawn by | SC | Date | Apr 2024 |

MERCIAN HOUSE, 9 DARWIN COURT
OXON BUSINESS PARK, SHREWSBURY, SY3 5AL
Tel: 01743 791336
email: mail@rogerparry.net
Web address: www.rogerparry.net
Roger Parry & Partners LLP partnership no.OC315203
Registered Office Hagshaw Hall, Minsterley, Shrewsbury, SY5 0HZ
Registered in England and Wales.
A list of members of the LLP is available at the above address.