
The Commercial




Proposed Front Elevation

1:50

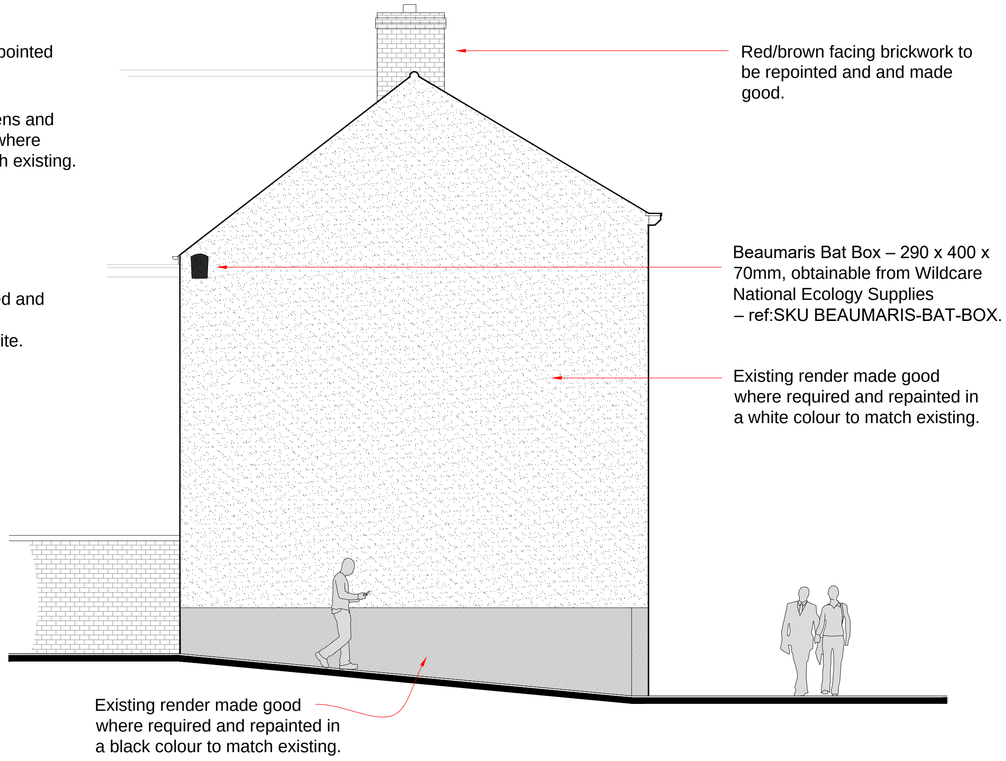


Proposed Side Elevation


1:50

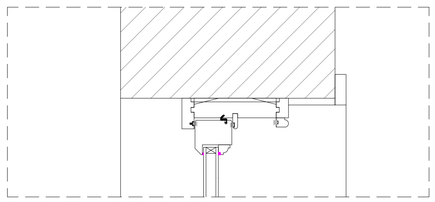


Section Through Head - 1:5

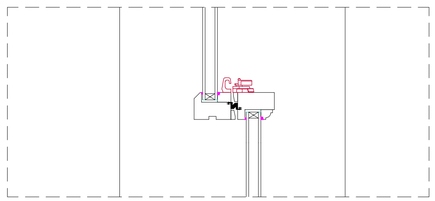


Section Through Transom - 1:5

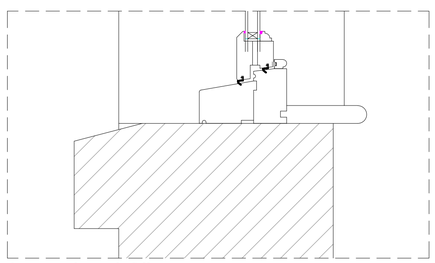

Section Through Cill - 1:5

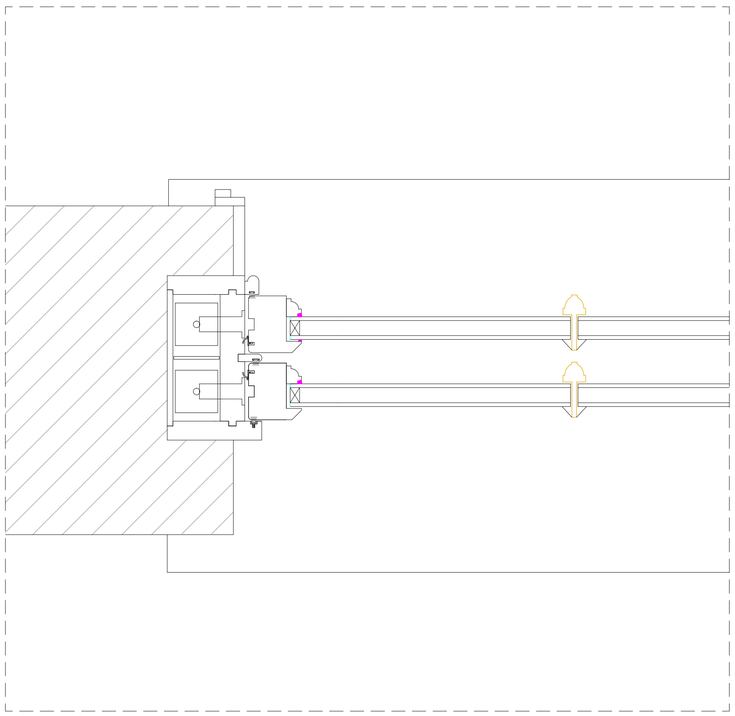


Plan Detail - 1:5

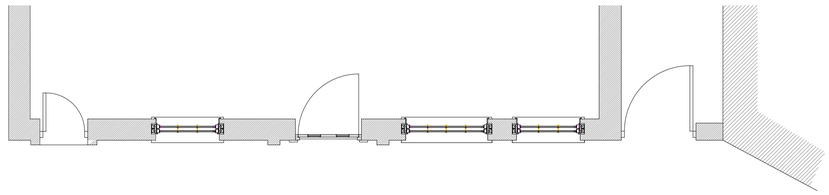

Proposed Plan

1:50

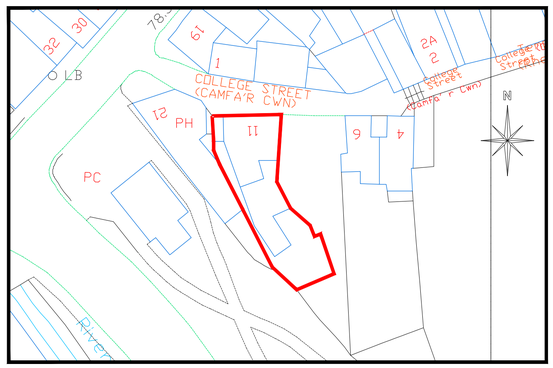

Proposed Block Plan
Scale 1:500

cad
CULLIS+ARCHITECTURAL+DESIGN
partner LABC
25 Sunningdale Close
Wresham
North Wales
LL13 9QU
T 01978 264376
M 07791 480768
E ajones540@btinternet.com

Client: Mr. J. Craig.

Drawing Title: Proposed Elevations, Plan & Window Details.

Job Title: Proposed Refurbishment to The Commercial, Church St, Wrexham.

Date:	Scale:	Rev:	Drg.No:
August 2024	1:50 & 1:5 at A1		PD298/03