

The Commercial

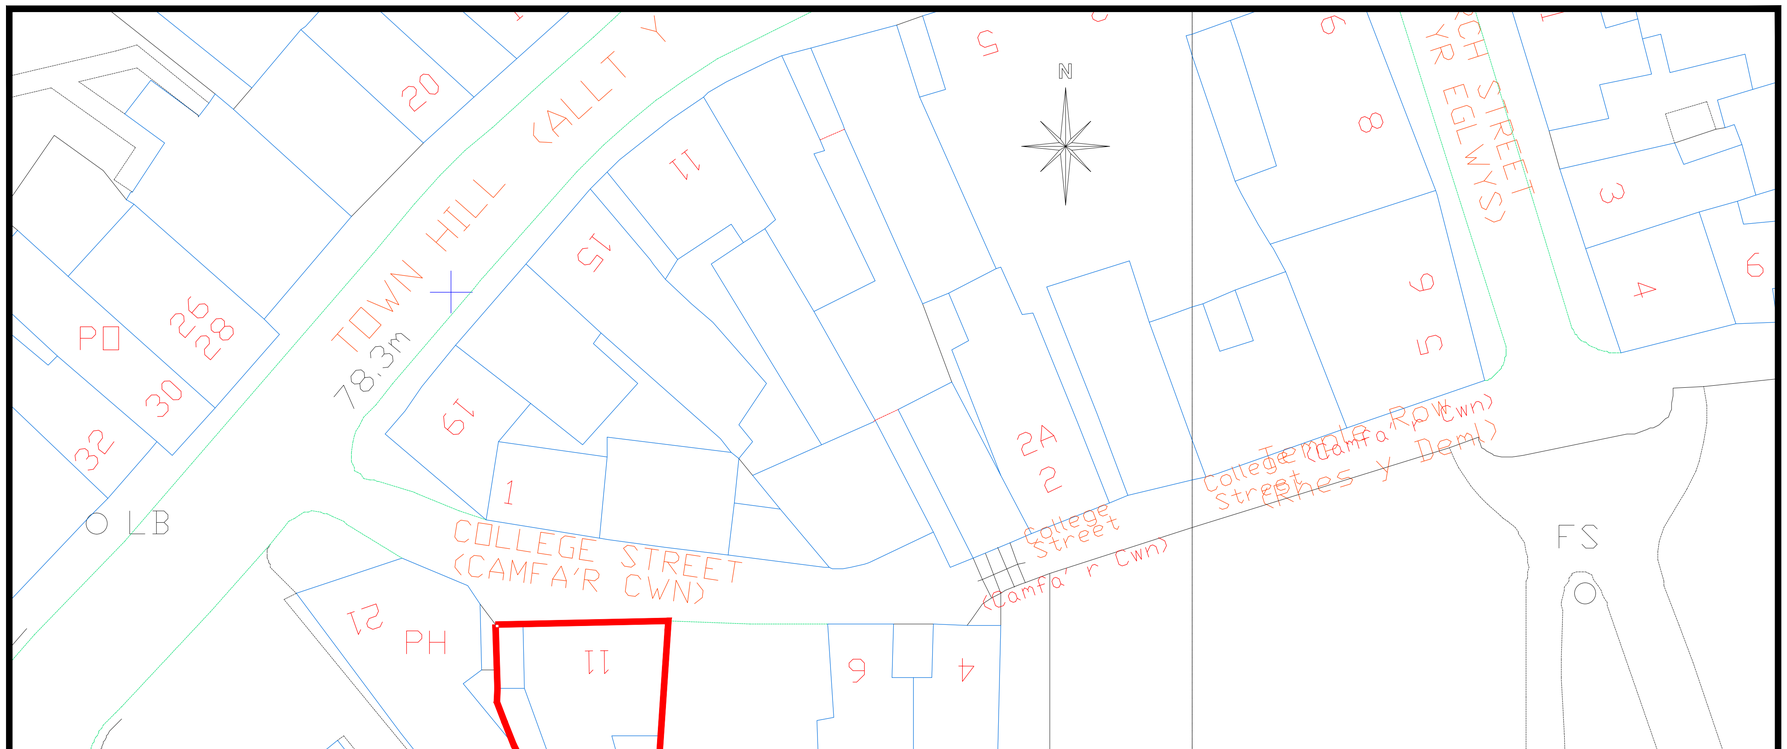

Site Plan

Scale 1:200

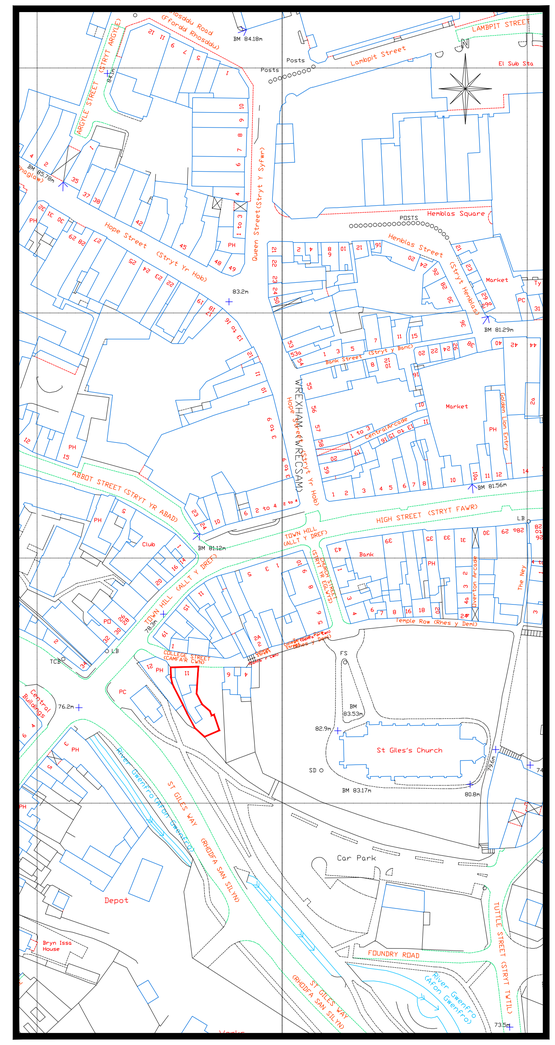

Location Plan

Scale 1:1250

cad
CULLIS+ARCHITECTURAL+DESIGN
partner LABC

25 Sunningdale Close
Wrexham
North Wales
LL13 9QU

T 01978 264376
M 07791 480768
E ajones540@btinternet.com

Client: Mr. J. Craig.

Drawing Title: Existing Site & Location Plan.

Job Title: Proposed Refurbishment to The Commercial, Church St, Wrexham.

Date:	Scale:	Rev:	Drg No:
August 2024	1:200 & 1:1250 at A1		PD298/01