

EXISTING EXTERNAL FRONT ELEVATION




PROPOSED EXTERNAL FRONT ELEVATION

New external furniture and parasols


Exterior of Building repainted in Black & White as existing General repairs as schedule.

House name resignwritten on building after redecoration in simple font style

Like for like decorations to front face only of this block NO WORKS TO LETTING ROOMS

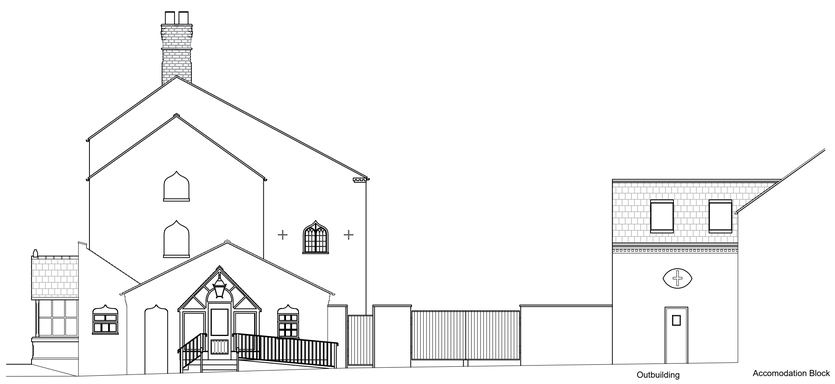

EXISTING SIDE ELEVATION

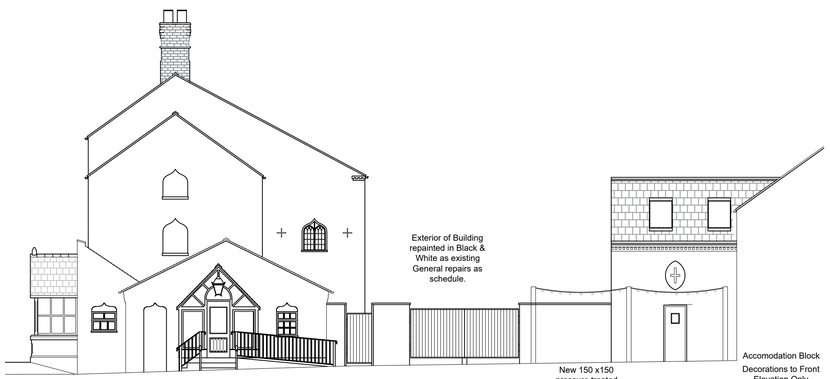

PROPOSED SIDE ELEVATION

New 150 x150 pressure treated timber posts stained dark set into existing tarmac to support festoon lighting over designated seating area

0 1m 2m 3m 4m 5m

SCALE

Revision	Amendment	Date

Project
TREVOR ARMS
No1, Marford Hill, Marford, Wrexham LL12 8TA

Client
STAR PUBS & BARS

bridgewatergroup
Unit 2A Alba Way, Parkway Trading Estate,Machester M32 0TL

Drawing
EXISTING & PROPOSED EXTERNAL ELEVATIONS 1 of 2

Scale 1:100 @ A1

Date JULY 2024

Drawing Number
TA/SPBLB/03A