
Rostons
LAND & PROPERTY SPECIALISTS

Site Plan

Land App

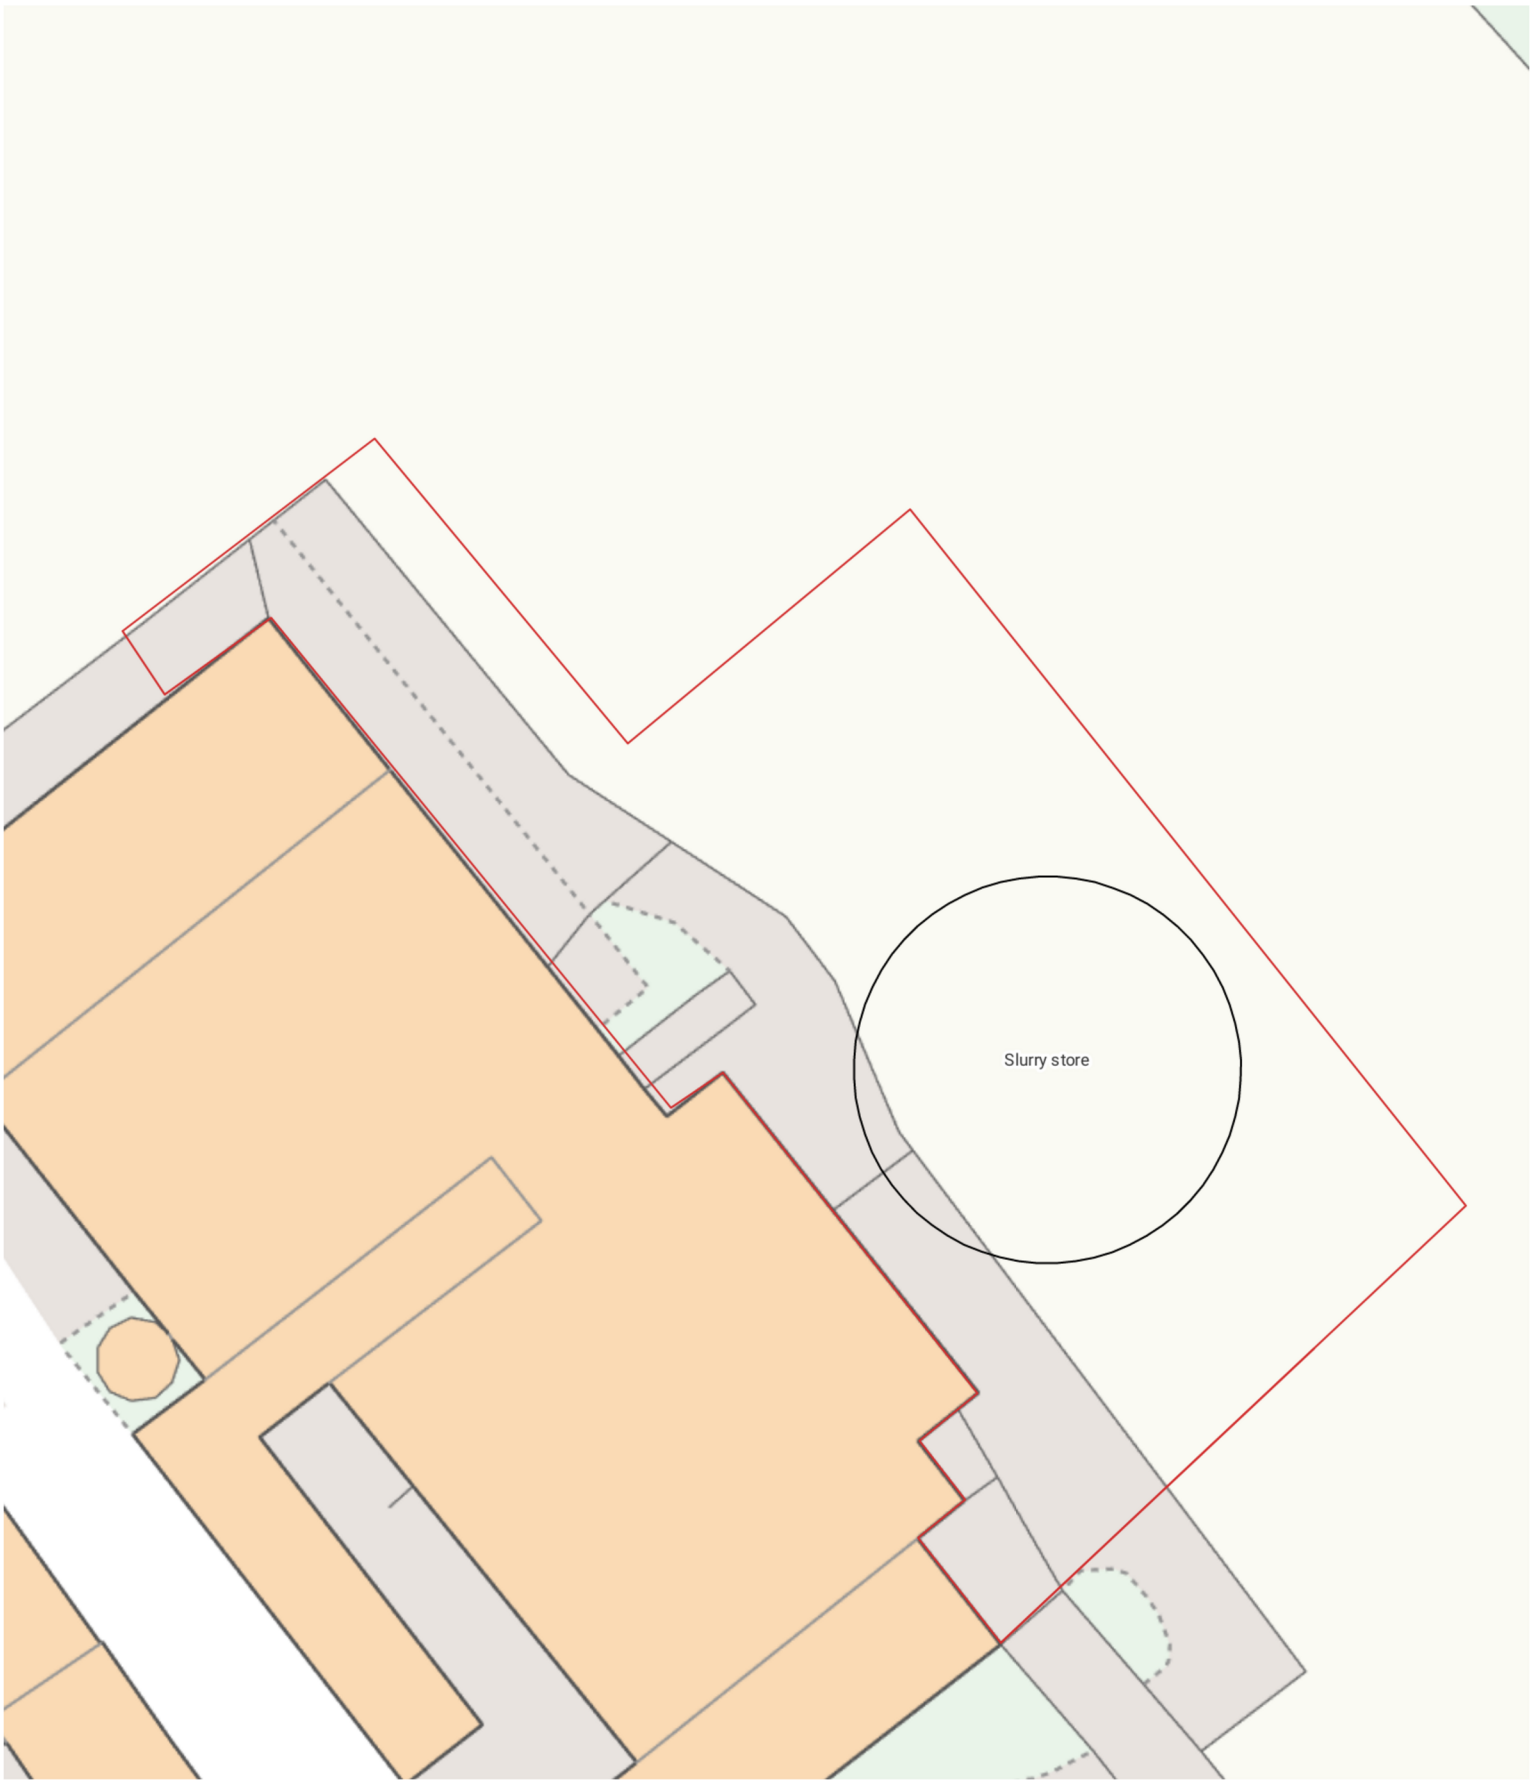

Produced on Aug 20, 2024.
© Crown copyright and database right 2024 (licence number 100059532)

CP15353

10 m
Scale 1:500 (at A4)

N