

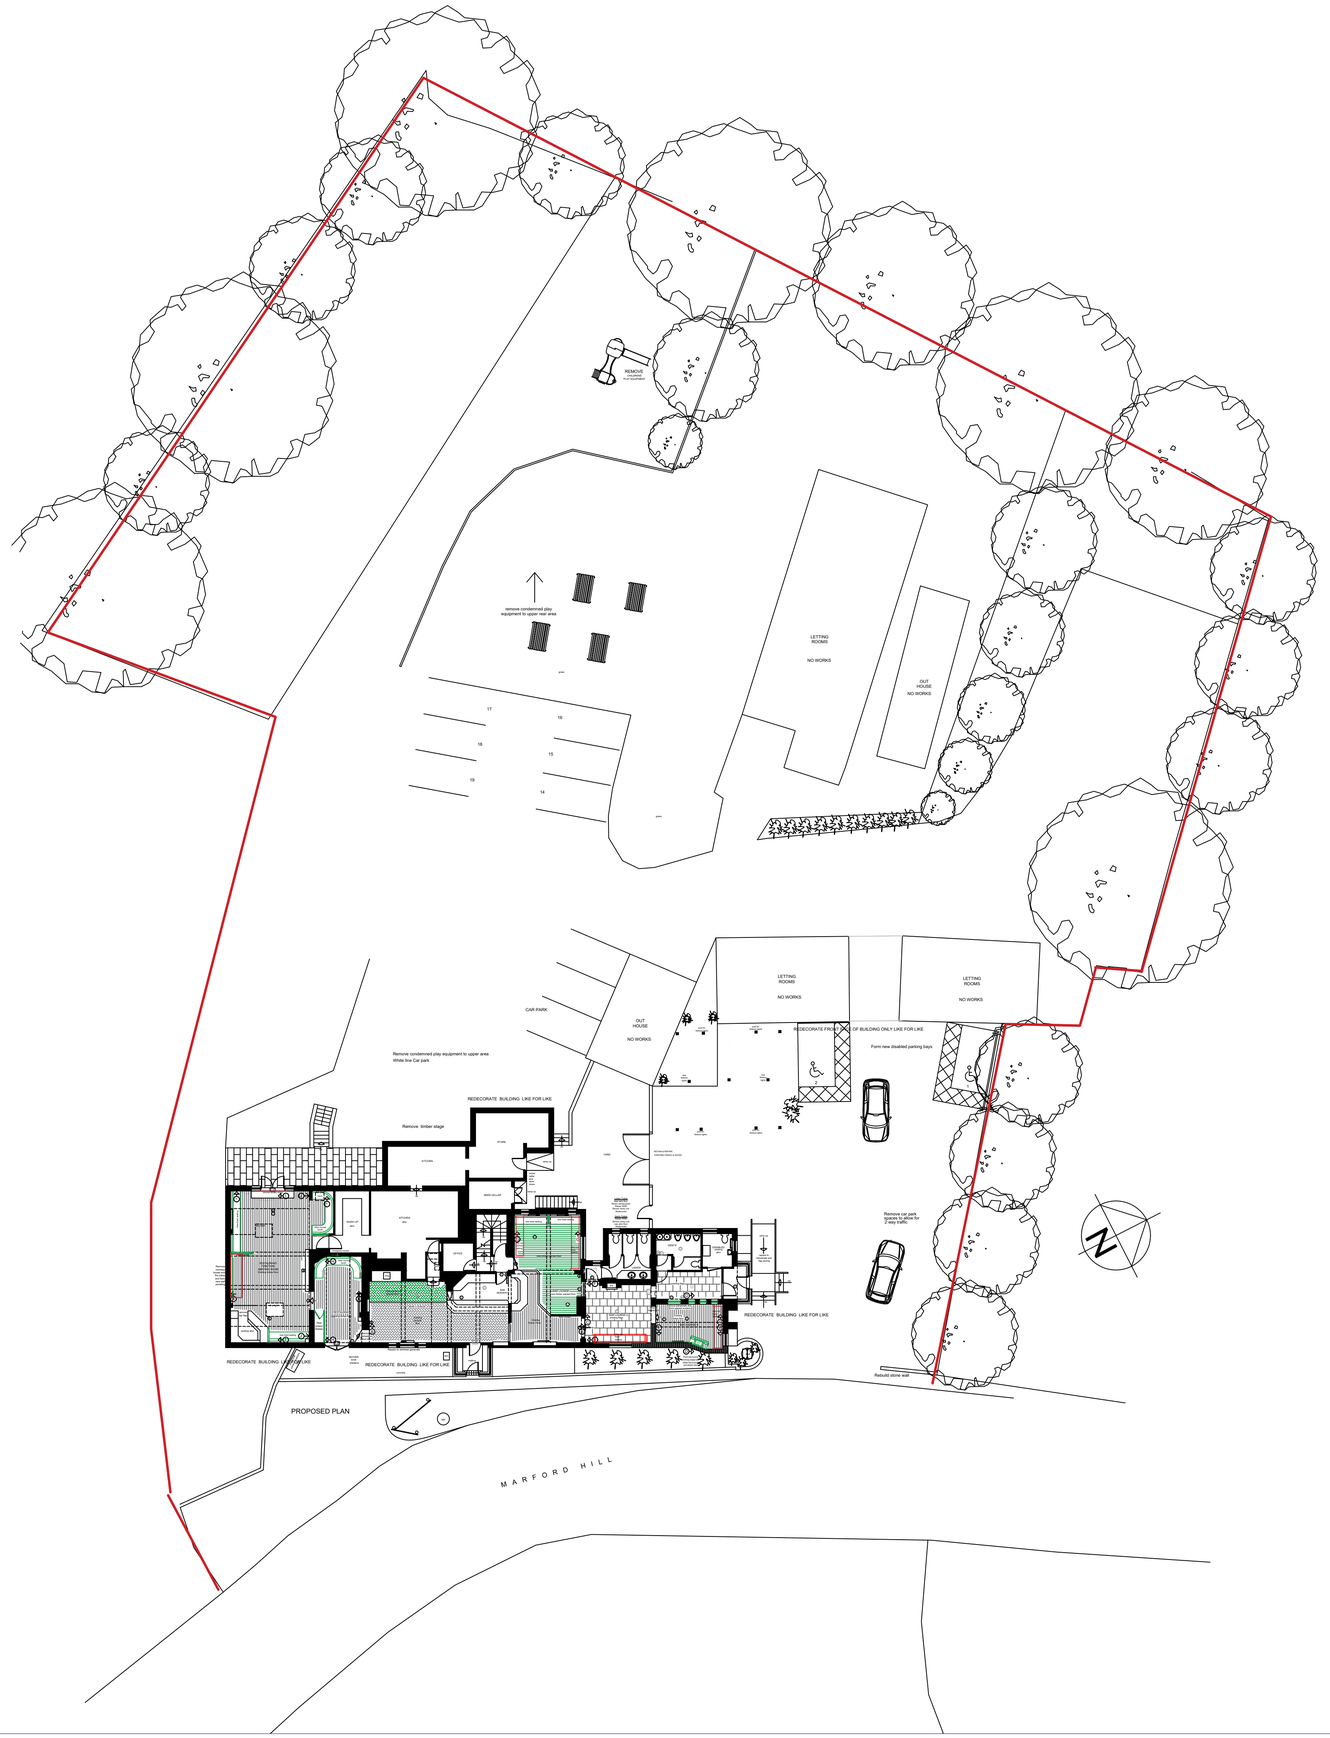


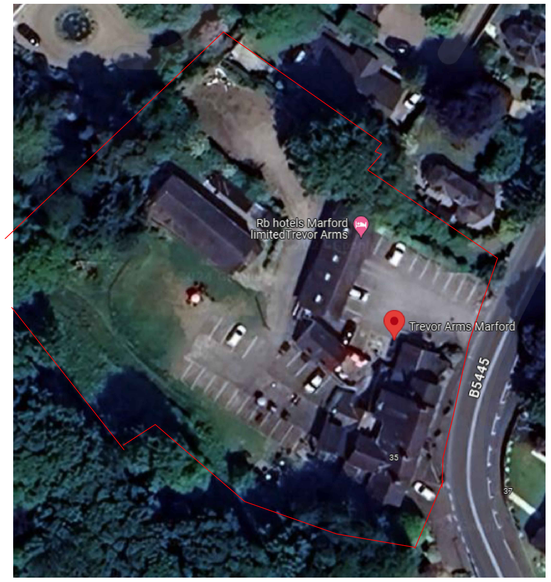

Trevor Arms Hotel, Marford Hill, Marford, Wrexham, LL12 8TA

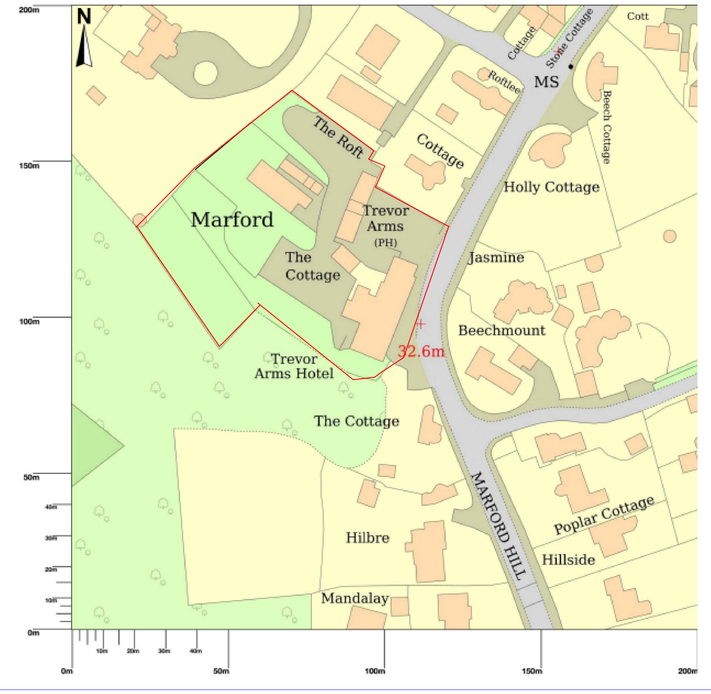

Revision	Amendment	Date
Project	TREVOR ARMS No1, Marford Hill, Marford, Wrexham LL12 8TA	
Client	STAR PUBS & BARS	
	bridgewatergroup Unit 2A Alba Way, Parkway Trading Estate,Machester M32 0TL	
Drawing	PROPOSED SITE PLAN	
Scale 1:200 @ A1 Date JULY 2024		Drawing Number TA/SPBLB/02B