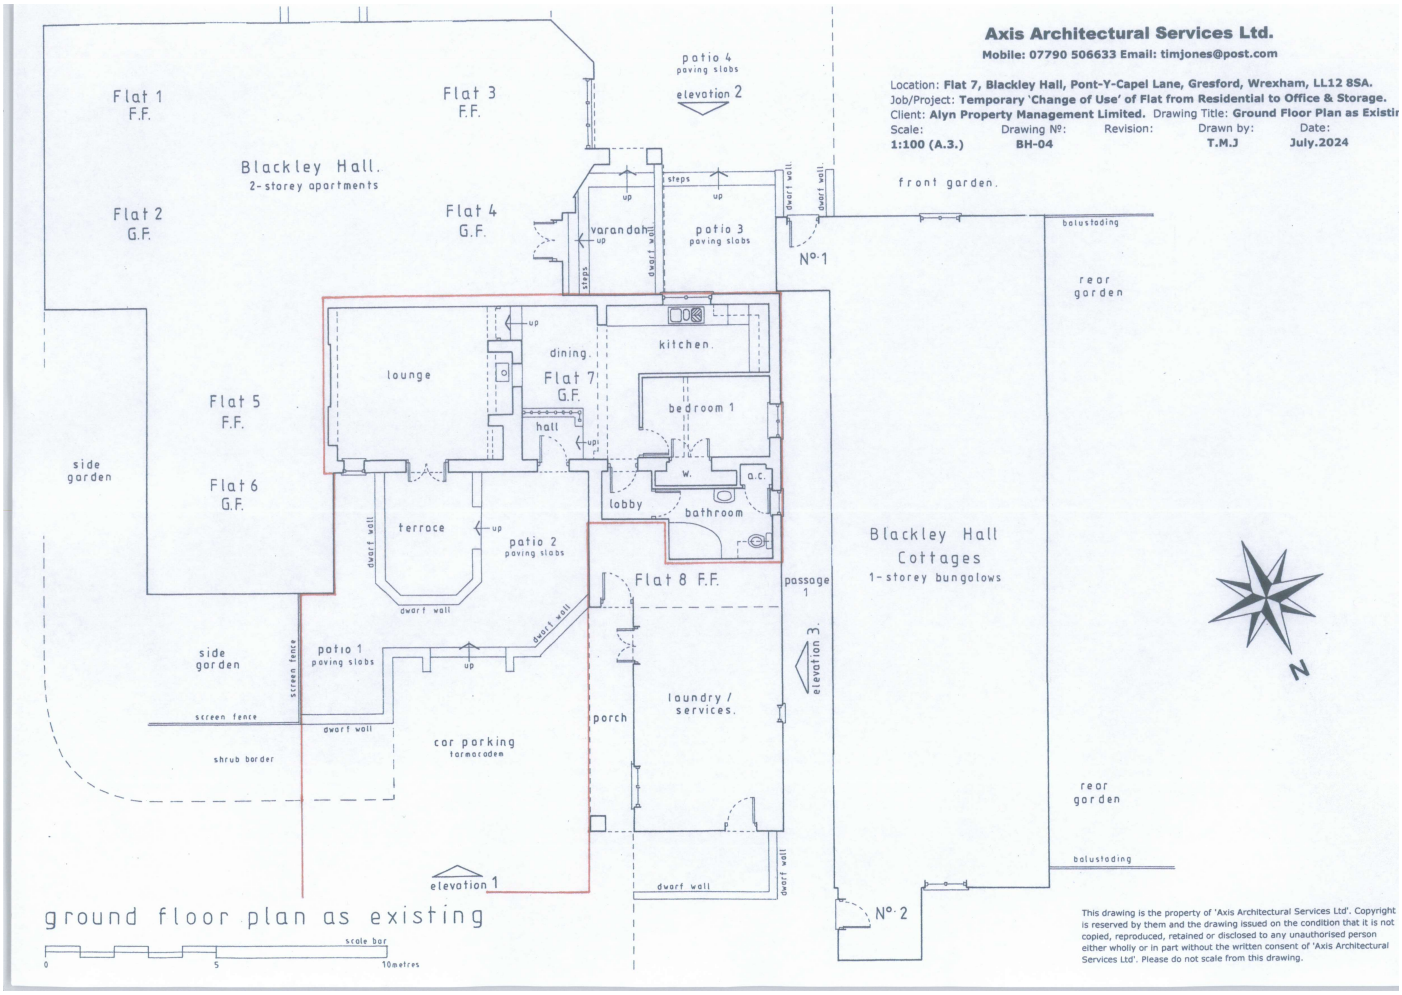


Axis Architectural Services Ltd.

Mobile: 07790 506633 Email: timjones@post.com

Location: **Flat 7, Blackley Hall, Pont-Y-Capel Lane, Gresford, Wrexham, LL12 8SA.**
Job/Project: **Temporary 'Change of Use' of Flat from Residential to Office & Storage.**
Client: **Alyn Property Management Limited.** Drawing Title: **Ground Floor Plan as Existir**

Scale:	Drawing №:	Revision:	Drawn by:	Date:
1:100 (A.3.)	**BH-04**		**T.M.J**	**July.2024**

This drawing is the property of 'Axis Architectural Services Ltd'. Copyright is reserved by them and the drawing issued on the condition that it is not copied, reproduced, retained or disclosed to any unauthorised person either wholly or in part without the written consent of 'Axis Architectural Services Ltd'. Please do not scale from this drawing.